

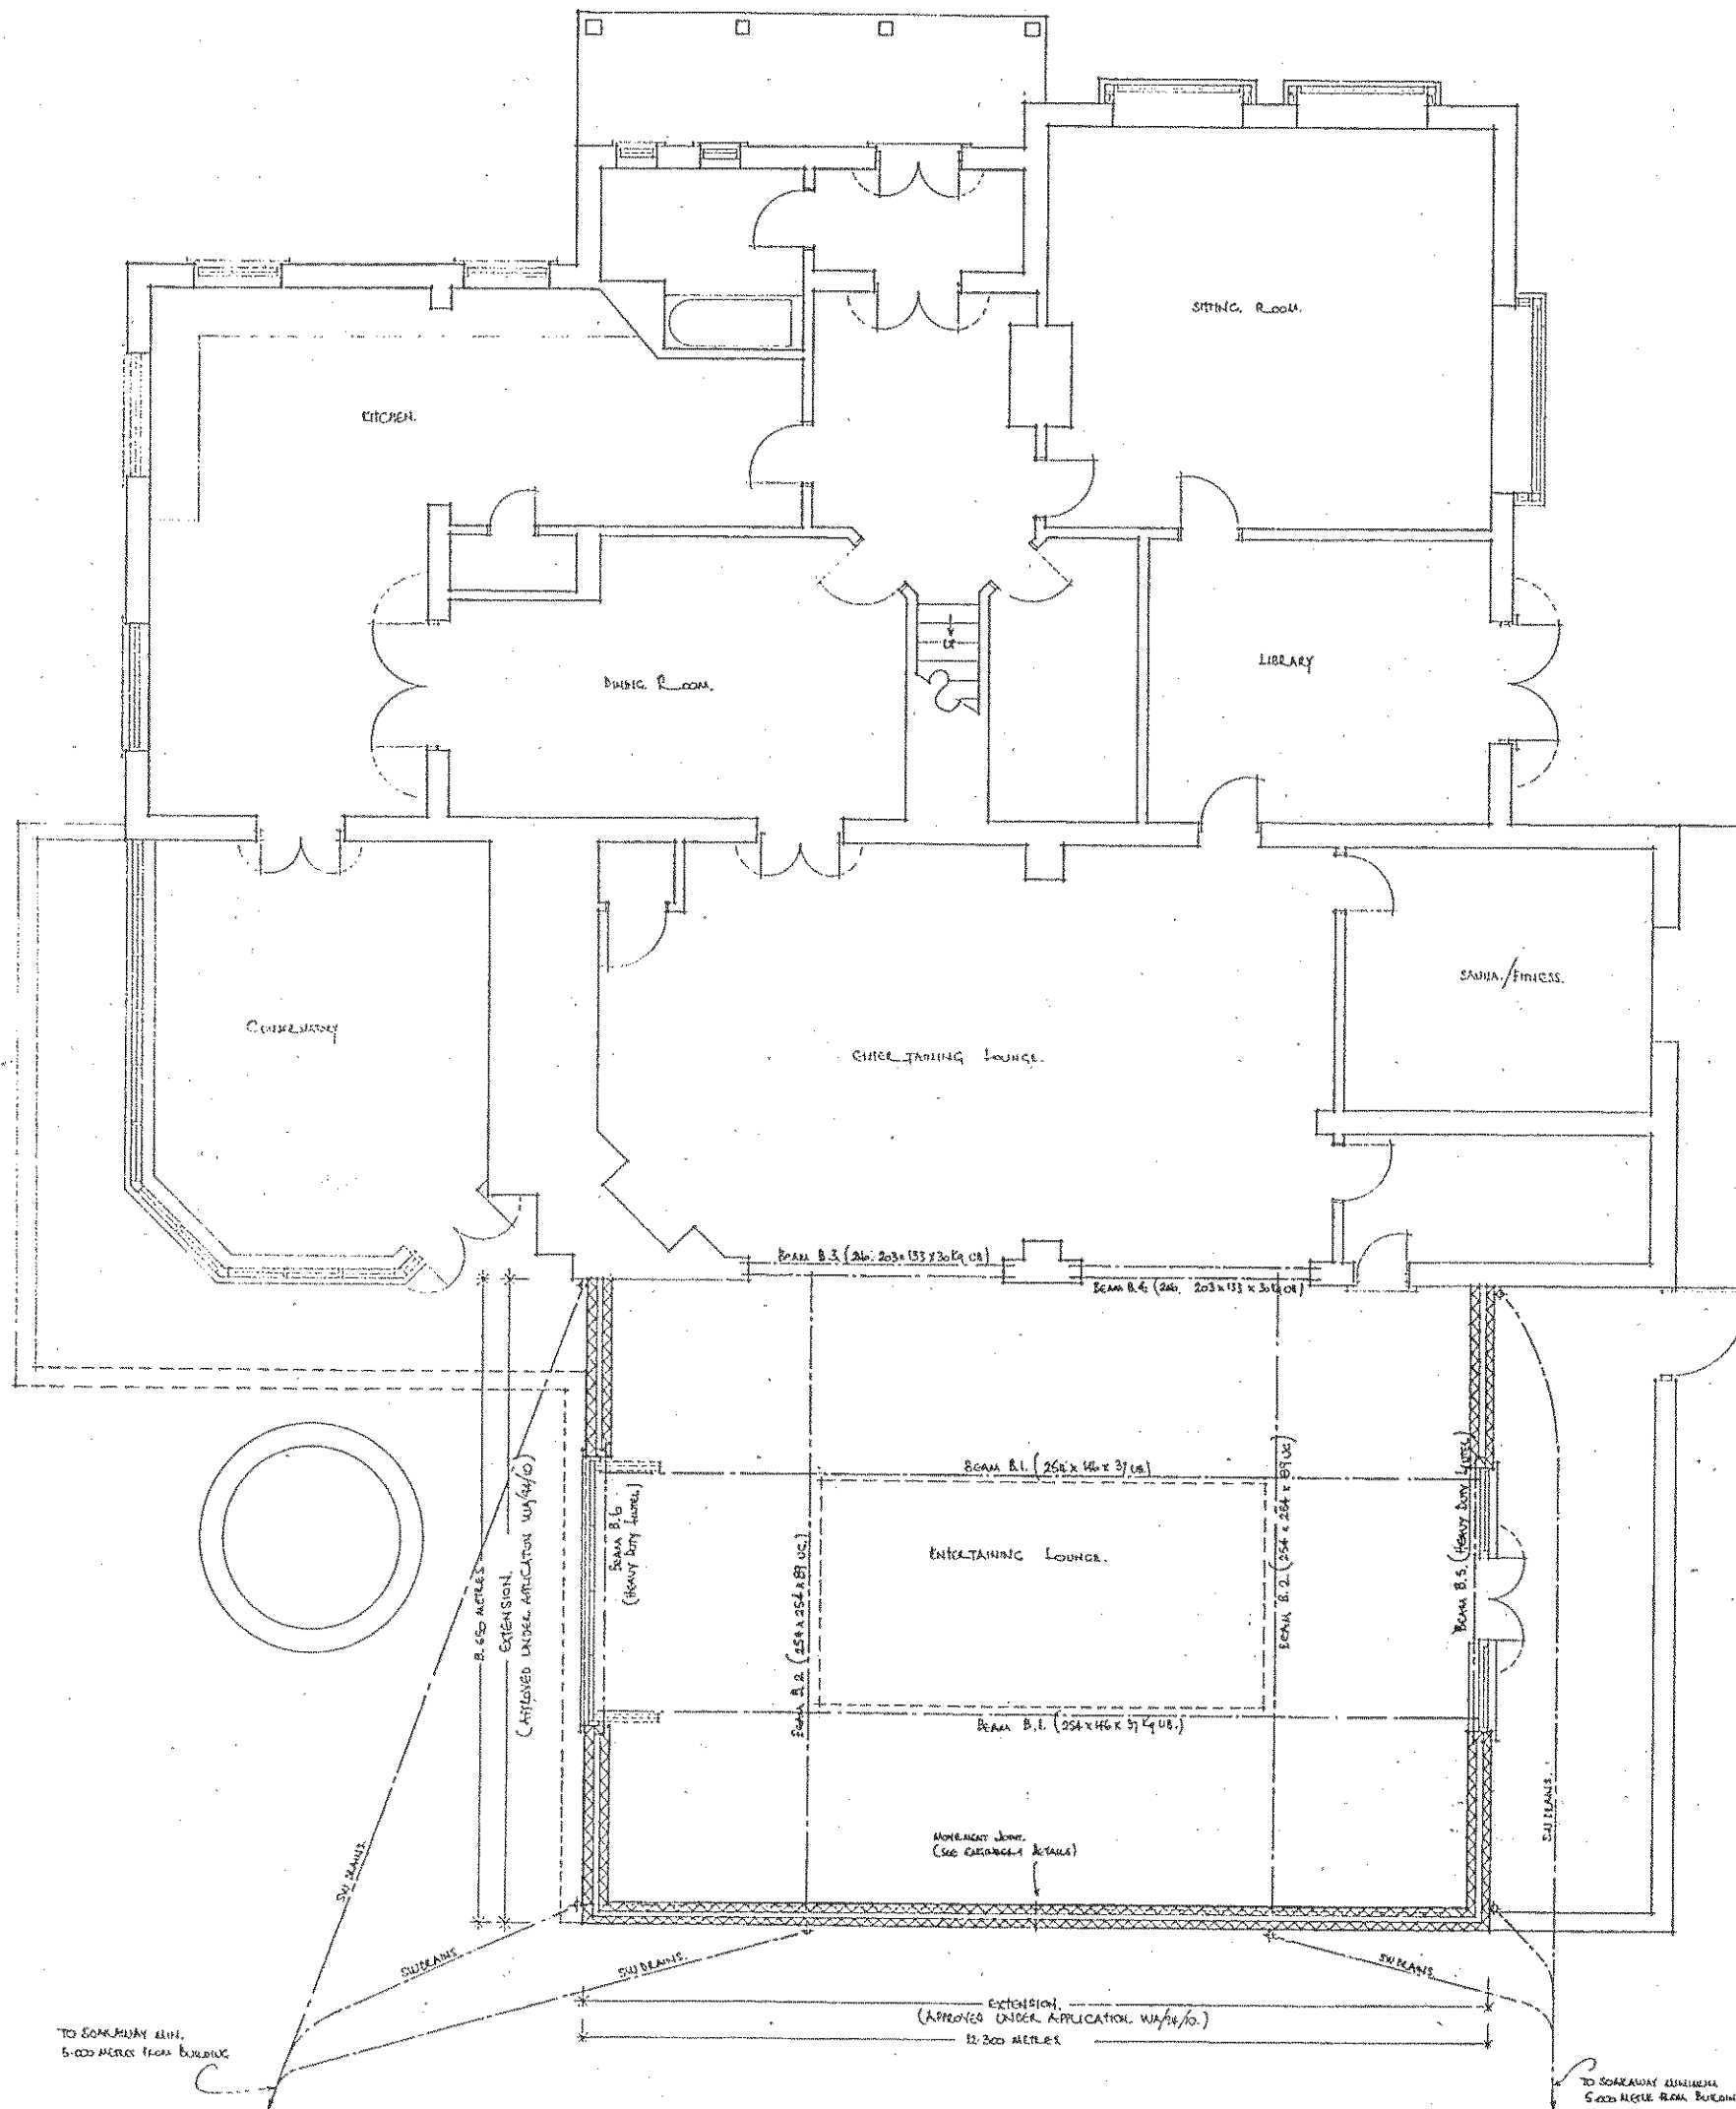


FIG. 4' - BEAM ENDS ADDED.
REV. X' - SEE BEAM POSTIONS DETAILED

MAR 2011
JUN 2011

SUNNY CORNER, CORSE LANG, WALSLEYTON
MR & MRS. J. HOLDEN.

(GROUND FLOOR PLAN ~ AS EXISTING)

SCALE 1:50
SEPTEMBER 2010 10.09/105 X/B
Clive fish
BURSING & DESIGN CONSULTANT
CHARTERED
17 NIMBUS CLOSE
BRANDHURST PARK
LITTLEHAMPTON
WEST SUSSEX
BN17 6RX
TEL: (01323) 732942