


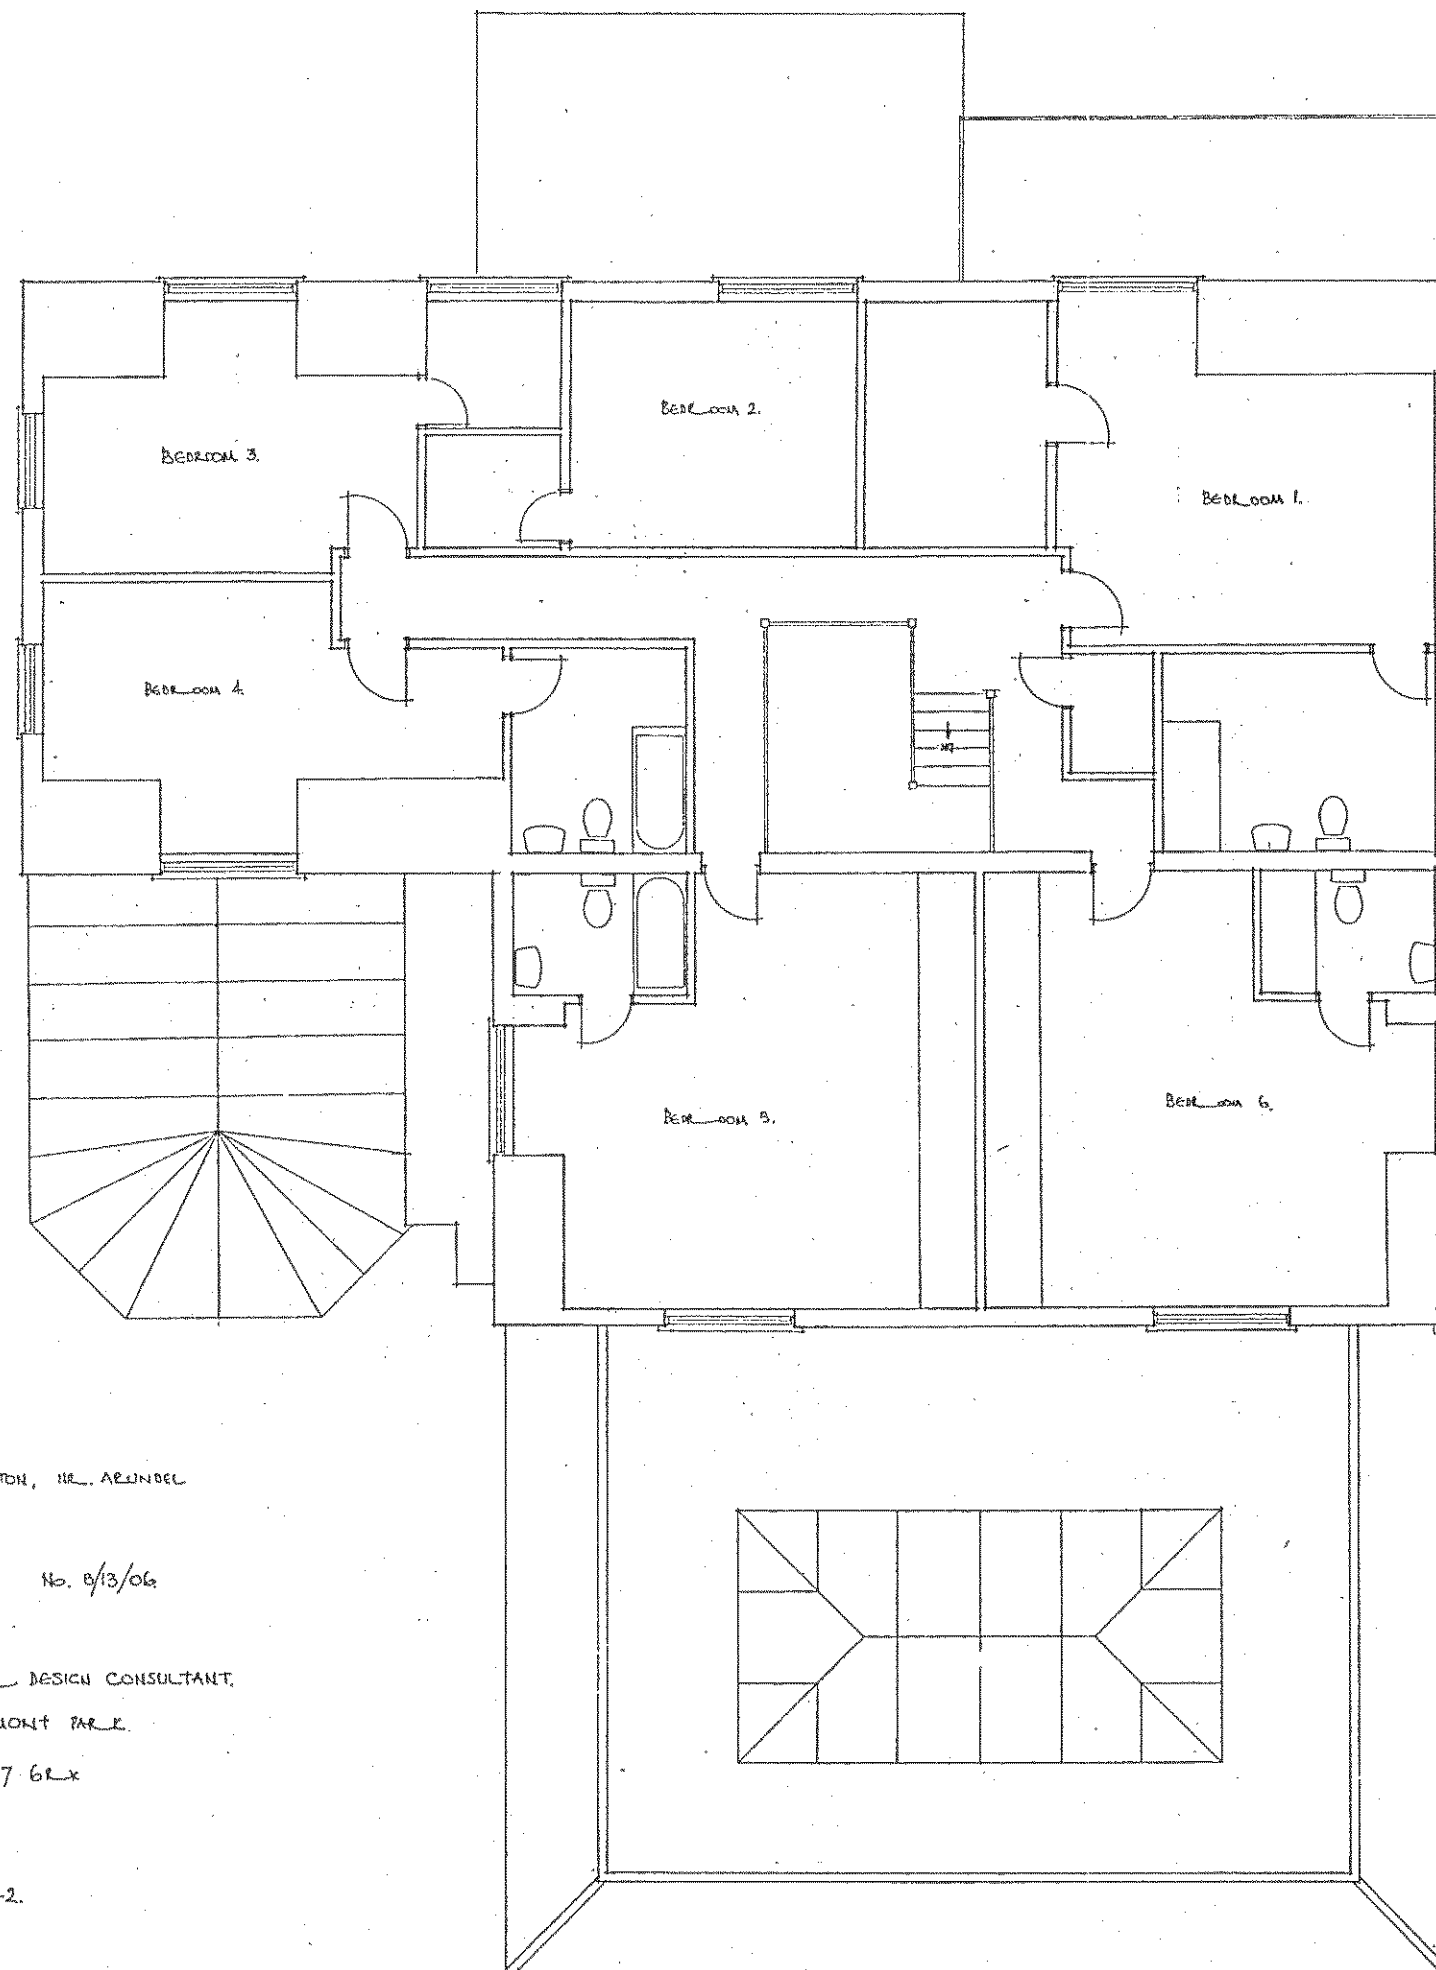

SUNNY CORNER, CORSE LANE, WALBERTON, NR. ARUNDEL

MR & MRS S. HOLDEN

SCALE 1:50

AUGUST 2012

No. B/13/06

Clive fish ~ BUILDING & DESIGN CONSULTANT

CENALTH, 7 NIMBUS CLOSE, BEAUMONT PARK

LITTLEHAMPTON, WEST SUSSEX BN17 6LX

TEL - (01903) 732942

FIRST FLOOR PLAN ~ AS EXISTING