


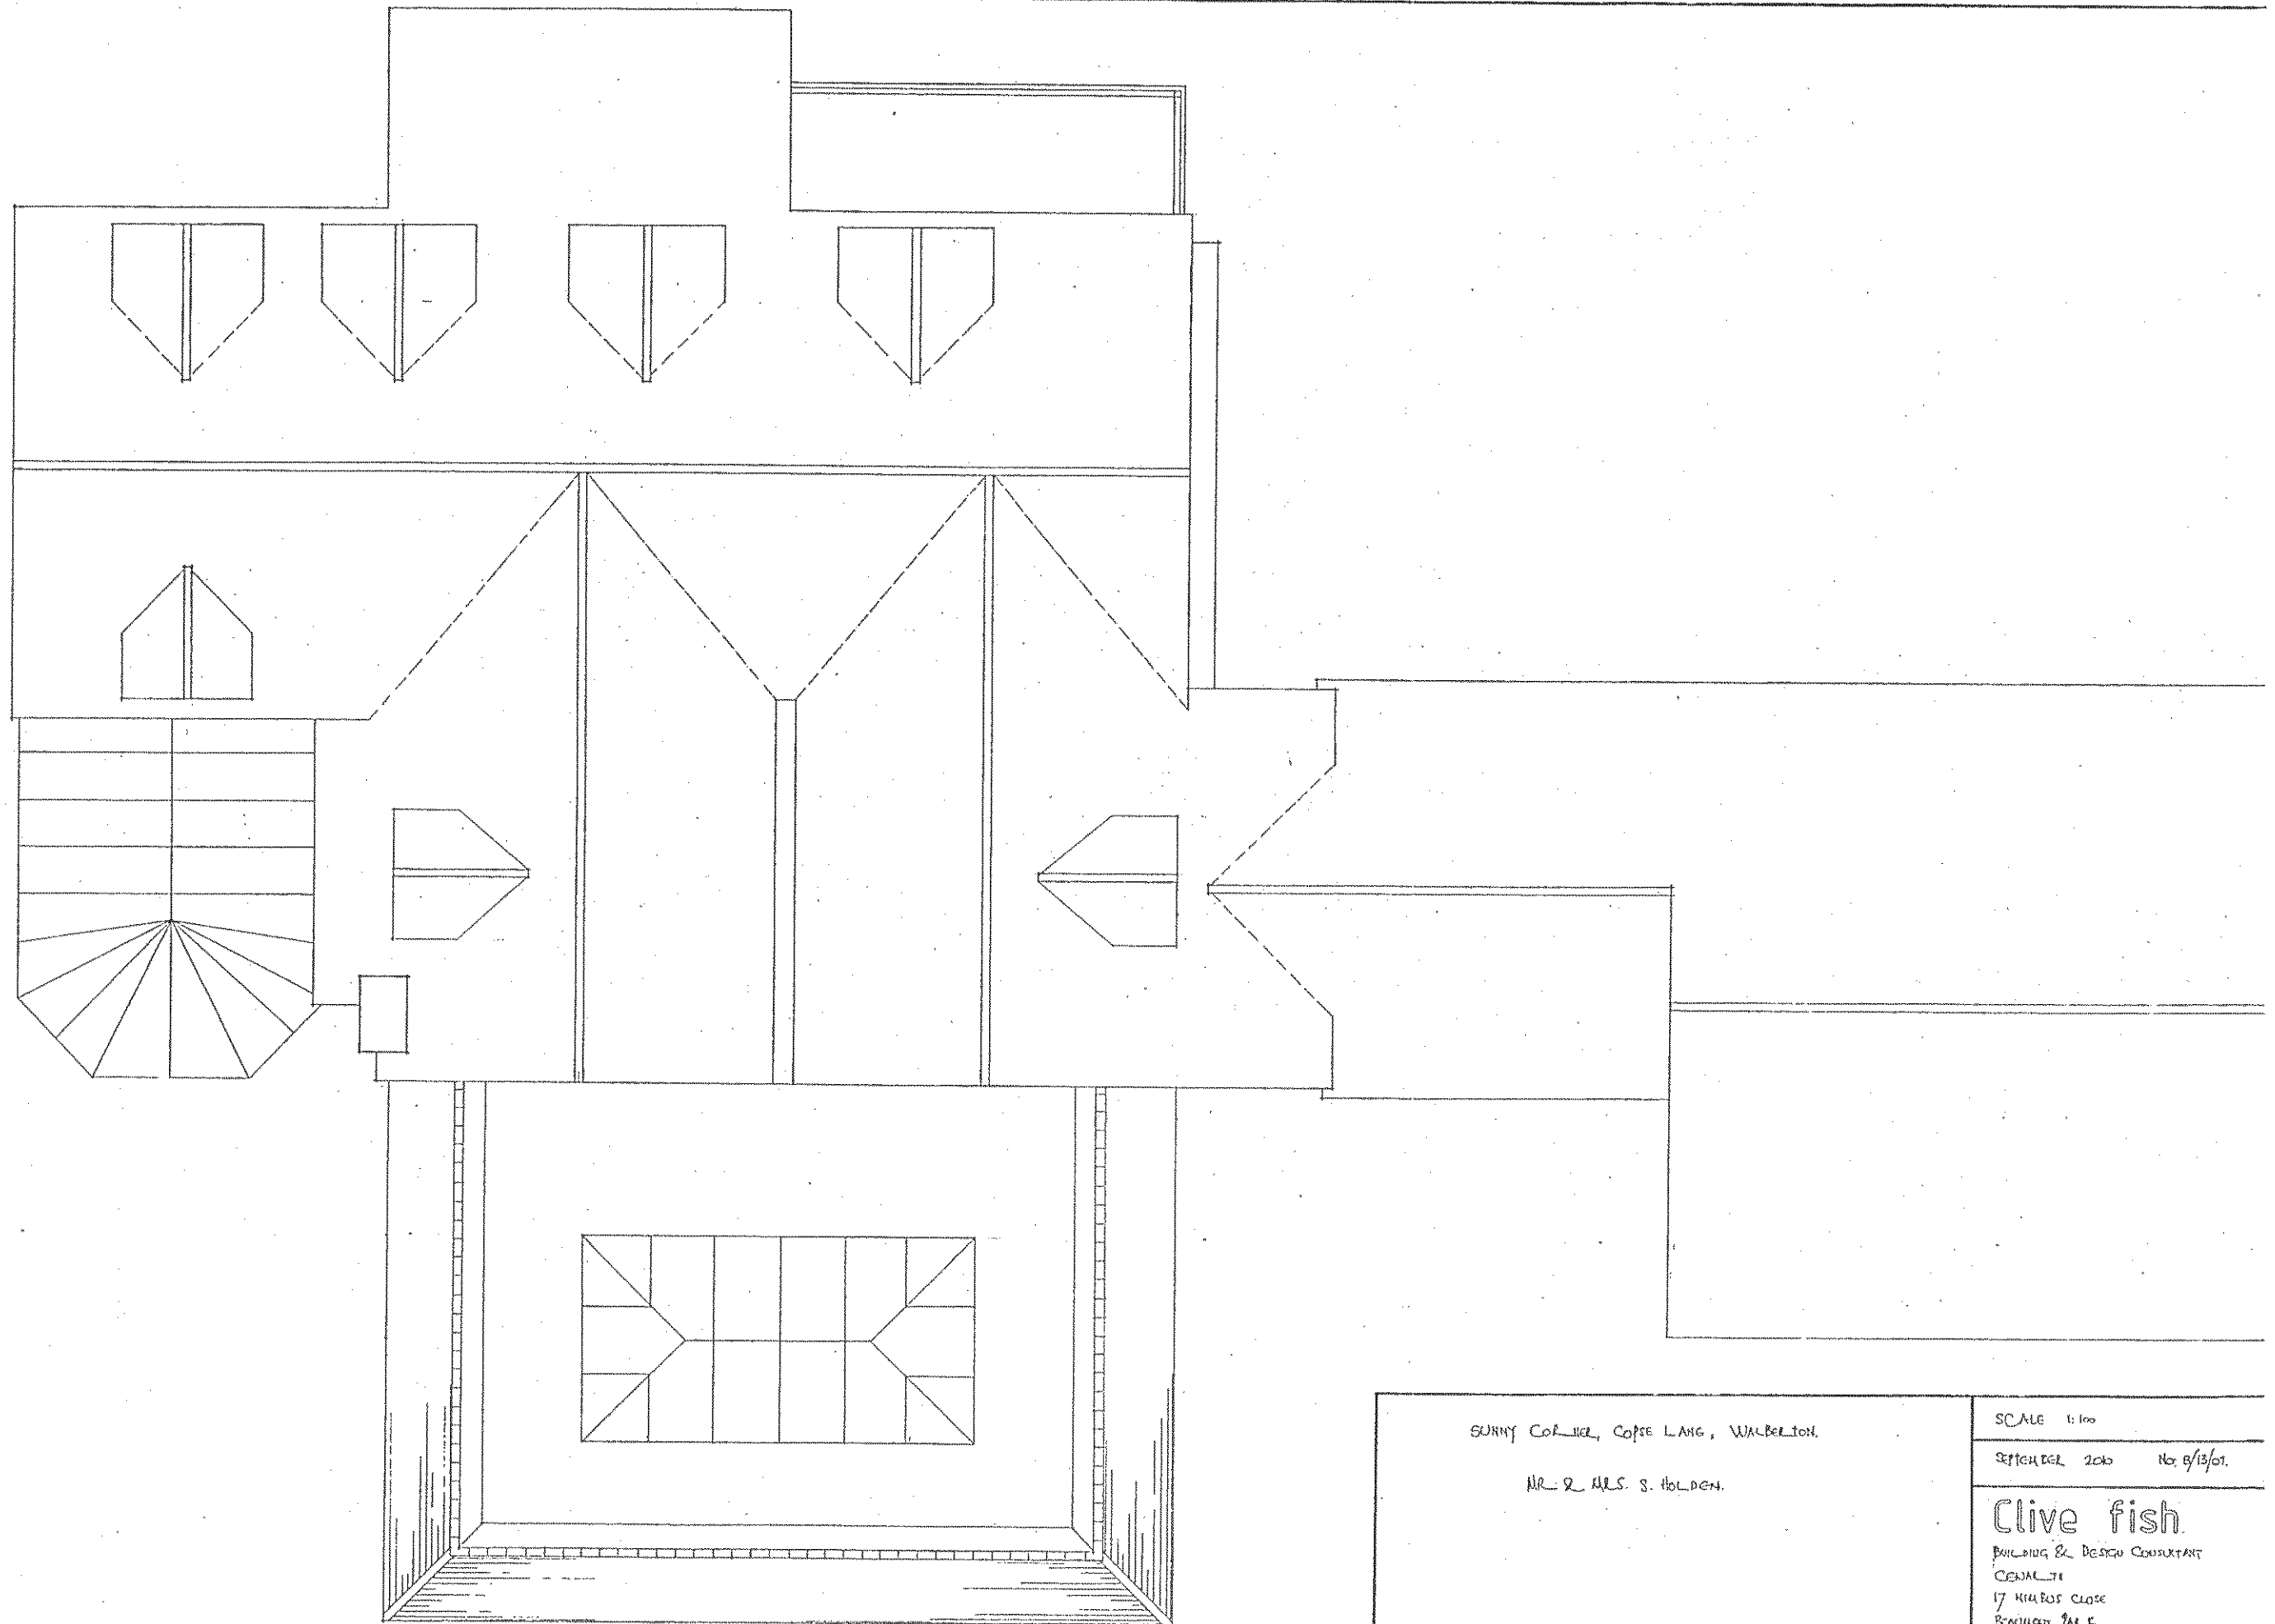

SUNNY COLLIER, COPE LANG, WALBETON.

MR & MRS. S. HOLDEN.

(ROOF PLAN ~ AS EXISTING)

SCALE 1:100

SEPTEMBER 2000 No. 8/13/01.

Clive fish

BUILDING & DESIGN CONSULTANT

CEWAULT

17 HILBOS CLOSE

REAR COURT PARK

LITTLE HARTFORD

WOTY SCENE

0017 62X

TEL: (01938) 732942.