



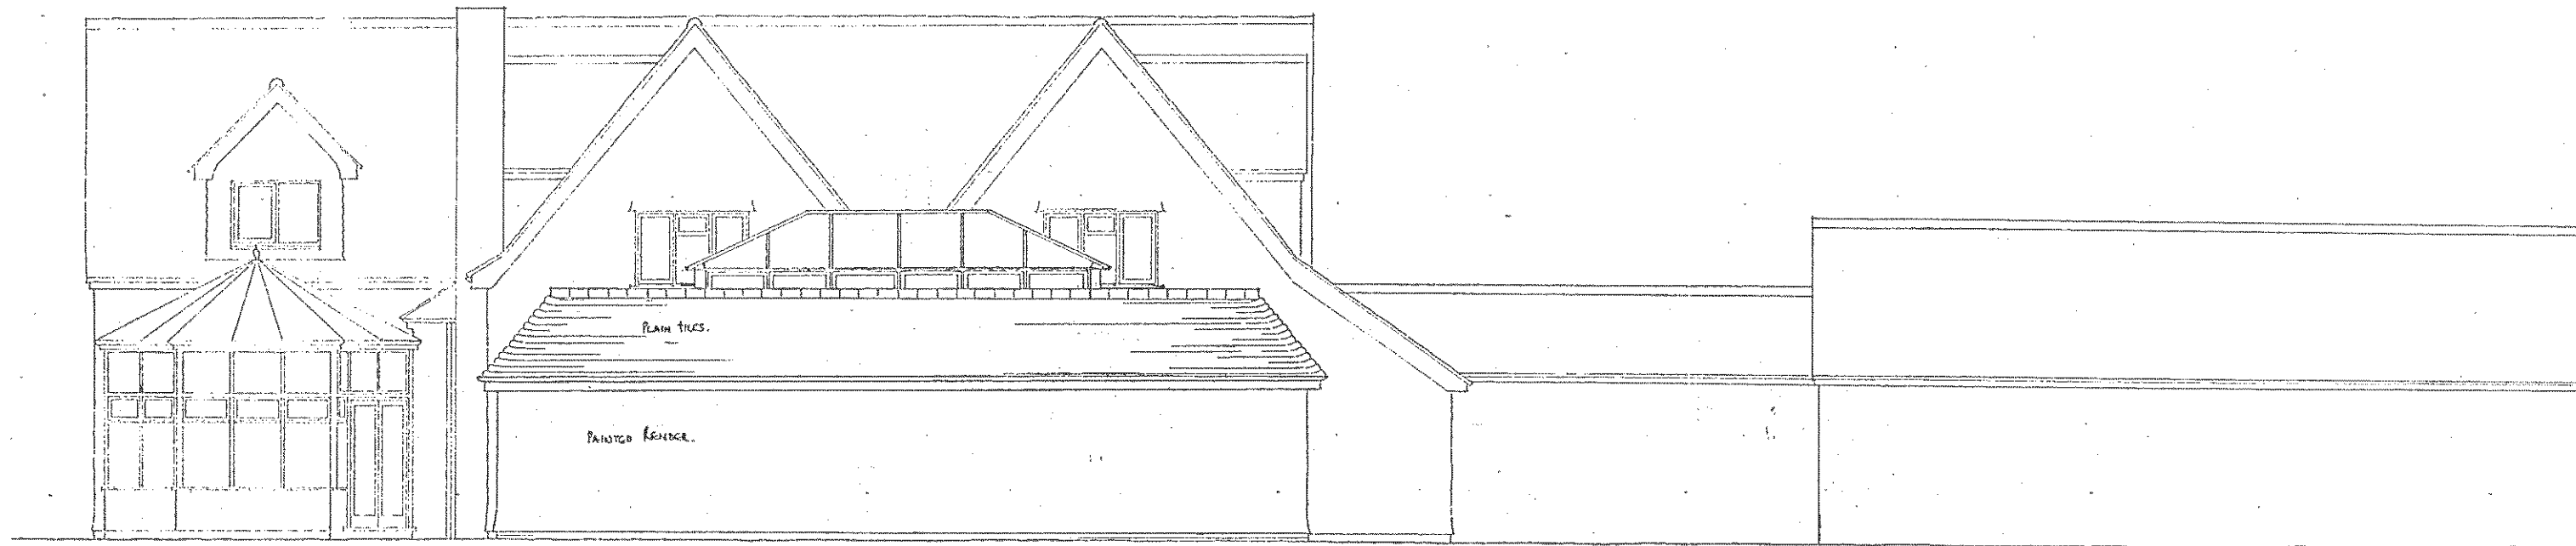

REAR ELEVATION ~ AS EXISTING.

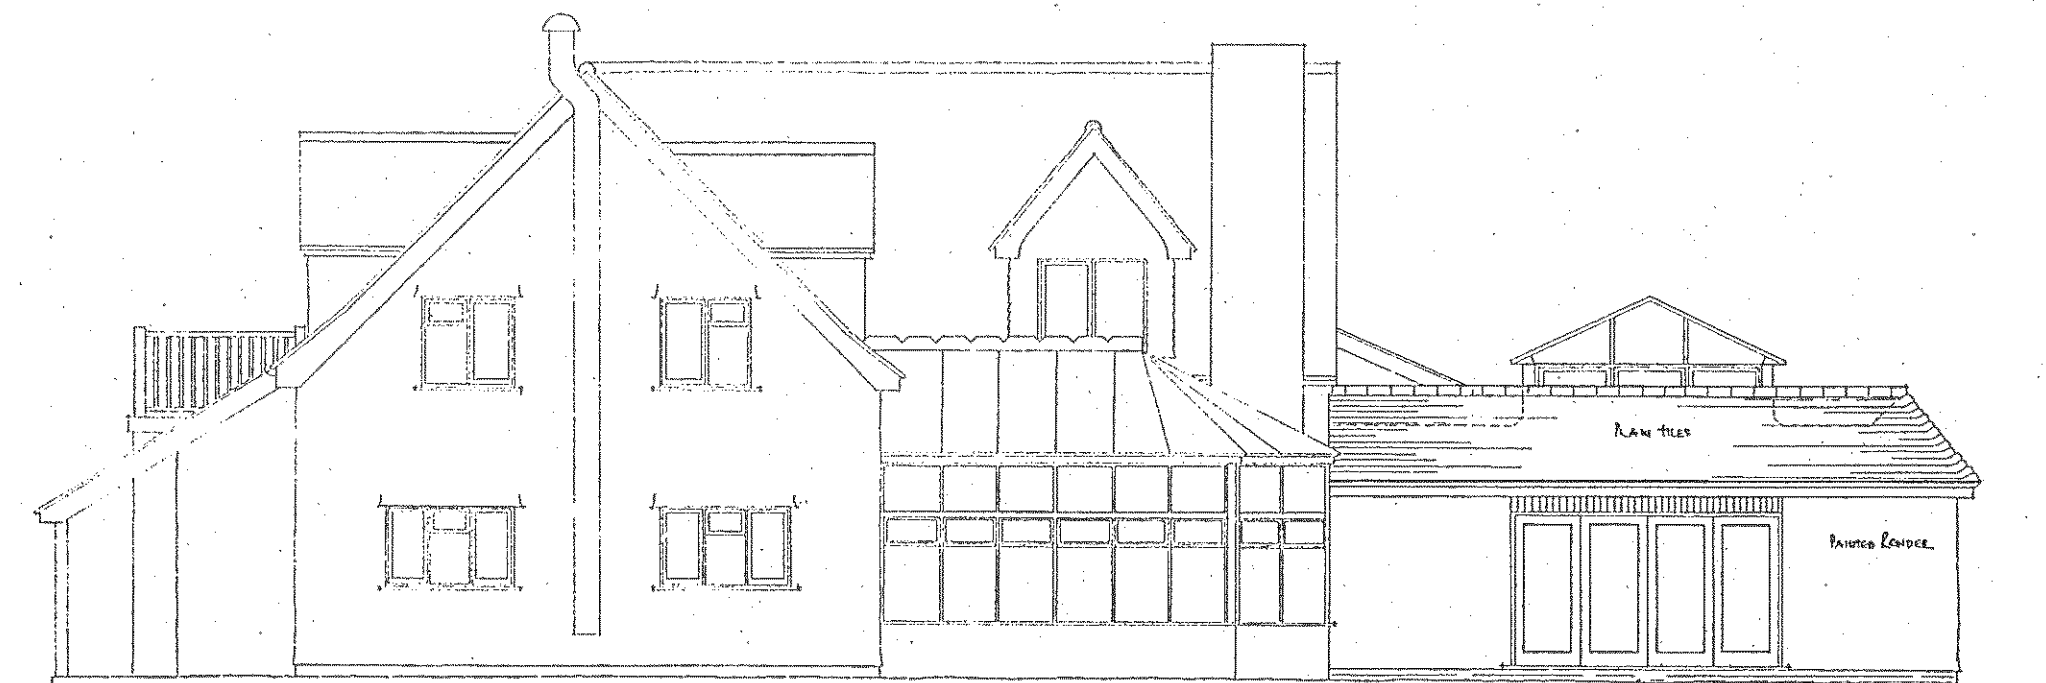

SIDE ELEVATION ~ AS EXISTING.

EXTERNAL MATERIALS.

ROOF ~ PLAIN TILES TO MATCH EXISTING

WALLS ~ PAINTED RENDER TO MATCH EXISTING

DOOR & WINDOWS ~ UPVC.

'SUNNY CORNER' COUSE LANE, WALBERTON.

MR & MRS. J. HOLDEN.

(ELEVATIONS ~ AS EXISTING.)

SCALE 1:100

SEPTEMBER 2010 No. 10/1/02

Clive fish

BUILDING & DESIGN CONSULTANT

CENARTH

17 NIAMBUS CLOSE

BEAUMONT PARK

LITTLEHAMPTON.

WEST SUSSEX.

BN17 6RX

TEL: (01903) 732942