


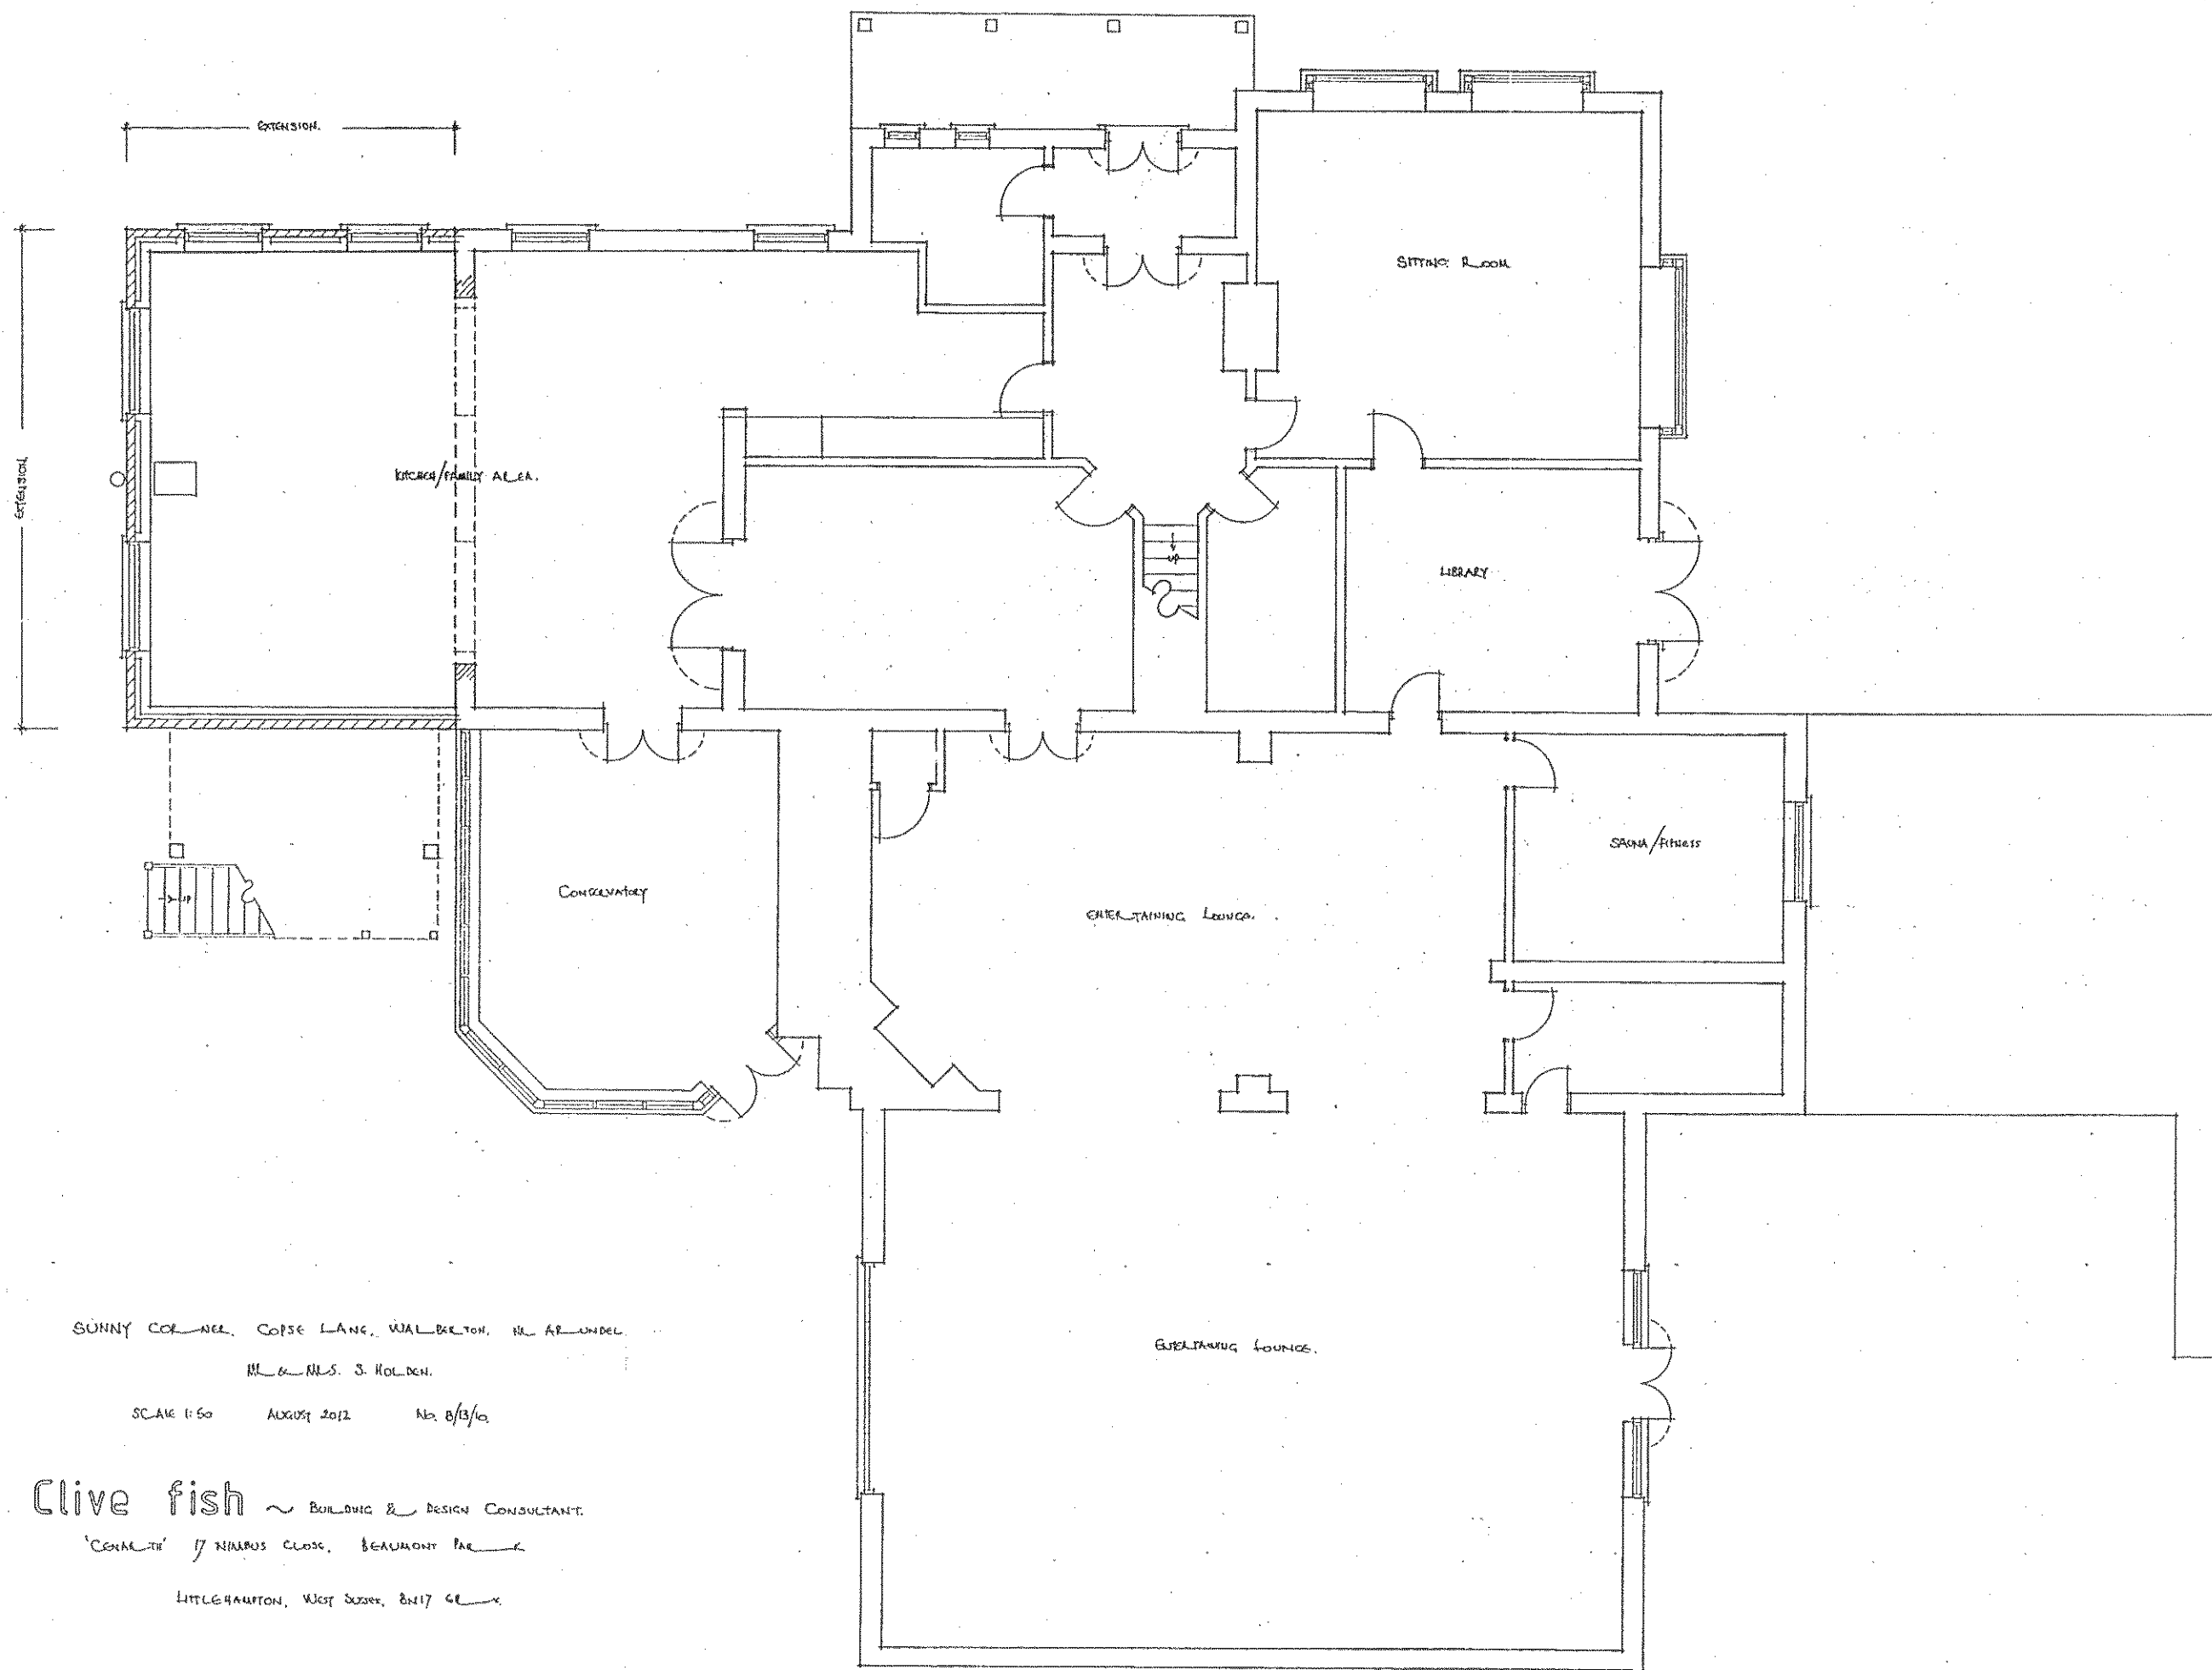

SUNNY CORNER, COPSE LANE, WALBERTON, NR ARUNDEL.

MR & MRS. S. HOLDEN.

SCALE 1:50 AUGUST 2012 NO. 8/13/10

Clive fish ~ BUILDING & DESIGN CONSULTANT.

'CORAL' / NIMBUS CLOSE, BEAUMONT PARK

LITTLEHAMPTON, WEST SUSSEX, BN17 6LX.

TELE (01903) 732342.

GROUND FLOOR PLAN ~ AS PROPOSED