

SUNNY CORNER, COISE LANE, WALBERTON, NR. ARDREY, WEST SUSSEX

MR & MRS. S. HOLDEN

SCALE 1:50

OCTOBER 2012


NO 8/13/12

Clive fish ~ BUILDING & DESIGN CONSULTANT

'CENARTH' 17 HUBBARD CLOSE, BEAUMONT PARK

LITTLEHAMPTON, WEST SUSSEX, BN17 6RX

TEL (01303) 732942

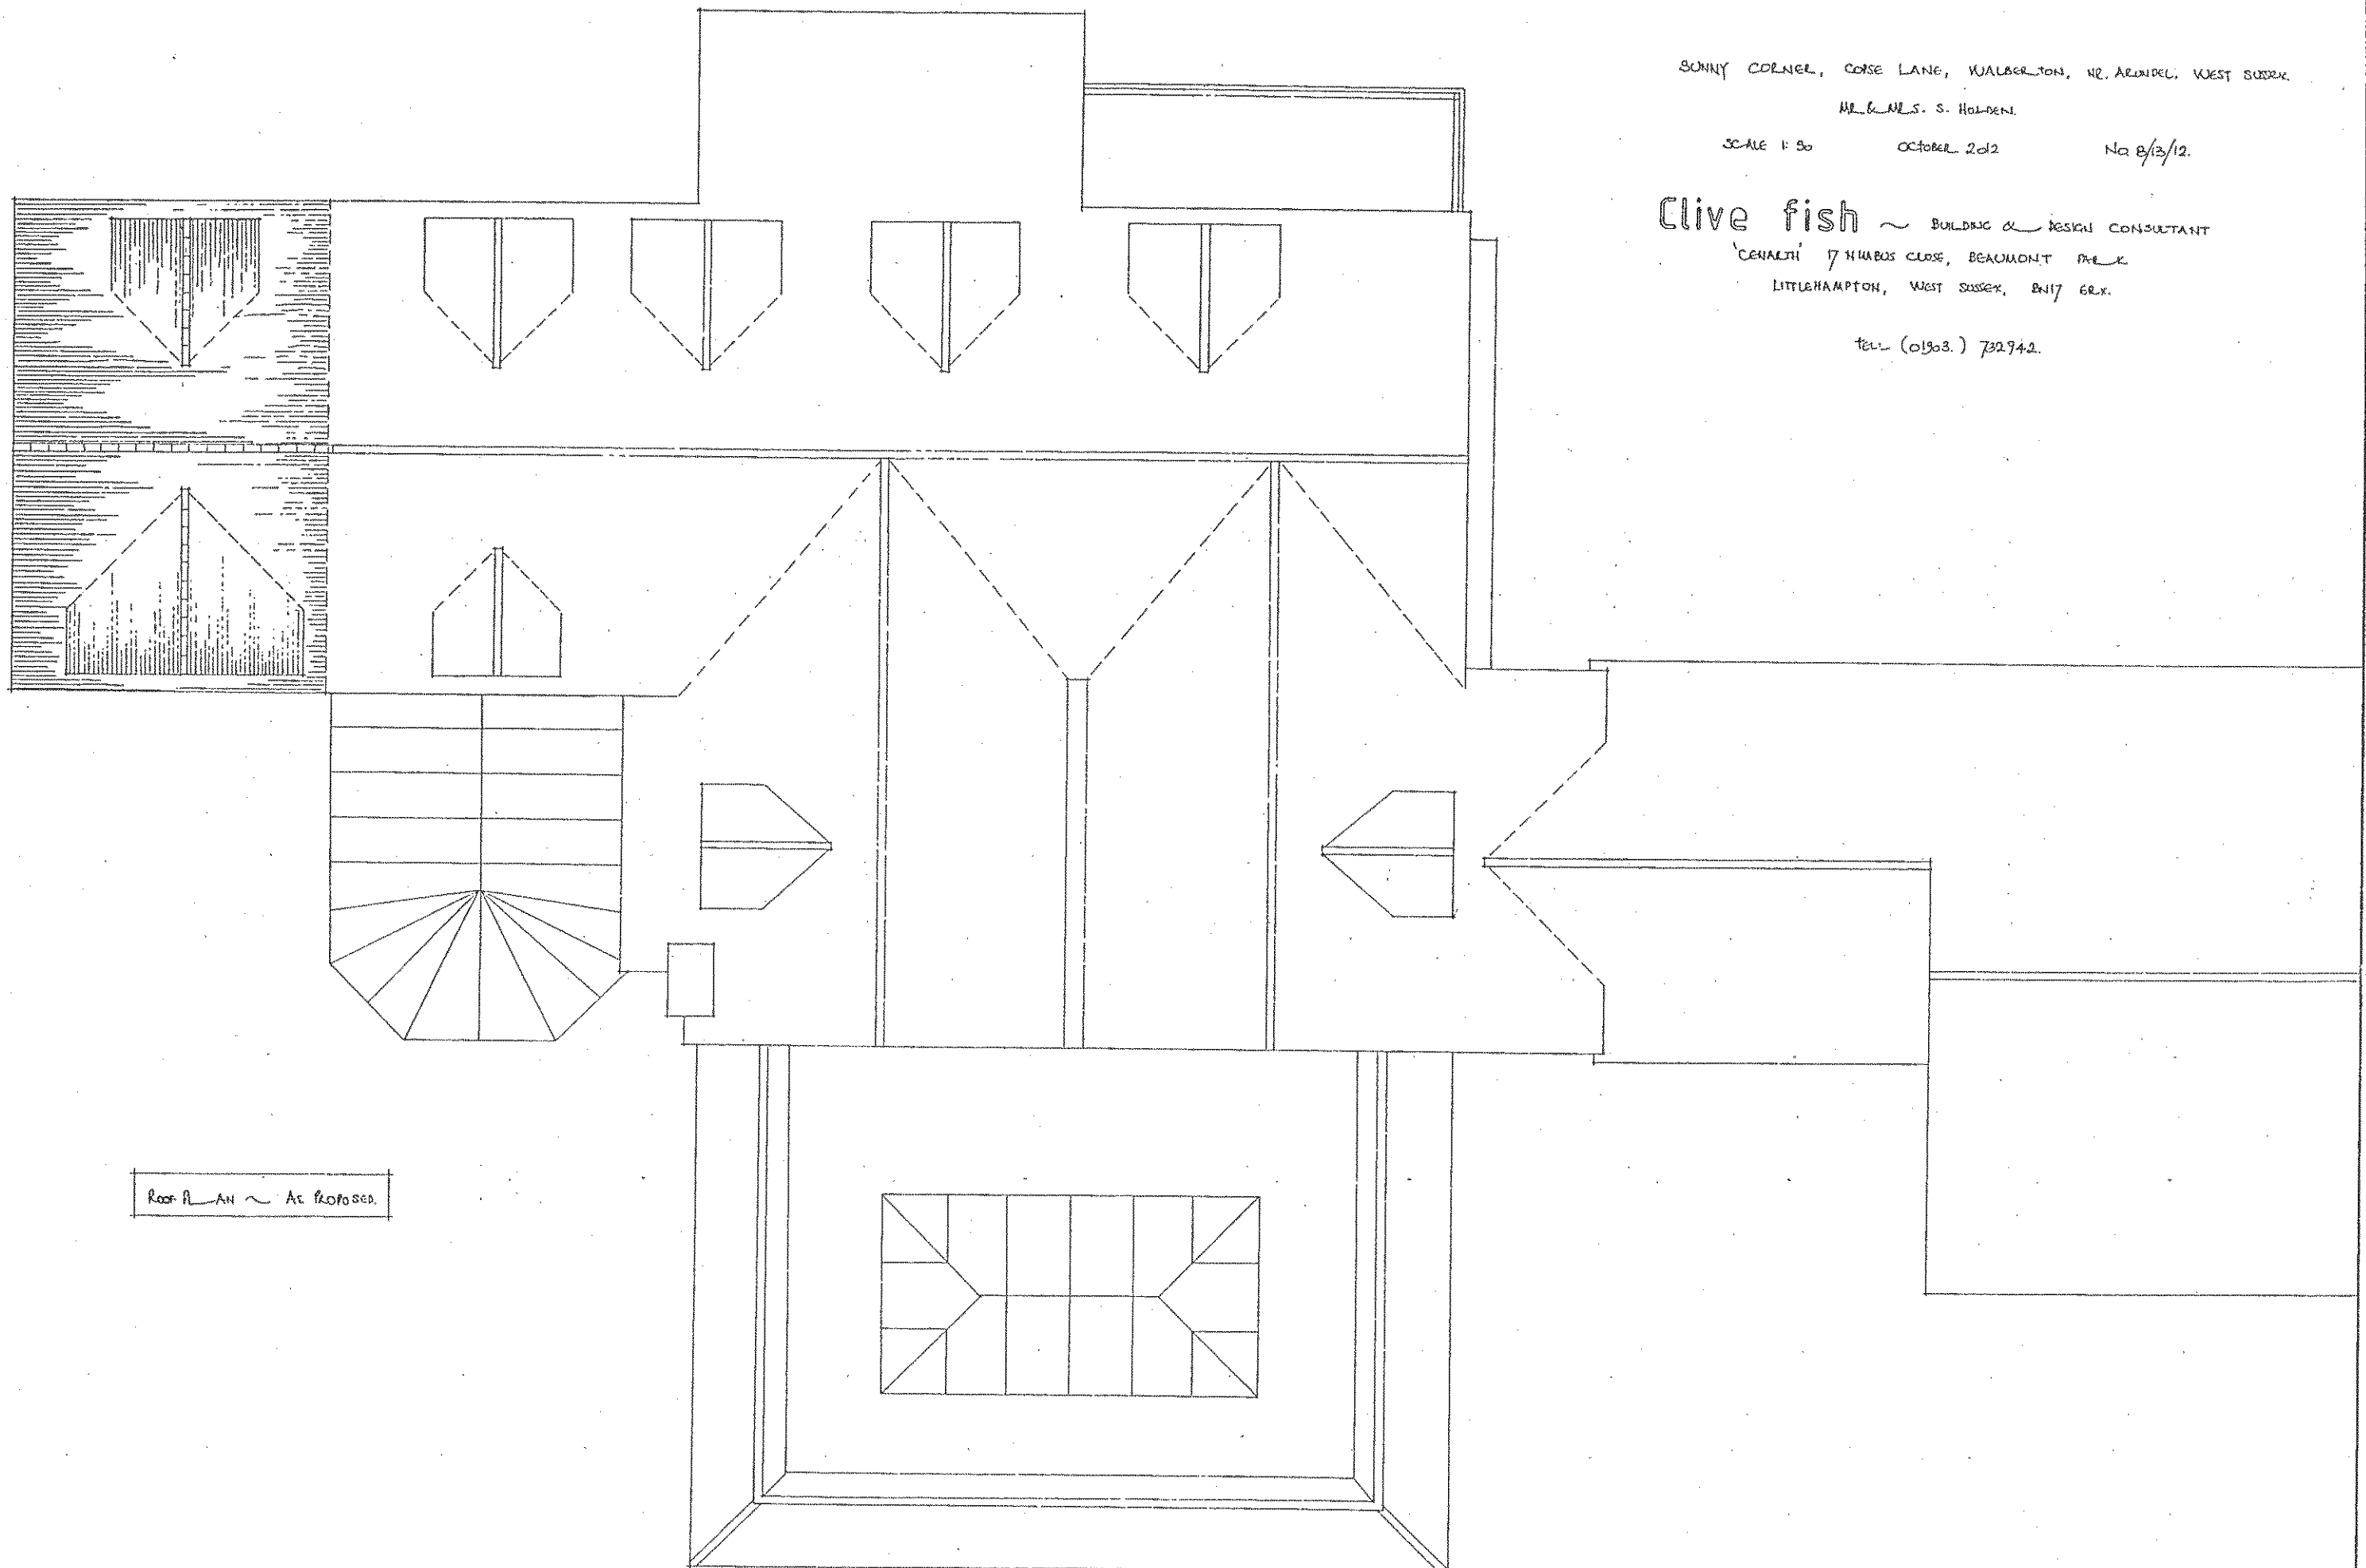

Roof PLAN ~ As Proposed