


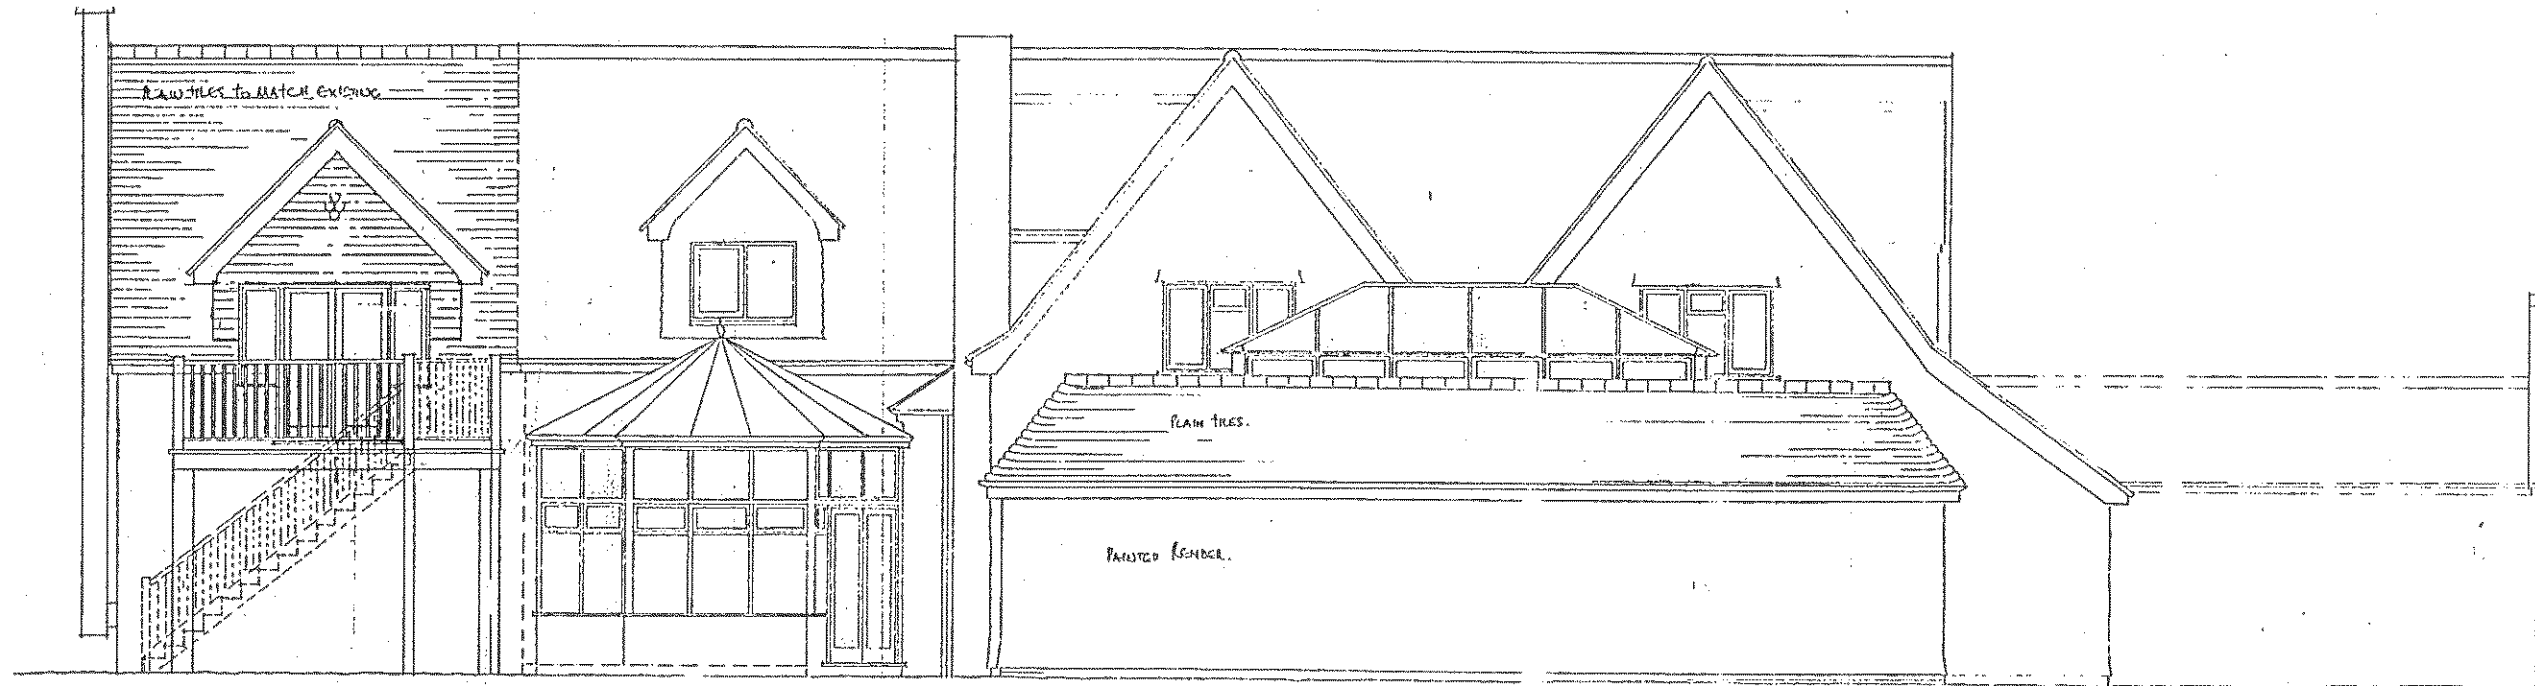

EXTENSIONS

REAR ELEVATION ~ AS PROPOSED



EXTENSIONS

SIDE ELEVATION ~ AS PROPOSED

EXTERNAL MATERIALS:

ROOF ~ PLAIN TILES TO MATCH EXISTING

WALLS ~ PAINTED RENDER TO MATCH EXISTING

DOOR & WINDOWS ~ UPVC

SUNNY CORNER, COUSE LANE, WALBERTON, NR ARUNDEL

MR & MRS. J. HOLDEN

SCALE 1:50

AUGUST 2012

NO 8/13/11

Clive fish ~ BUILDING & DESIGN CONSULTANT

'CENARTH' 7 HUMBOS CLOSE, BEAUMONT PARK

LITTLE HAUPTON, WEST SUSSEX BN17 6LX

TEL (01903) 732942