


ATI ANDREW WOOD


FLOOR PLAN

ARUN DISTRICT COUNCIL	
No. WA/65/20 PL	
RECEIVED	

Staircase Plan View

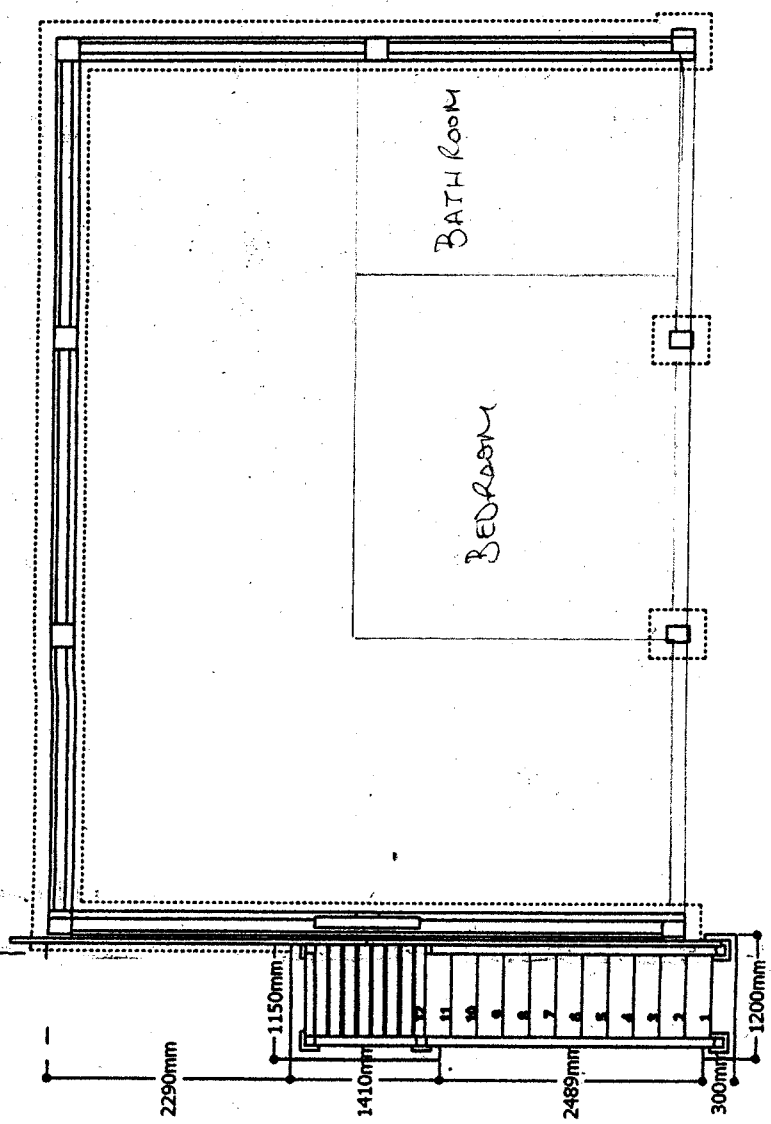

Stair Elevation

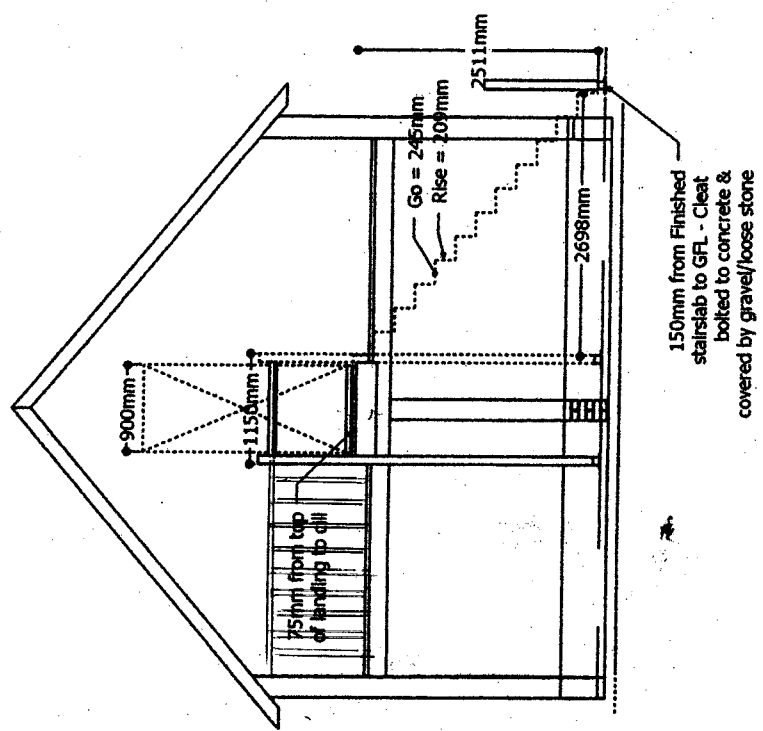

PROPOSED LEFT GABLE ELEVATION + FLOOR PLAN.

Stairs and Layout for 7 Series		Drawn By:	
BODC/7SS/Simps-001		Date: December 201	
Drawing Number:		Scale: 1:50	
Revision:		Revision:	



BORDER OAK
DESIGN AND
CONSTRUCTION

KINGSLAND SAWMILLS,
LECOMSTER,
HEREFORDSHIRE
HR9 2GF
Tel: (01569) 700752
Fax: (01569) 700695