



FRONT (SOUTH) ELE.

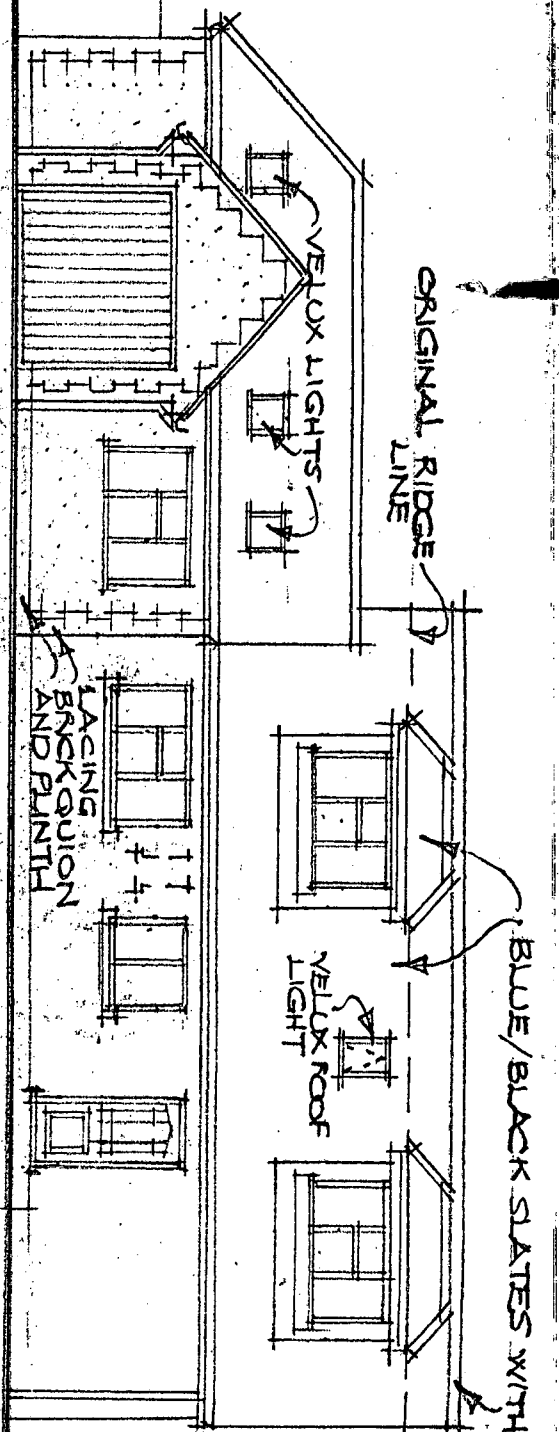


REAR (NORTH) ELE.

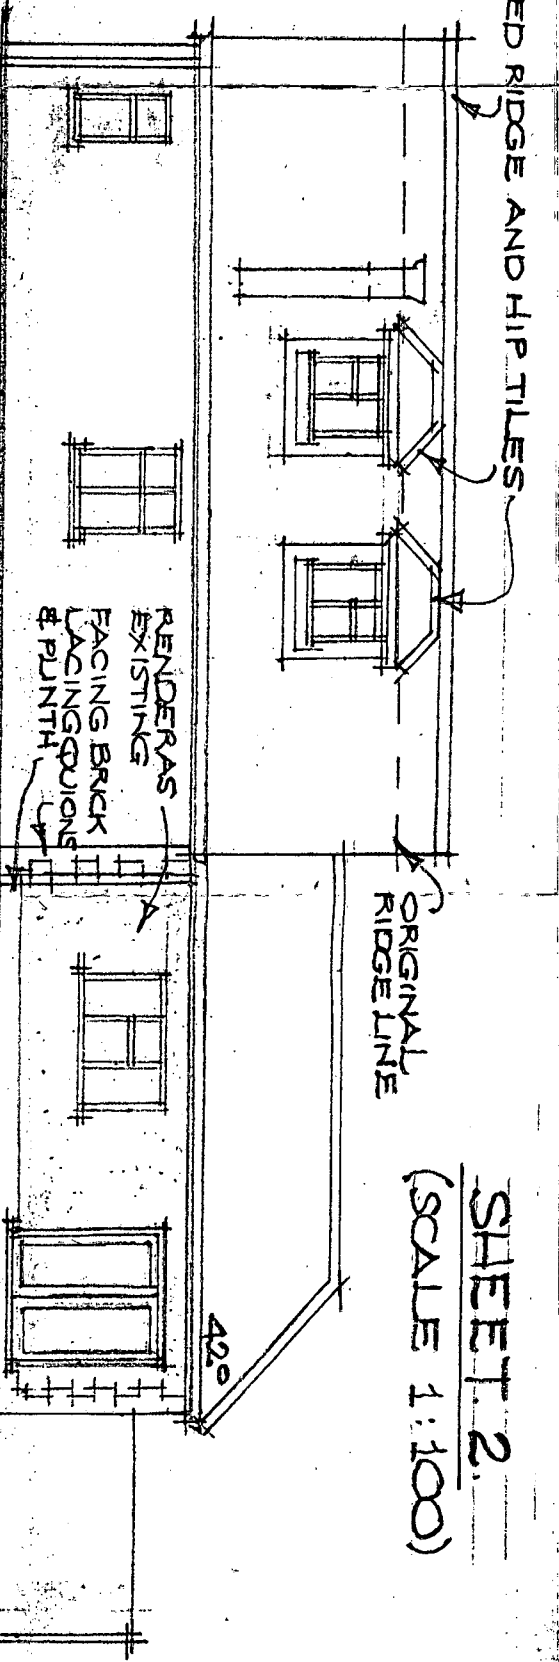


SHEET 2.
(SCALE 1:100)


REAR AS EXISTING SIDE (EAST) ELE.

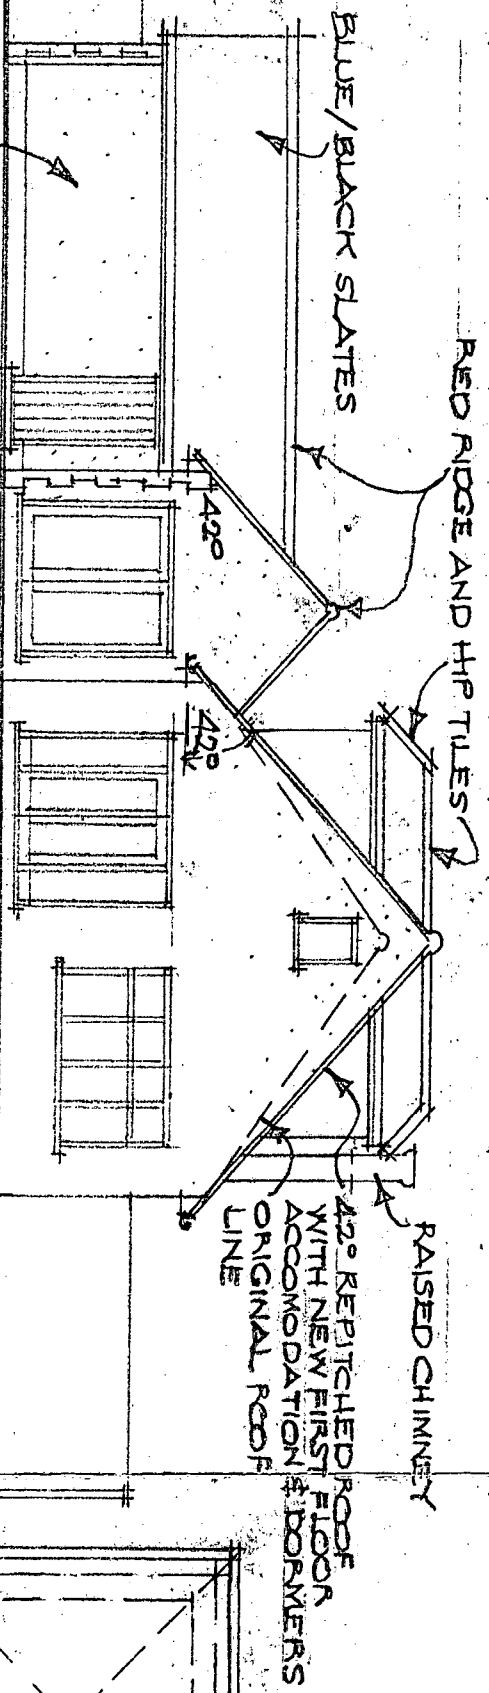

SIDE (WEST) ELE.

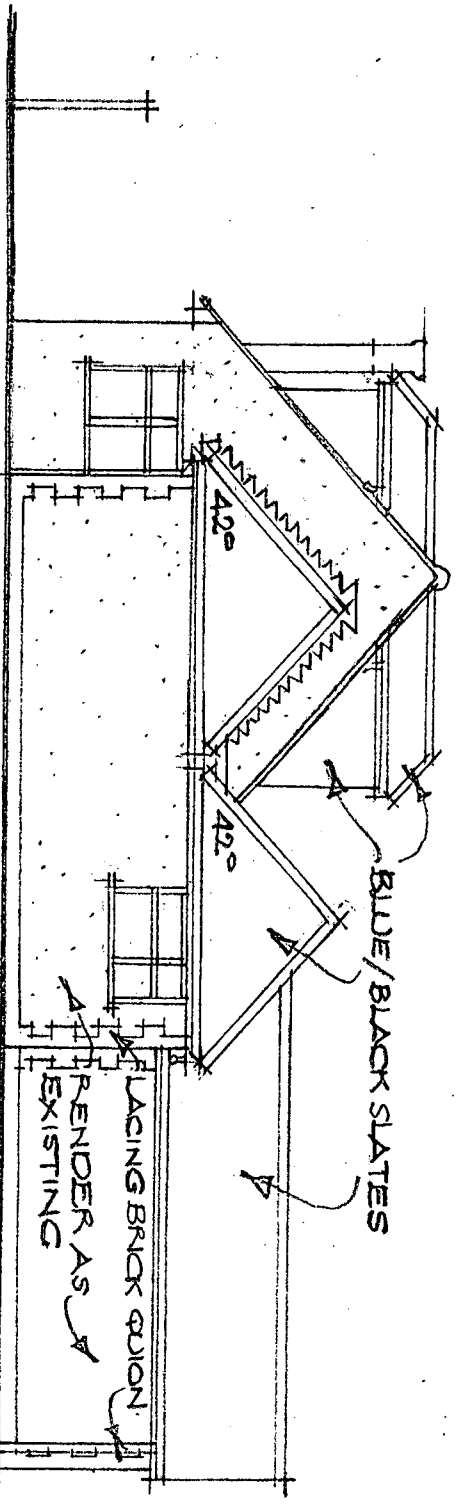

LEAD VALLEY

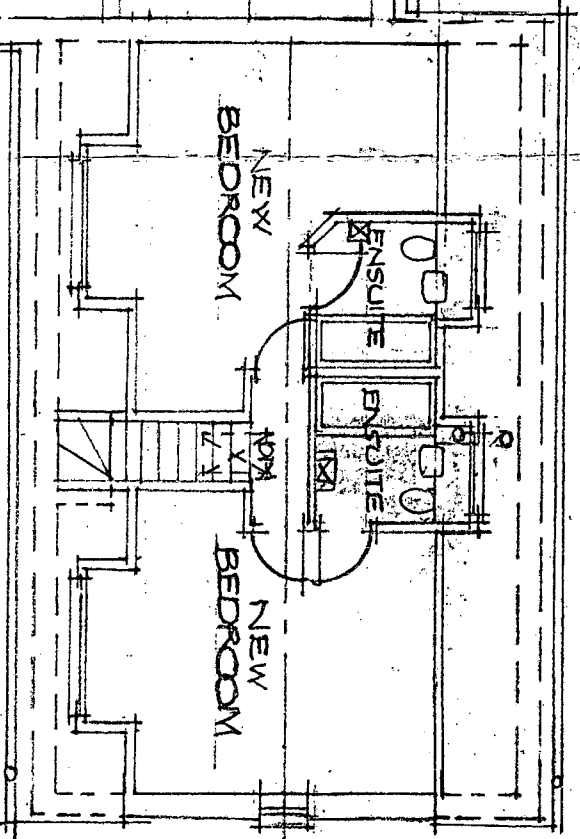

FIRST FLOOR PLAN

ARUN DISTRICT COUNCIL	
No.	WA 64 04
Received	20/07/07