


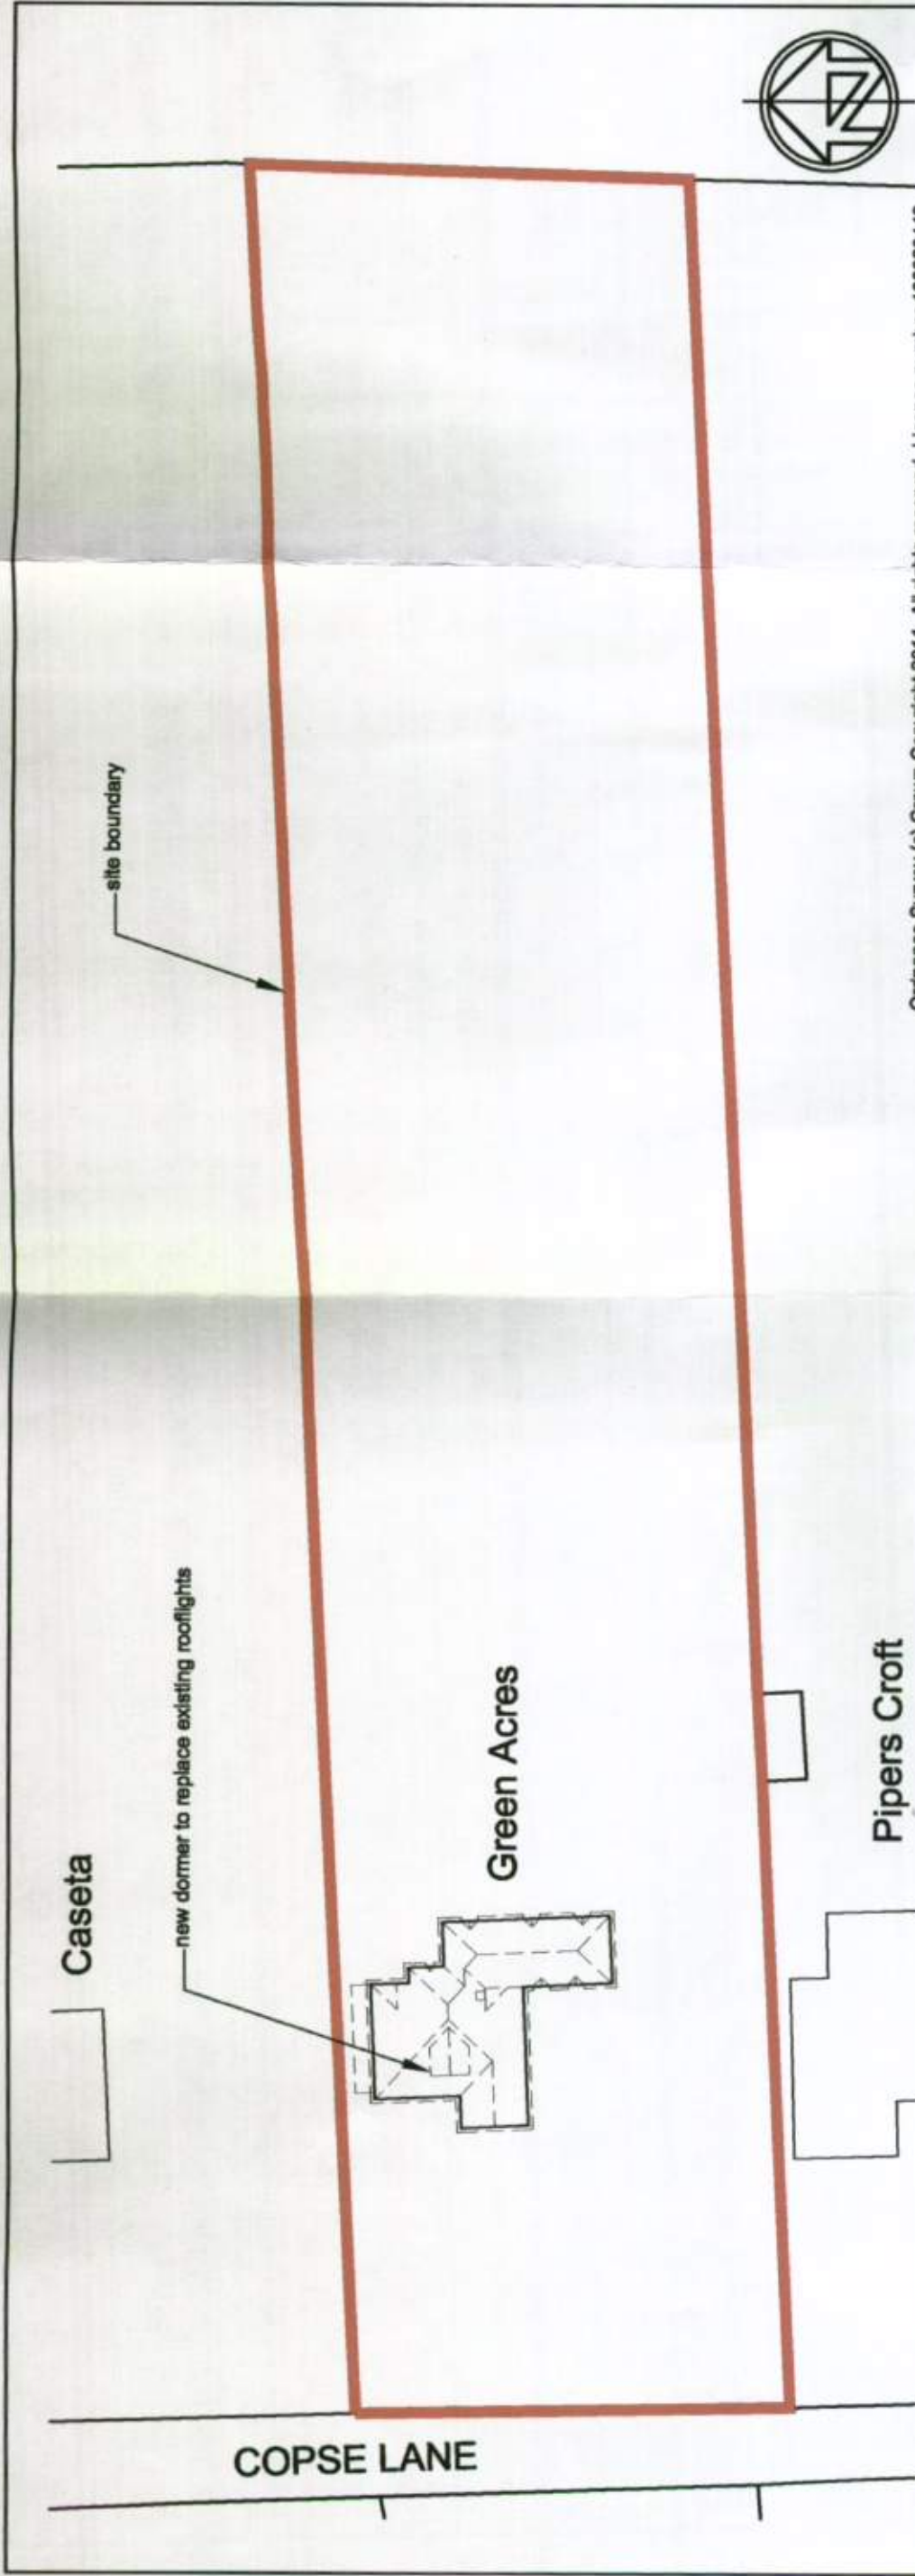

Ordinance Survey (c) Crown Copyright 2011. All rights reserved. Licence number 100020449

Site Plan (proposed)

1:500 @ A3



Location Plan (existing)

1:1250 @ A3

Rev.	Notes	PLANNING ISSUE	Date
A		08.06.11	

JBA	John Brown Architecture Ltd. The Bricks, Manor Farm Barns, Selsey Road, Donnington, Chichester, W Sussex, PO20 7PL Tel: 01243 785 342 Fax: 01243 789 461 E-mail: admin@jbarch.co.uk Web: www.johnbrownarchitecture.com
------------	--

Project	Green Acres
Copse Lane	Walberton
BN18 0QH	

Drawing	Location Plan & Site Plan
---------	---------------------------

Drawn By	NSE	Scale	as shown
Date	July 2011	Revision	A
Drawing No.	0996 - DPA 01		