



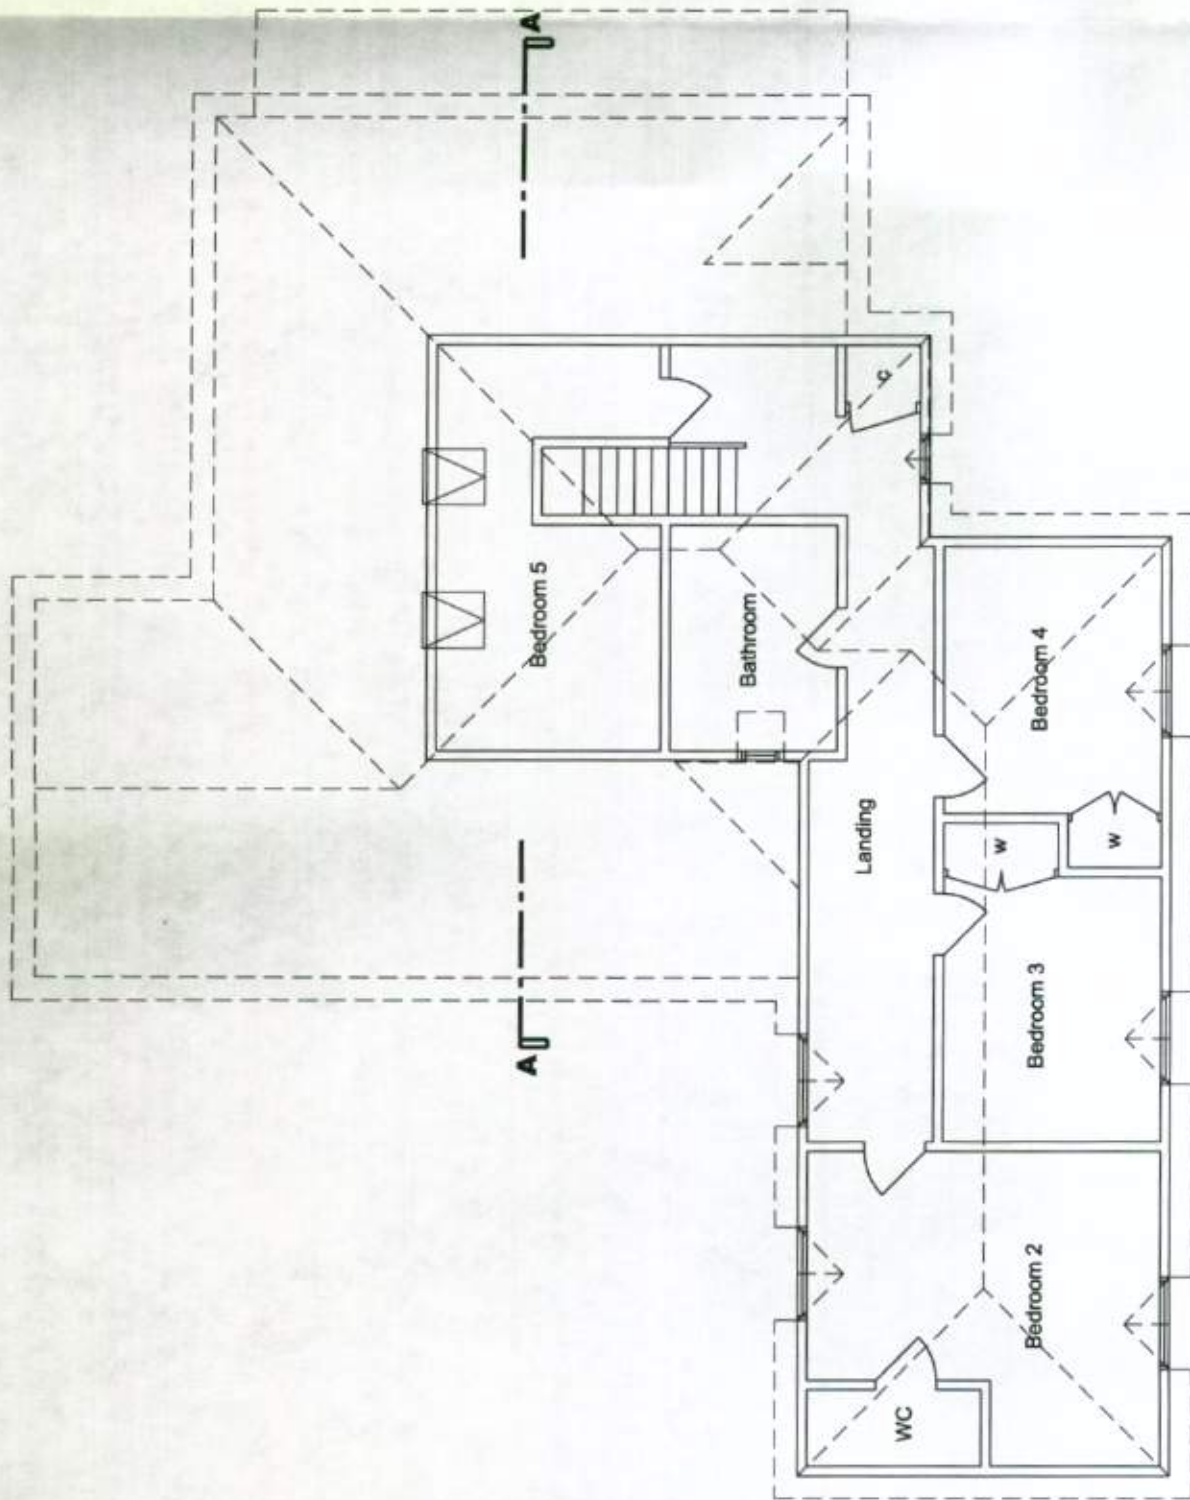

FF Plan (existing)

1:100 @ A3

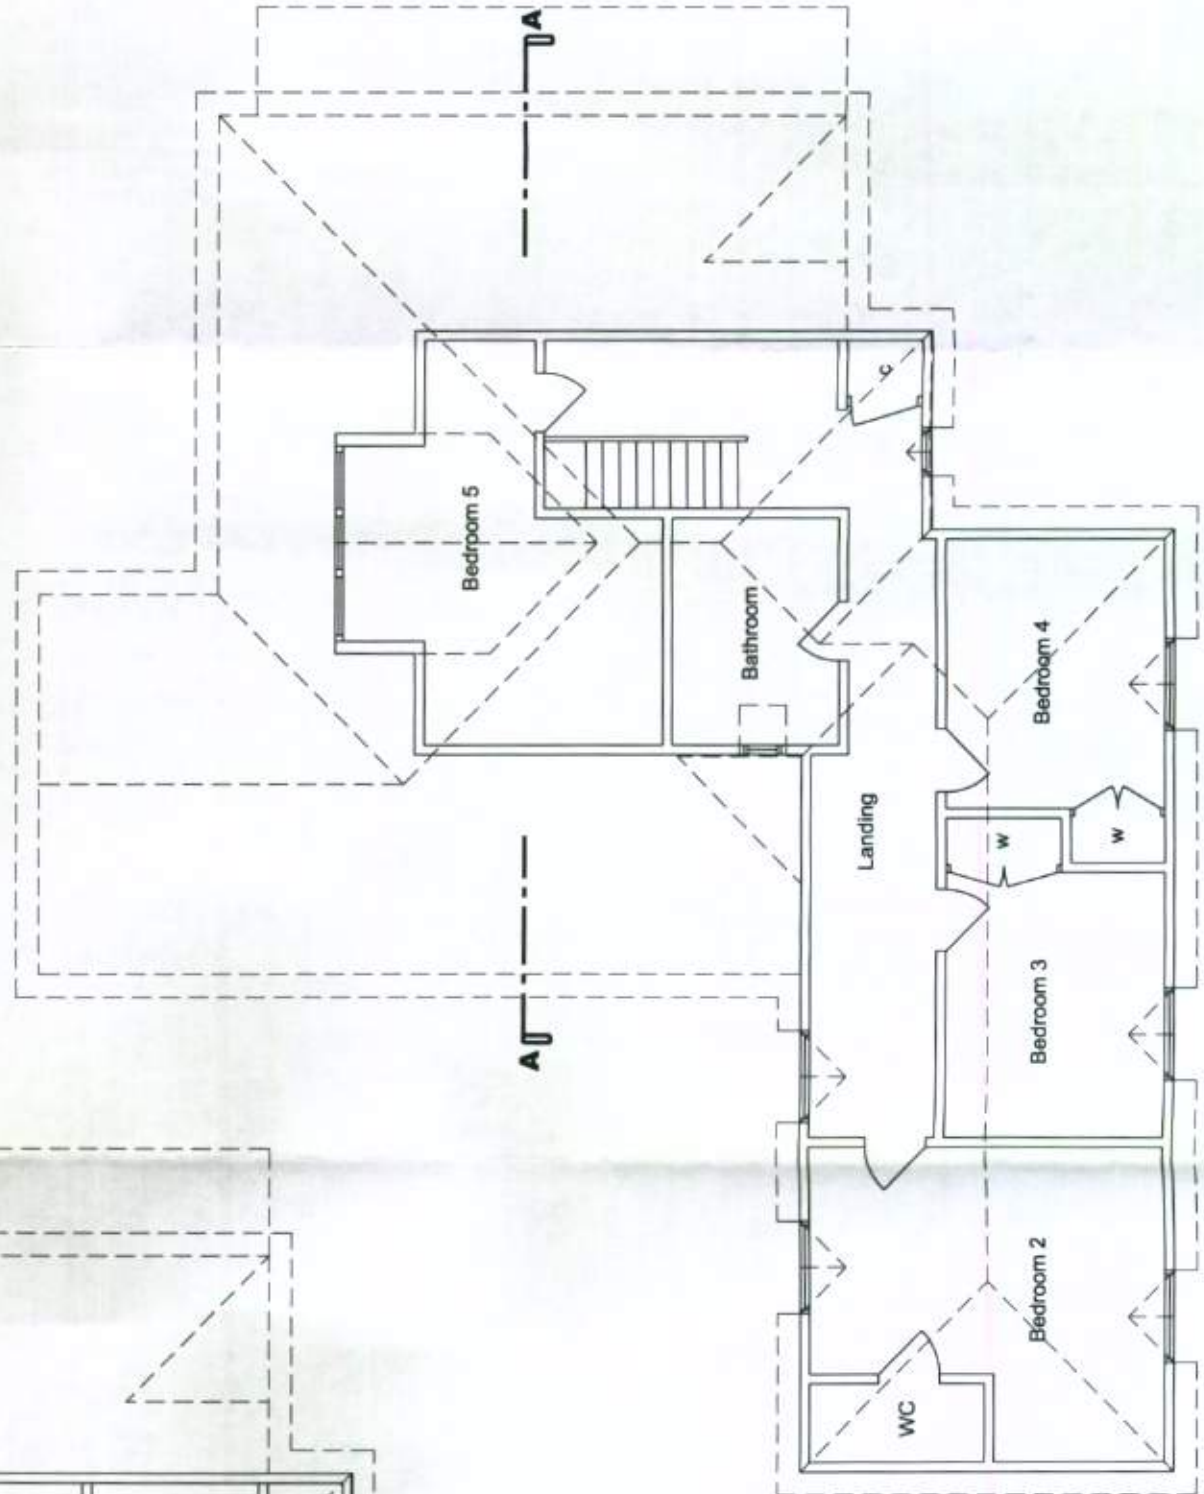

FF Plan (proposed)

1:100 @ A3

A	PLANNING ISSUE	08.08.11
Rev.	Notes	Date
 John Brown Architecture Ltd. The Bricks, Manor Farm Barns, Selsey Road, Donnington, Chichester, W Sussex, PO20 7PL Tel: 01243 785 342 Fax: 01243 789 461 E-mail: admin@jba.co.uk Web: www.johnbrownarchitecture.com		
Project Green Acres Copee Lane Walberton BN18 0QH		
Drawing Floor Plans Existing and Proposed		
Drawn By NSE	Scale as shown	
Date July 2011	Revision A	
Drawing No. 0999 - DPA 02		