



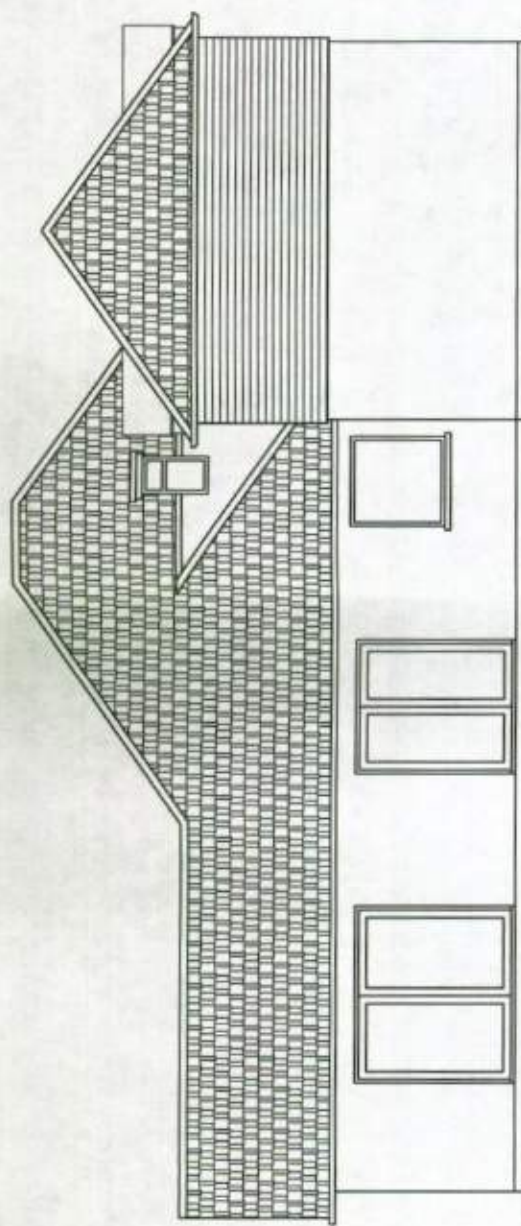


South Elevation (existing)

1.100 @ A3

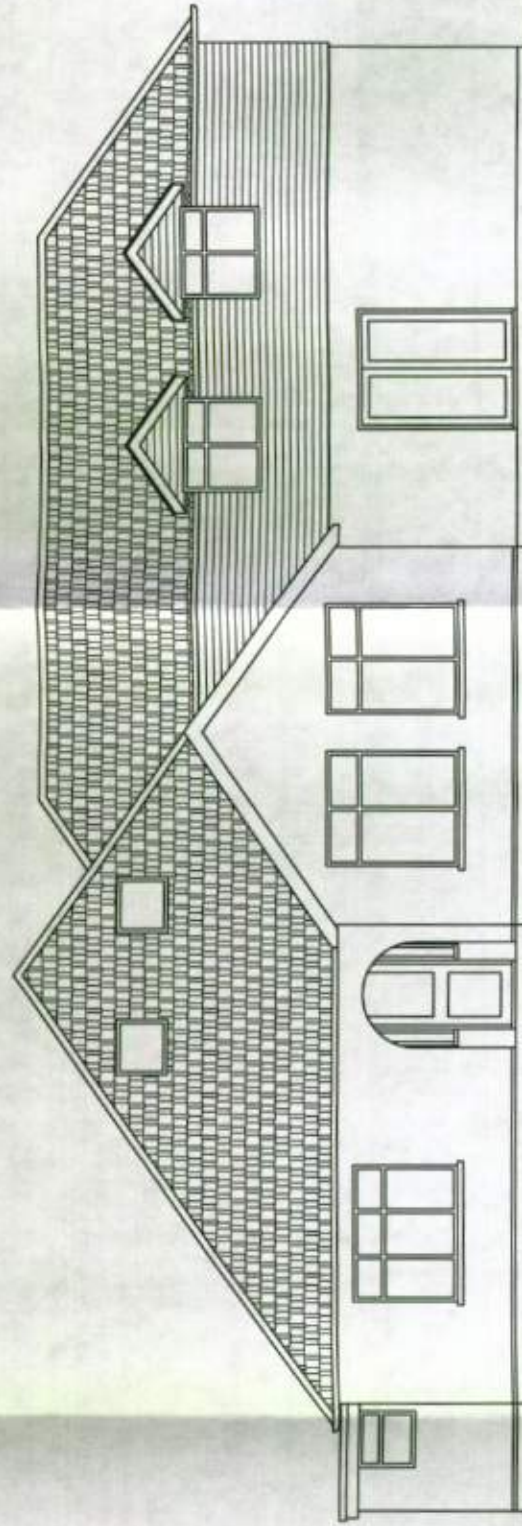


West Elevation (existing)

1.100 @ A3

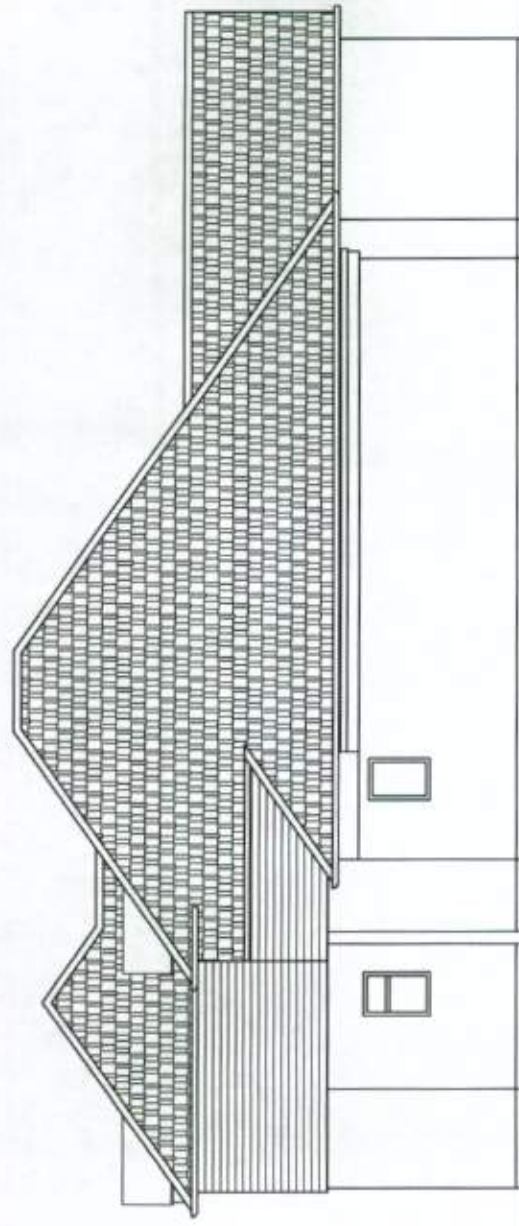

North Elevation (existing)

1.100 @ A3

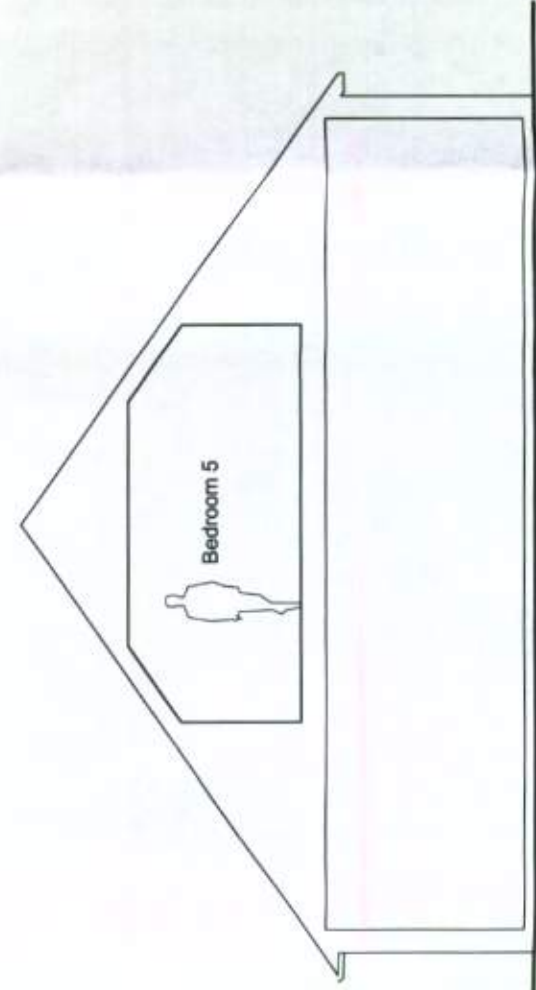

Section A-A (existing)

1.100 @ A3

A	PLANNING ISSUE	06.08.11
Rev.	Notes	Date
 John Brown Architecture Ltd. The Bricks, Manor Farm Barns, Selsley Road, Donnington, Chichester, W Sussex, PO20 7PL Tel: 01243 785 342 Fax: 01243 789 461 E-mail: admin@jba.co.uk Web: www.johnbrownarchitecture.com		
Project Green Acres Cope Lane Walberton BN18 0QH		
Drawing Existing Elevations		
Drawn By NSE	Scale as shown	
Date July 2011	Revision A	
Drawing No. 0999 - DPA 03		