




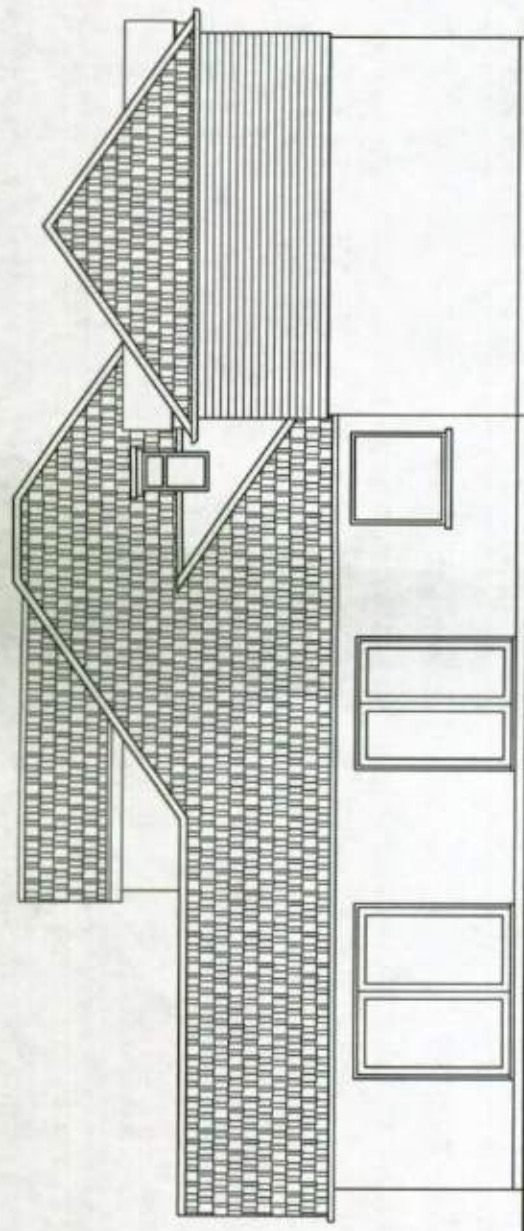

South Elevation (proposed) 1.100 @ A3

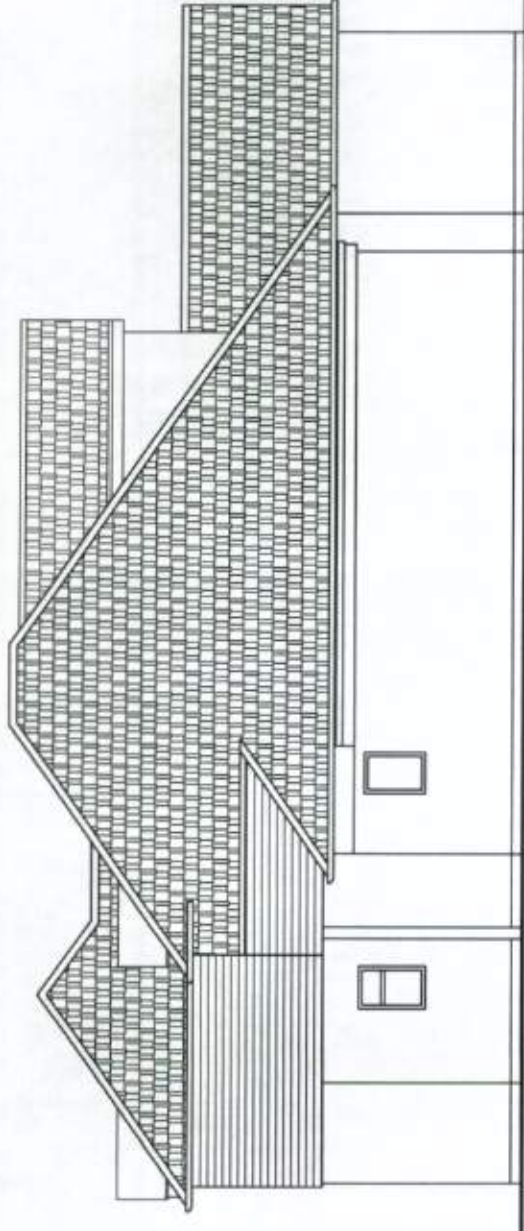


North Elevation (proposed) 1.100 @ A3

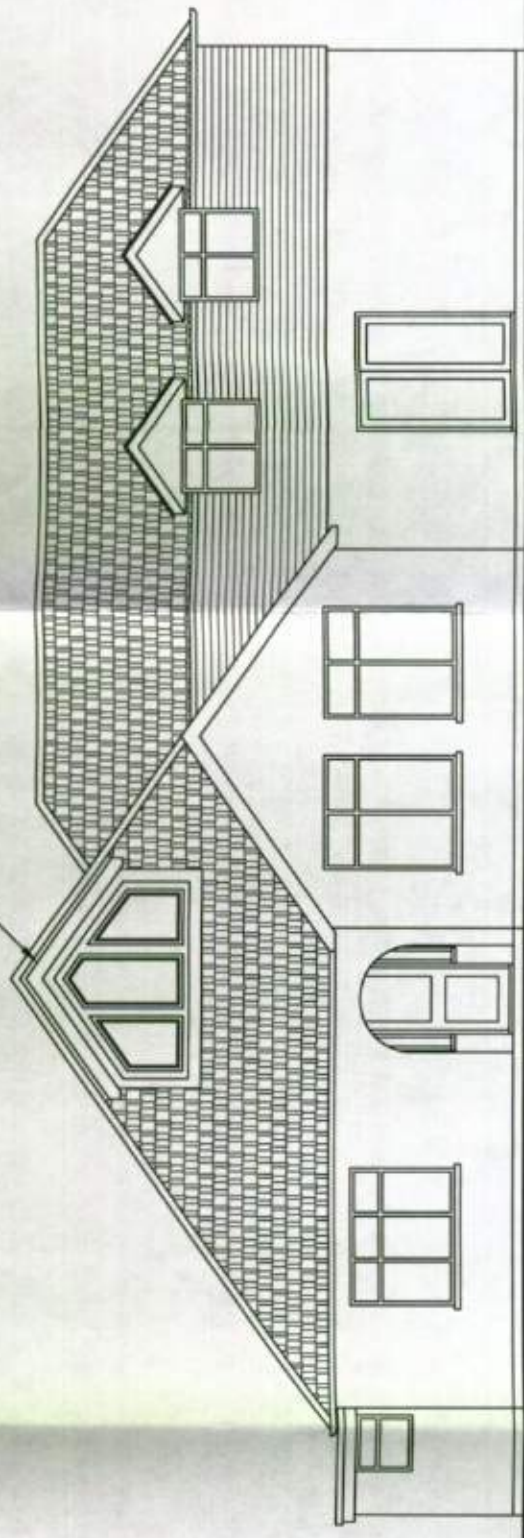

West Elevation (proposed) 1.100 @ A3

Materials - New Dormer
Roof: Slate Tiles to match existing
Dormer Cheeks: Weather boarding to match existing
Dormer Face: Weather boarding to match existing
Windows: To match existing windows
Fascia: Stained black to match existing

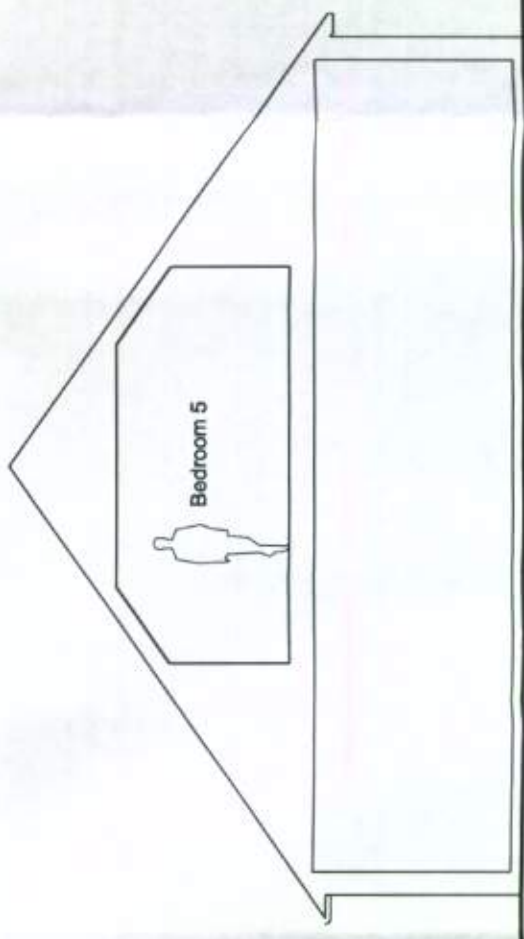

Section A-A (proposed) 1.100 @ A3

A	PLANNING ISSUE	08.08.11
Rev.	Notes	Date
 John Brown Architecture Ltd. The Bricks, Manor Farm Barns, Selsley Road, Donnington, Chichester, W.Sussex, PO20 7PL Tel: 01243 785 342 Fax: 01243 789 481 E-mail: admin@jba.co.uk Web: www.johnbrownarchitecture.com		
Project Green Acres Cope Lane Walberton BN18 0QH		
Drawing Proposed Elevations		
Drawn By NSE	Scale as shown	Revision A
Date July 2011	Drawing No. 0998 - DPA 04	