


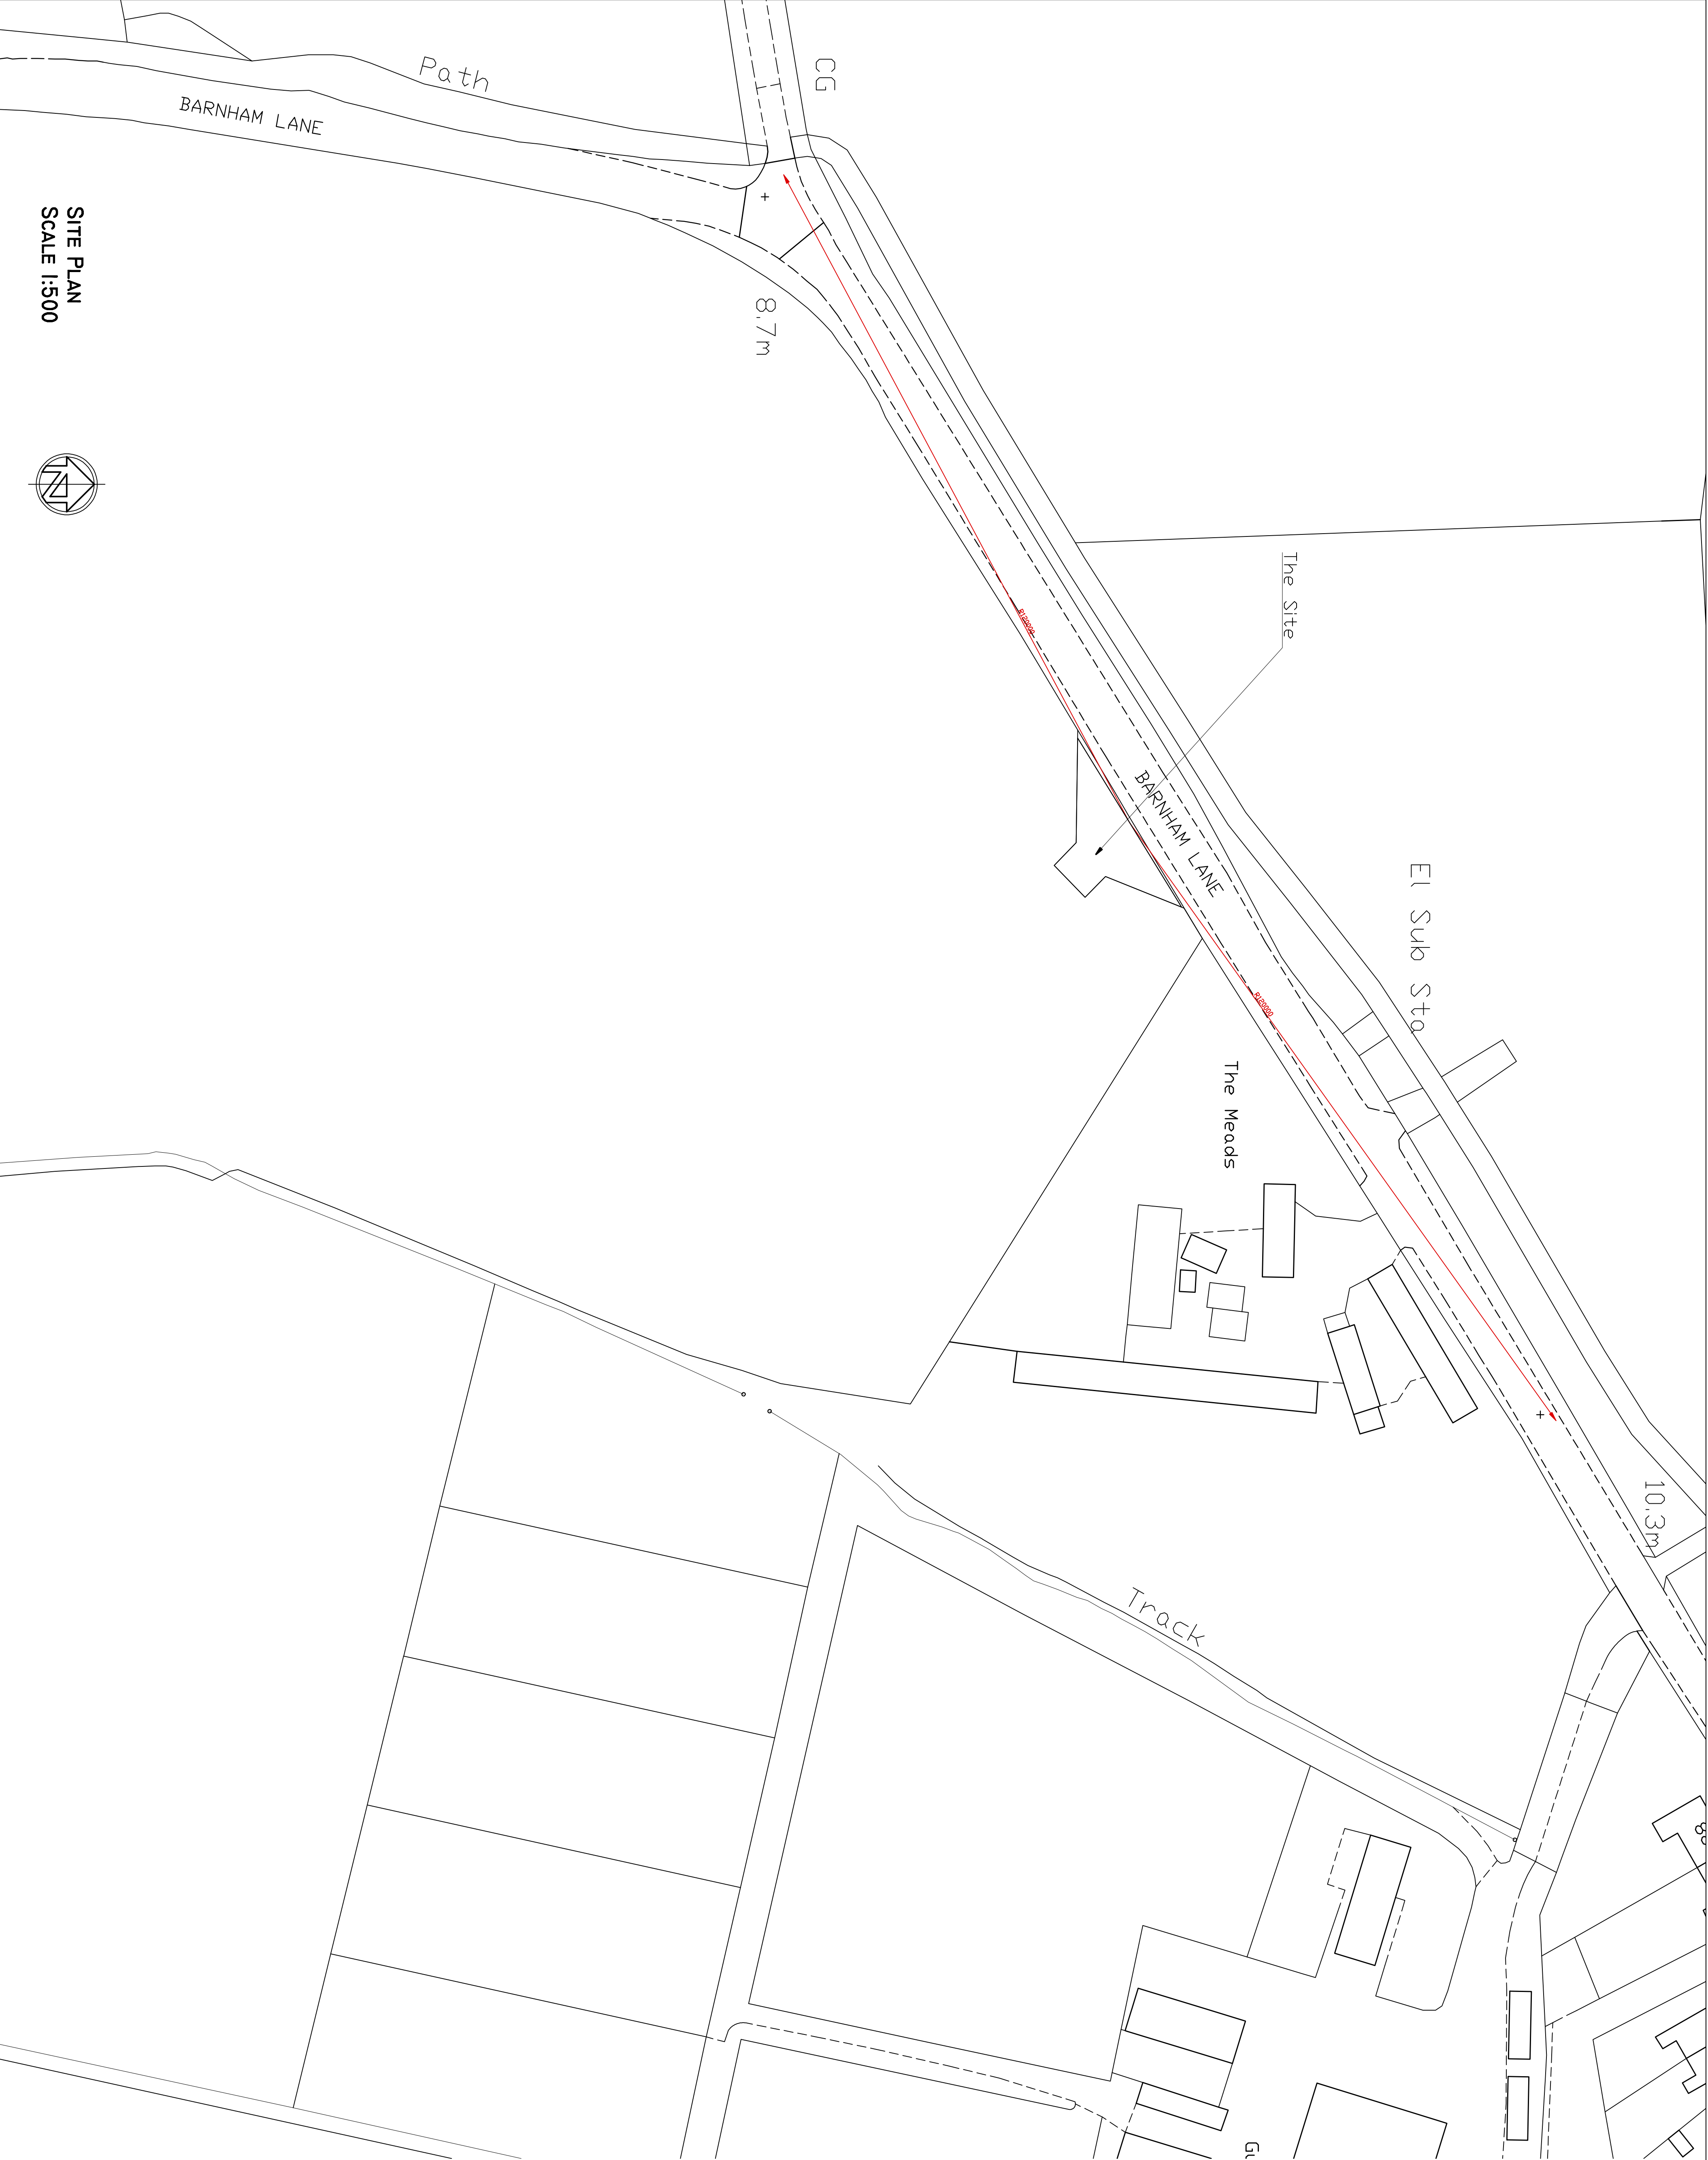


SITE PLAN
SCALE 1:500



00	Planning	13.08.17
----	----------	----------



Pope Stevens Architecture Ltd.
Crossways | 2 Beach Avenue
Chichester | West Sussex | PO19 3DR
Telephone: 01243 782 796
Email: pope.stevens@btinternet.com

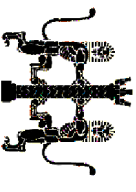RIBA  

Chartered Practice

Project	
Gusborne Farm	
Walderton	
West Sussex	

Drawing	
Planning Application	
Site Plan	
Proposed Farm Field Entrance	

Date	Drawn by	Scale
Sept 2017	CDP	as shown

Drawing No.	Revision
DPA-02	00