



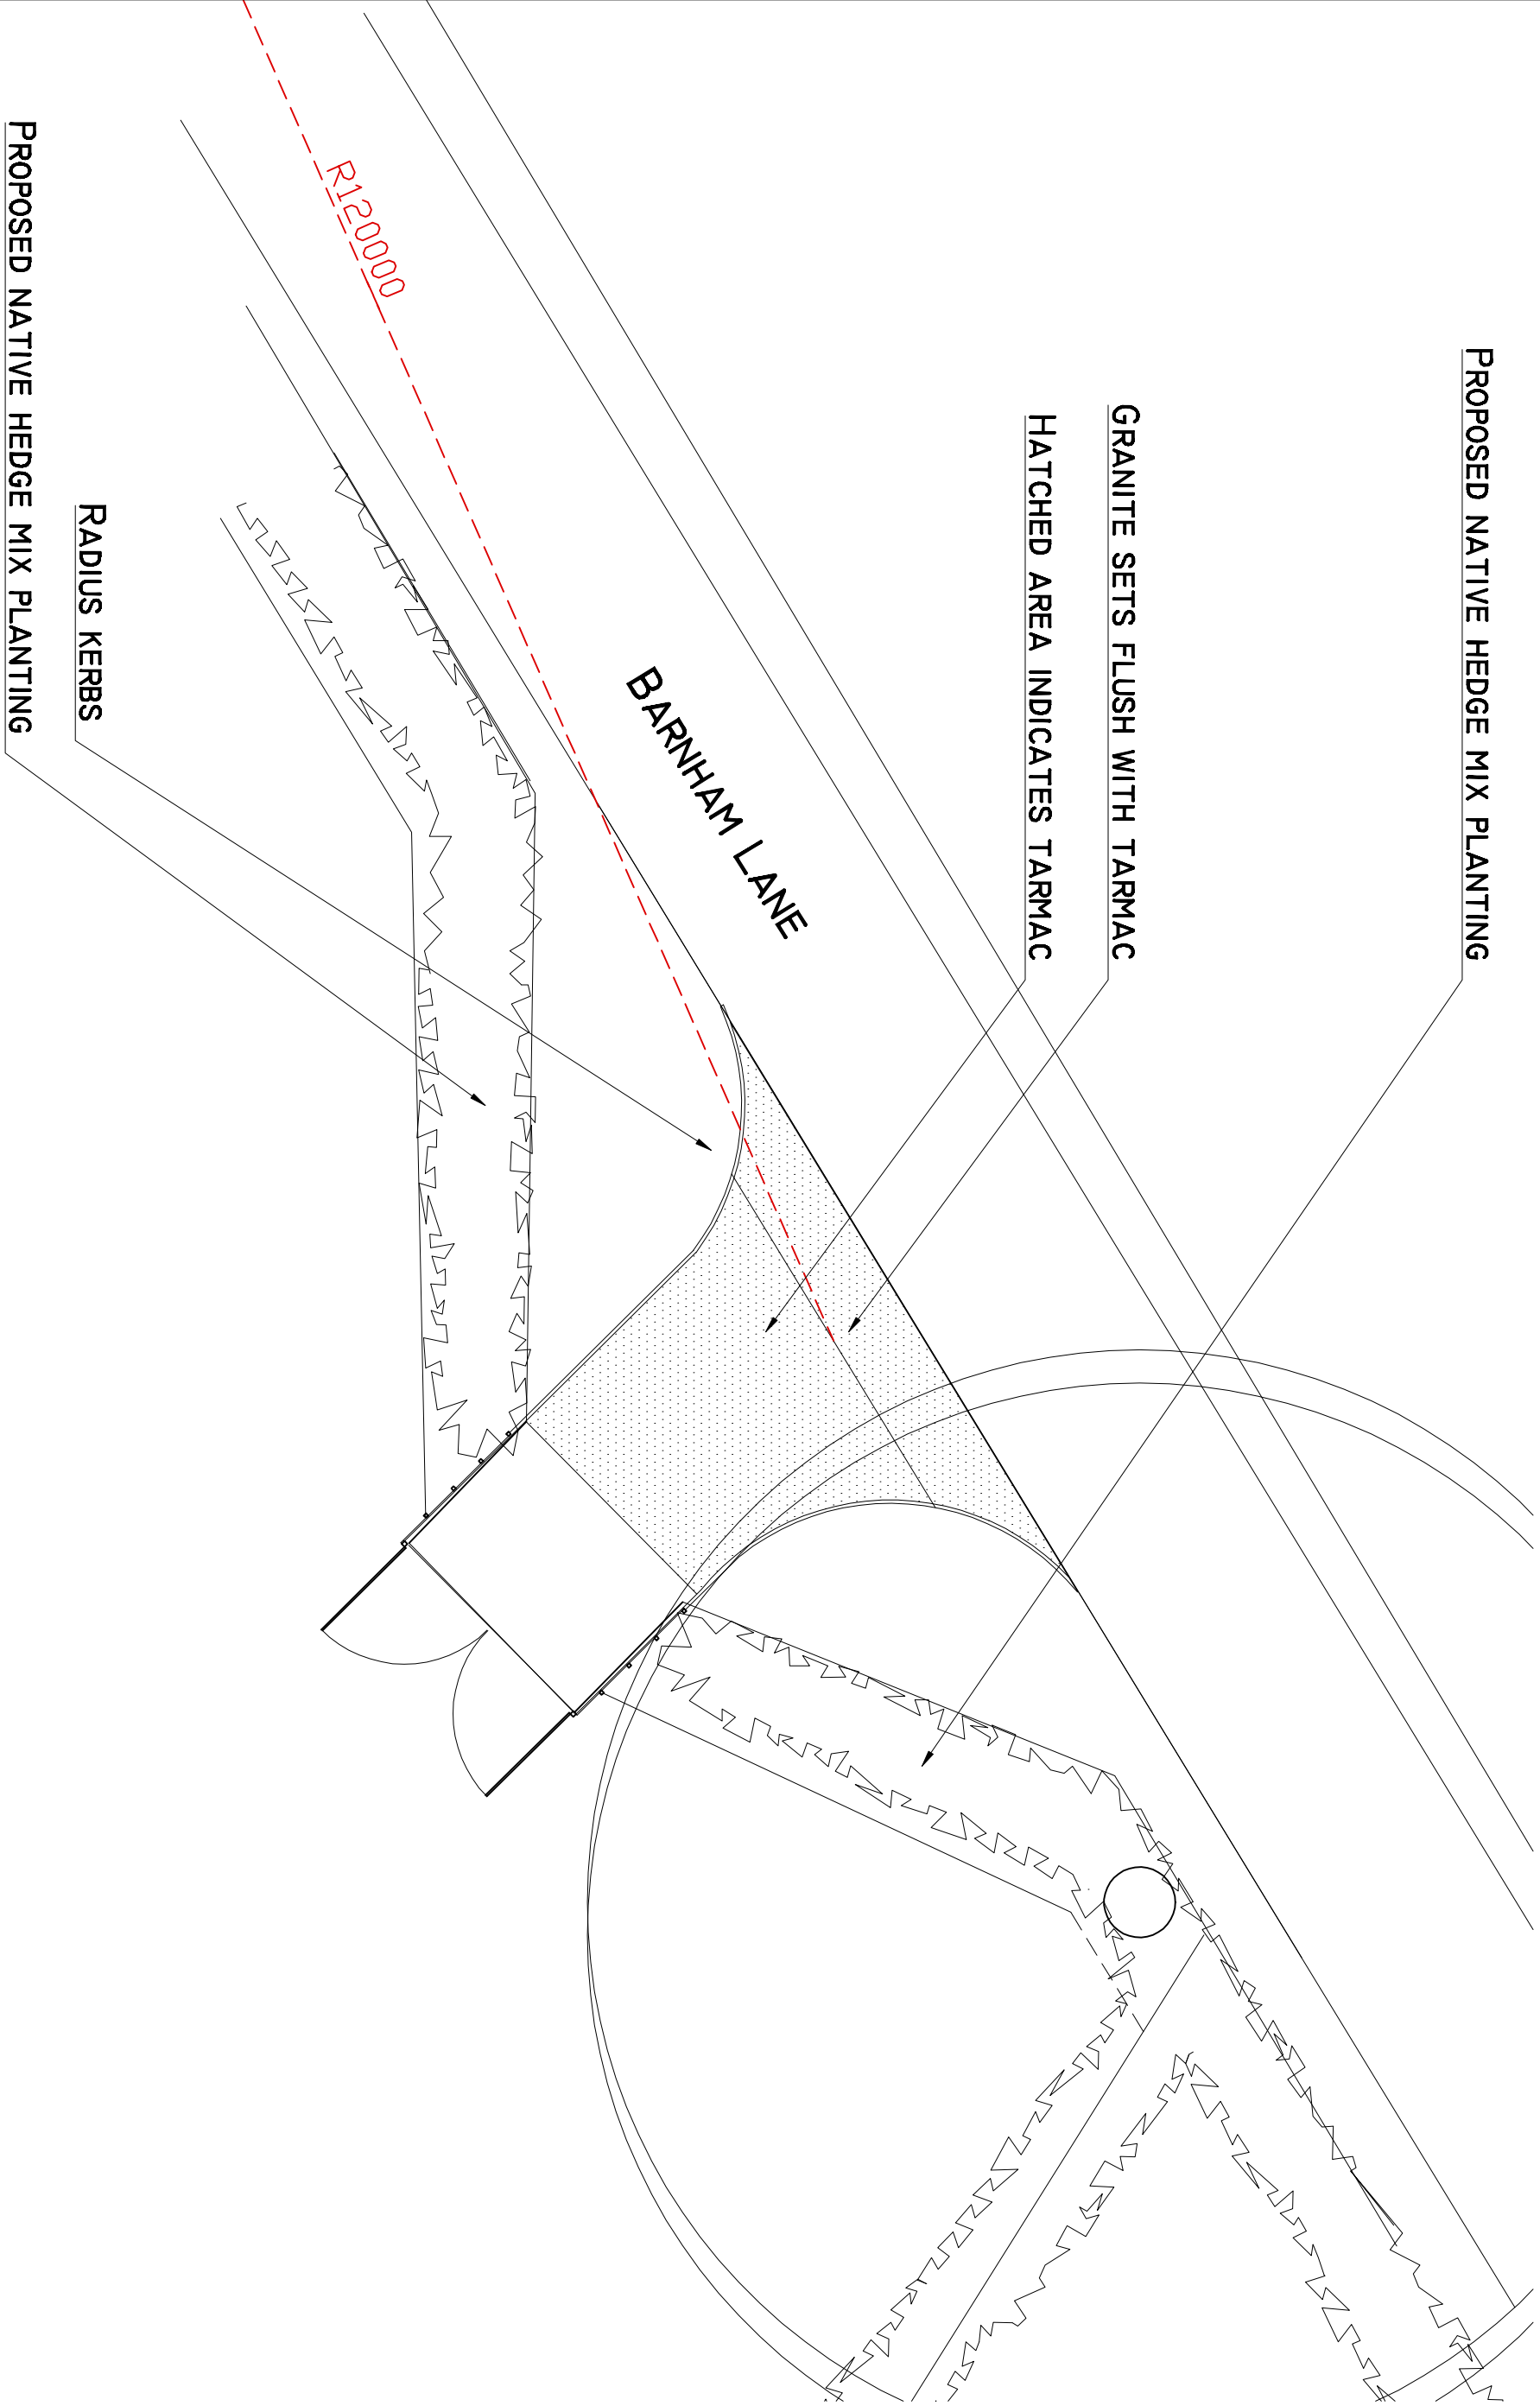

EXISTING GROUND FLOOR PLAN  
SCALE 1:200

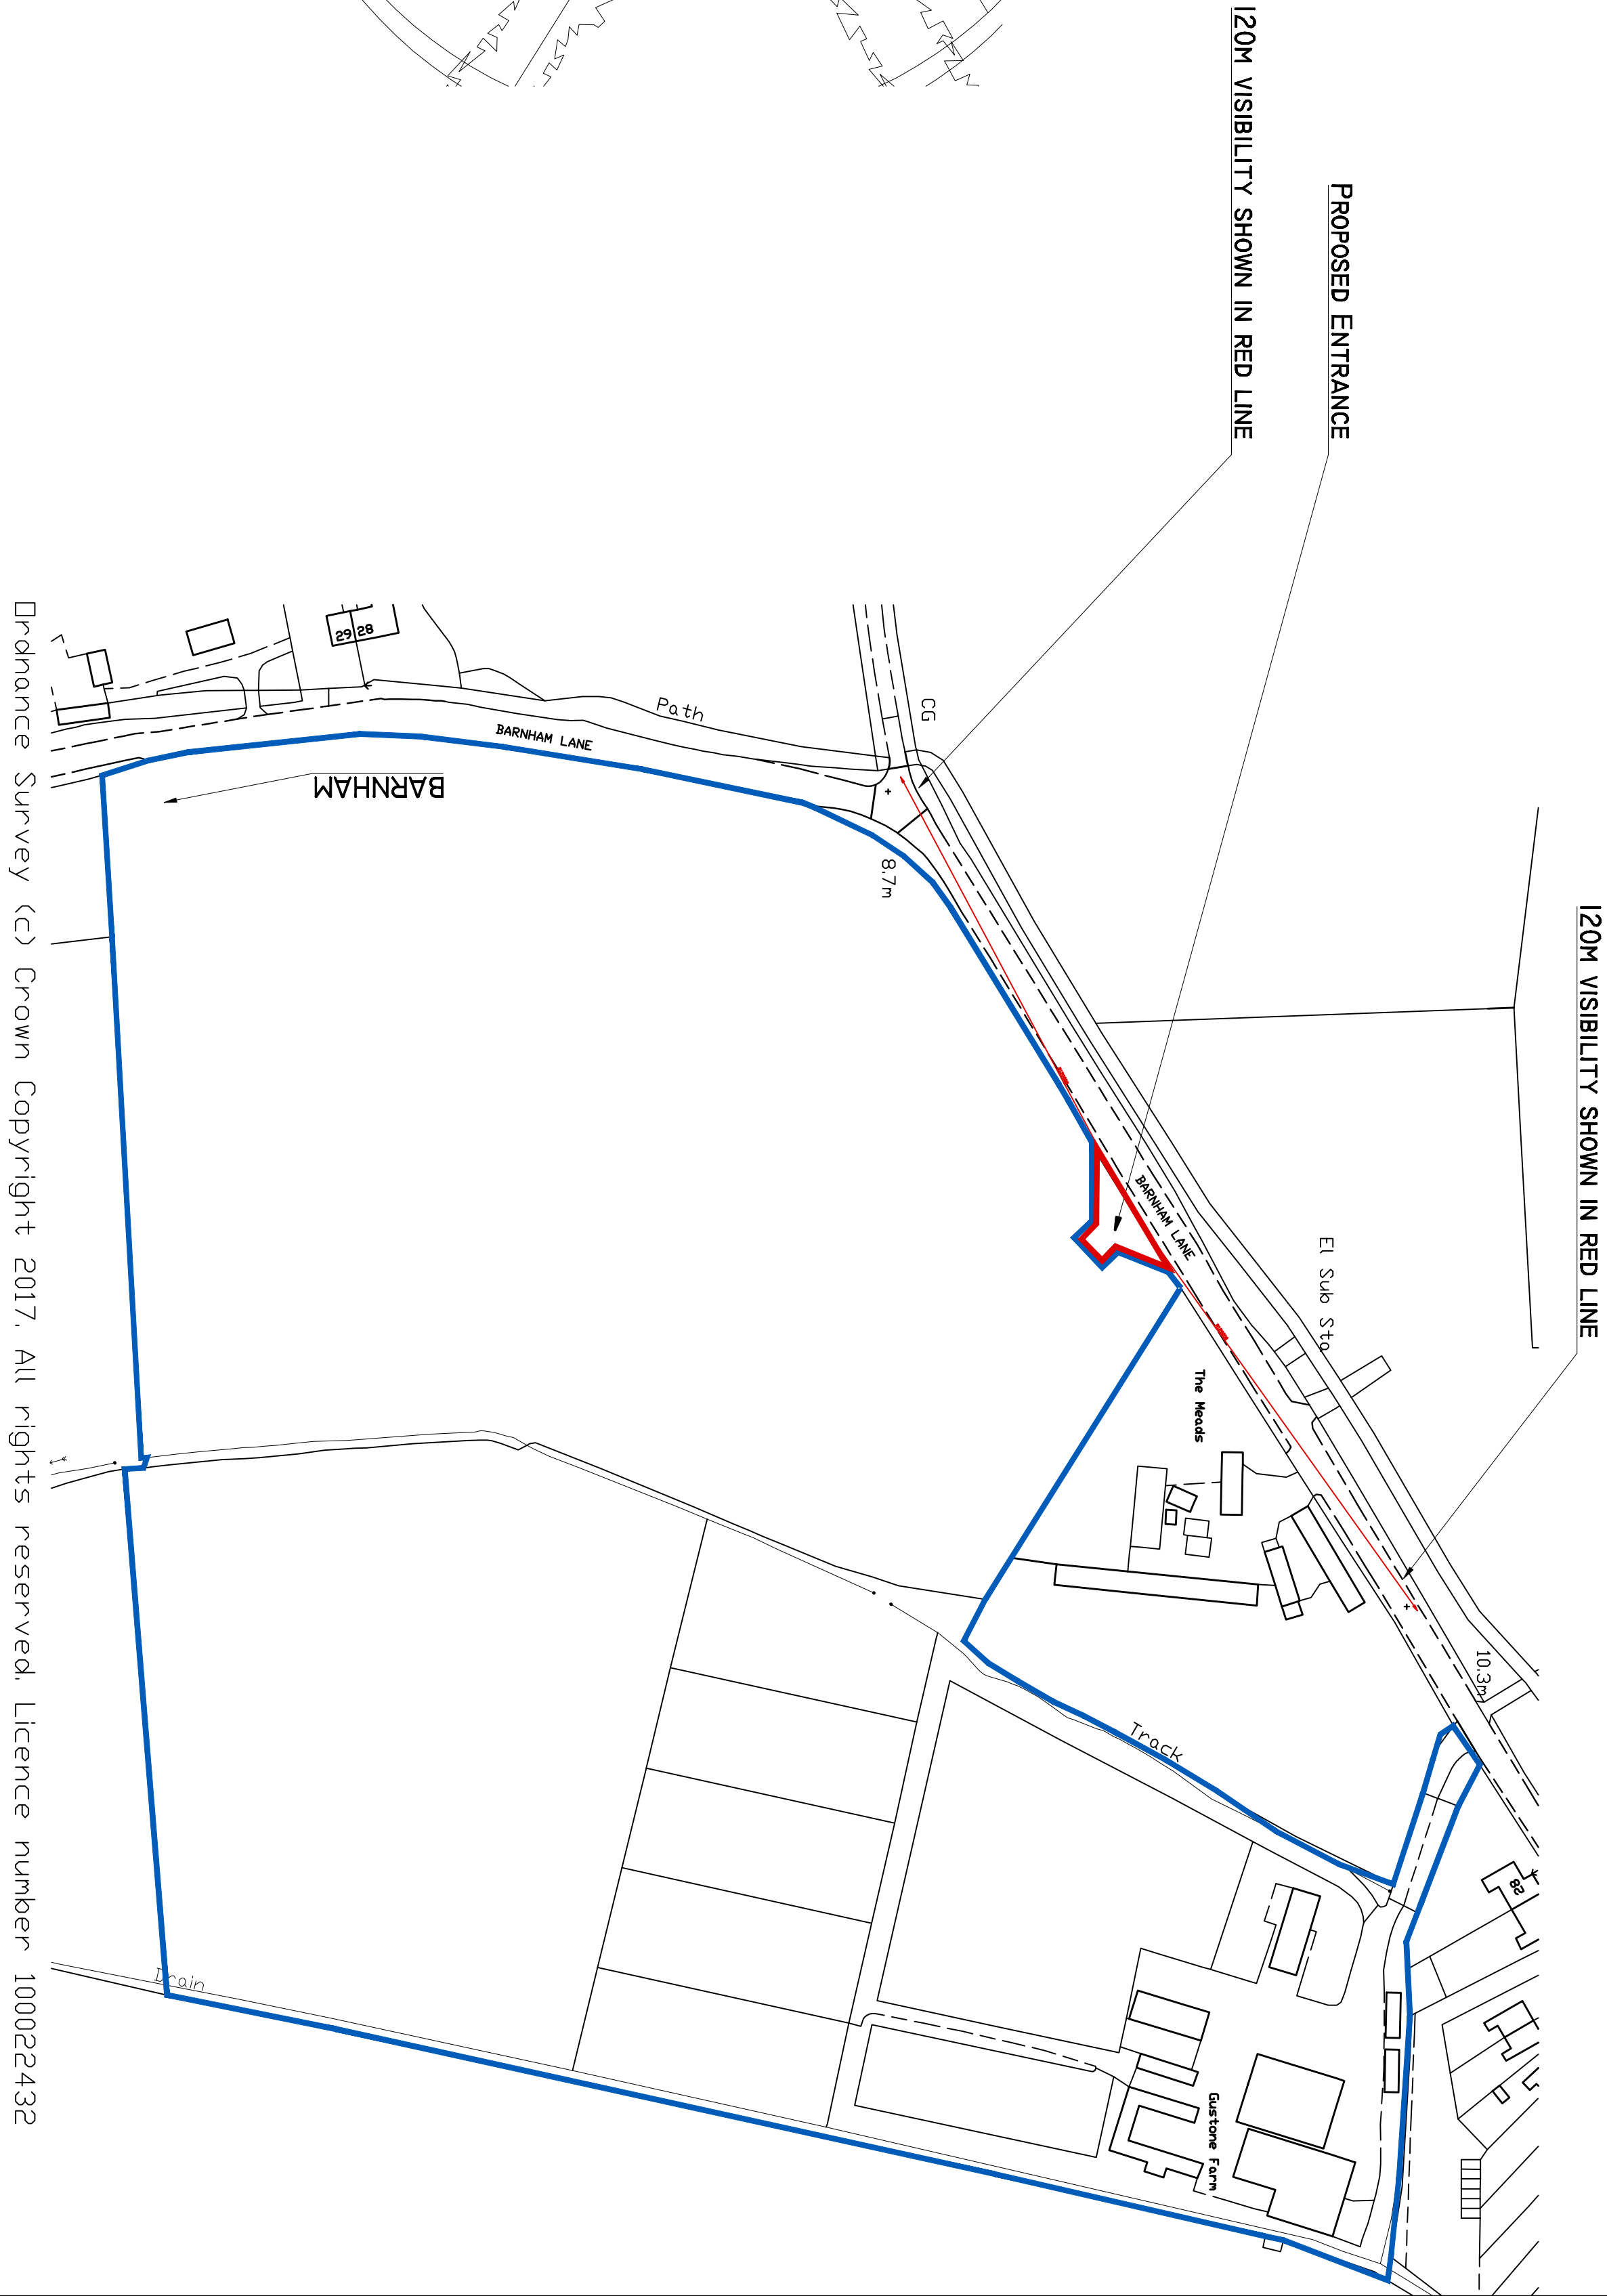

LOCATION PLAN  
SCALE 1:1250



Pope Stevens Architecture Ltd.  
Crossways | 2 Beach Avenue  
Chichester | West Sussex | PO19 3DR  
Telephone: 01243 782 786  
Email: [pope.stevens@btinternet.com](mailto:pope.stevens@btinternet.com)



Chartered Practice

Project  
Gutstone Farm  
Widewater  
West Sussex

Drawing  
Planning Application  
Site and Proposed Layout Plans  
Proposed Farm Field Entrance

| Date        | Drawn by | Scale    |
|-------------|----------|----------|
| Sept 2017   | CDP      | as shown |
| Drawing No. | DP/A01   | Revision |
|             |          | 00       |