



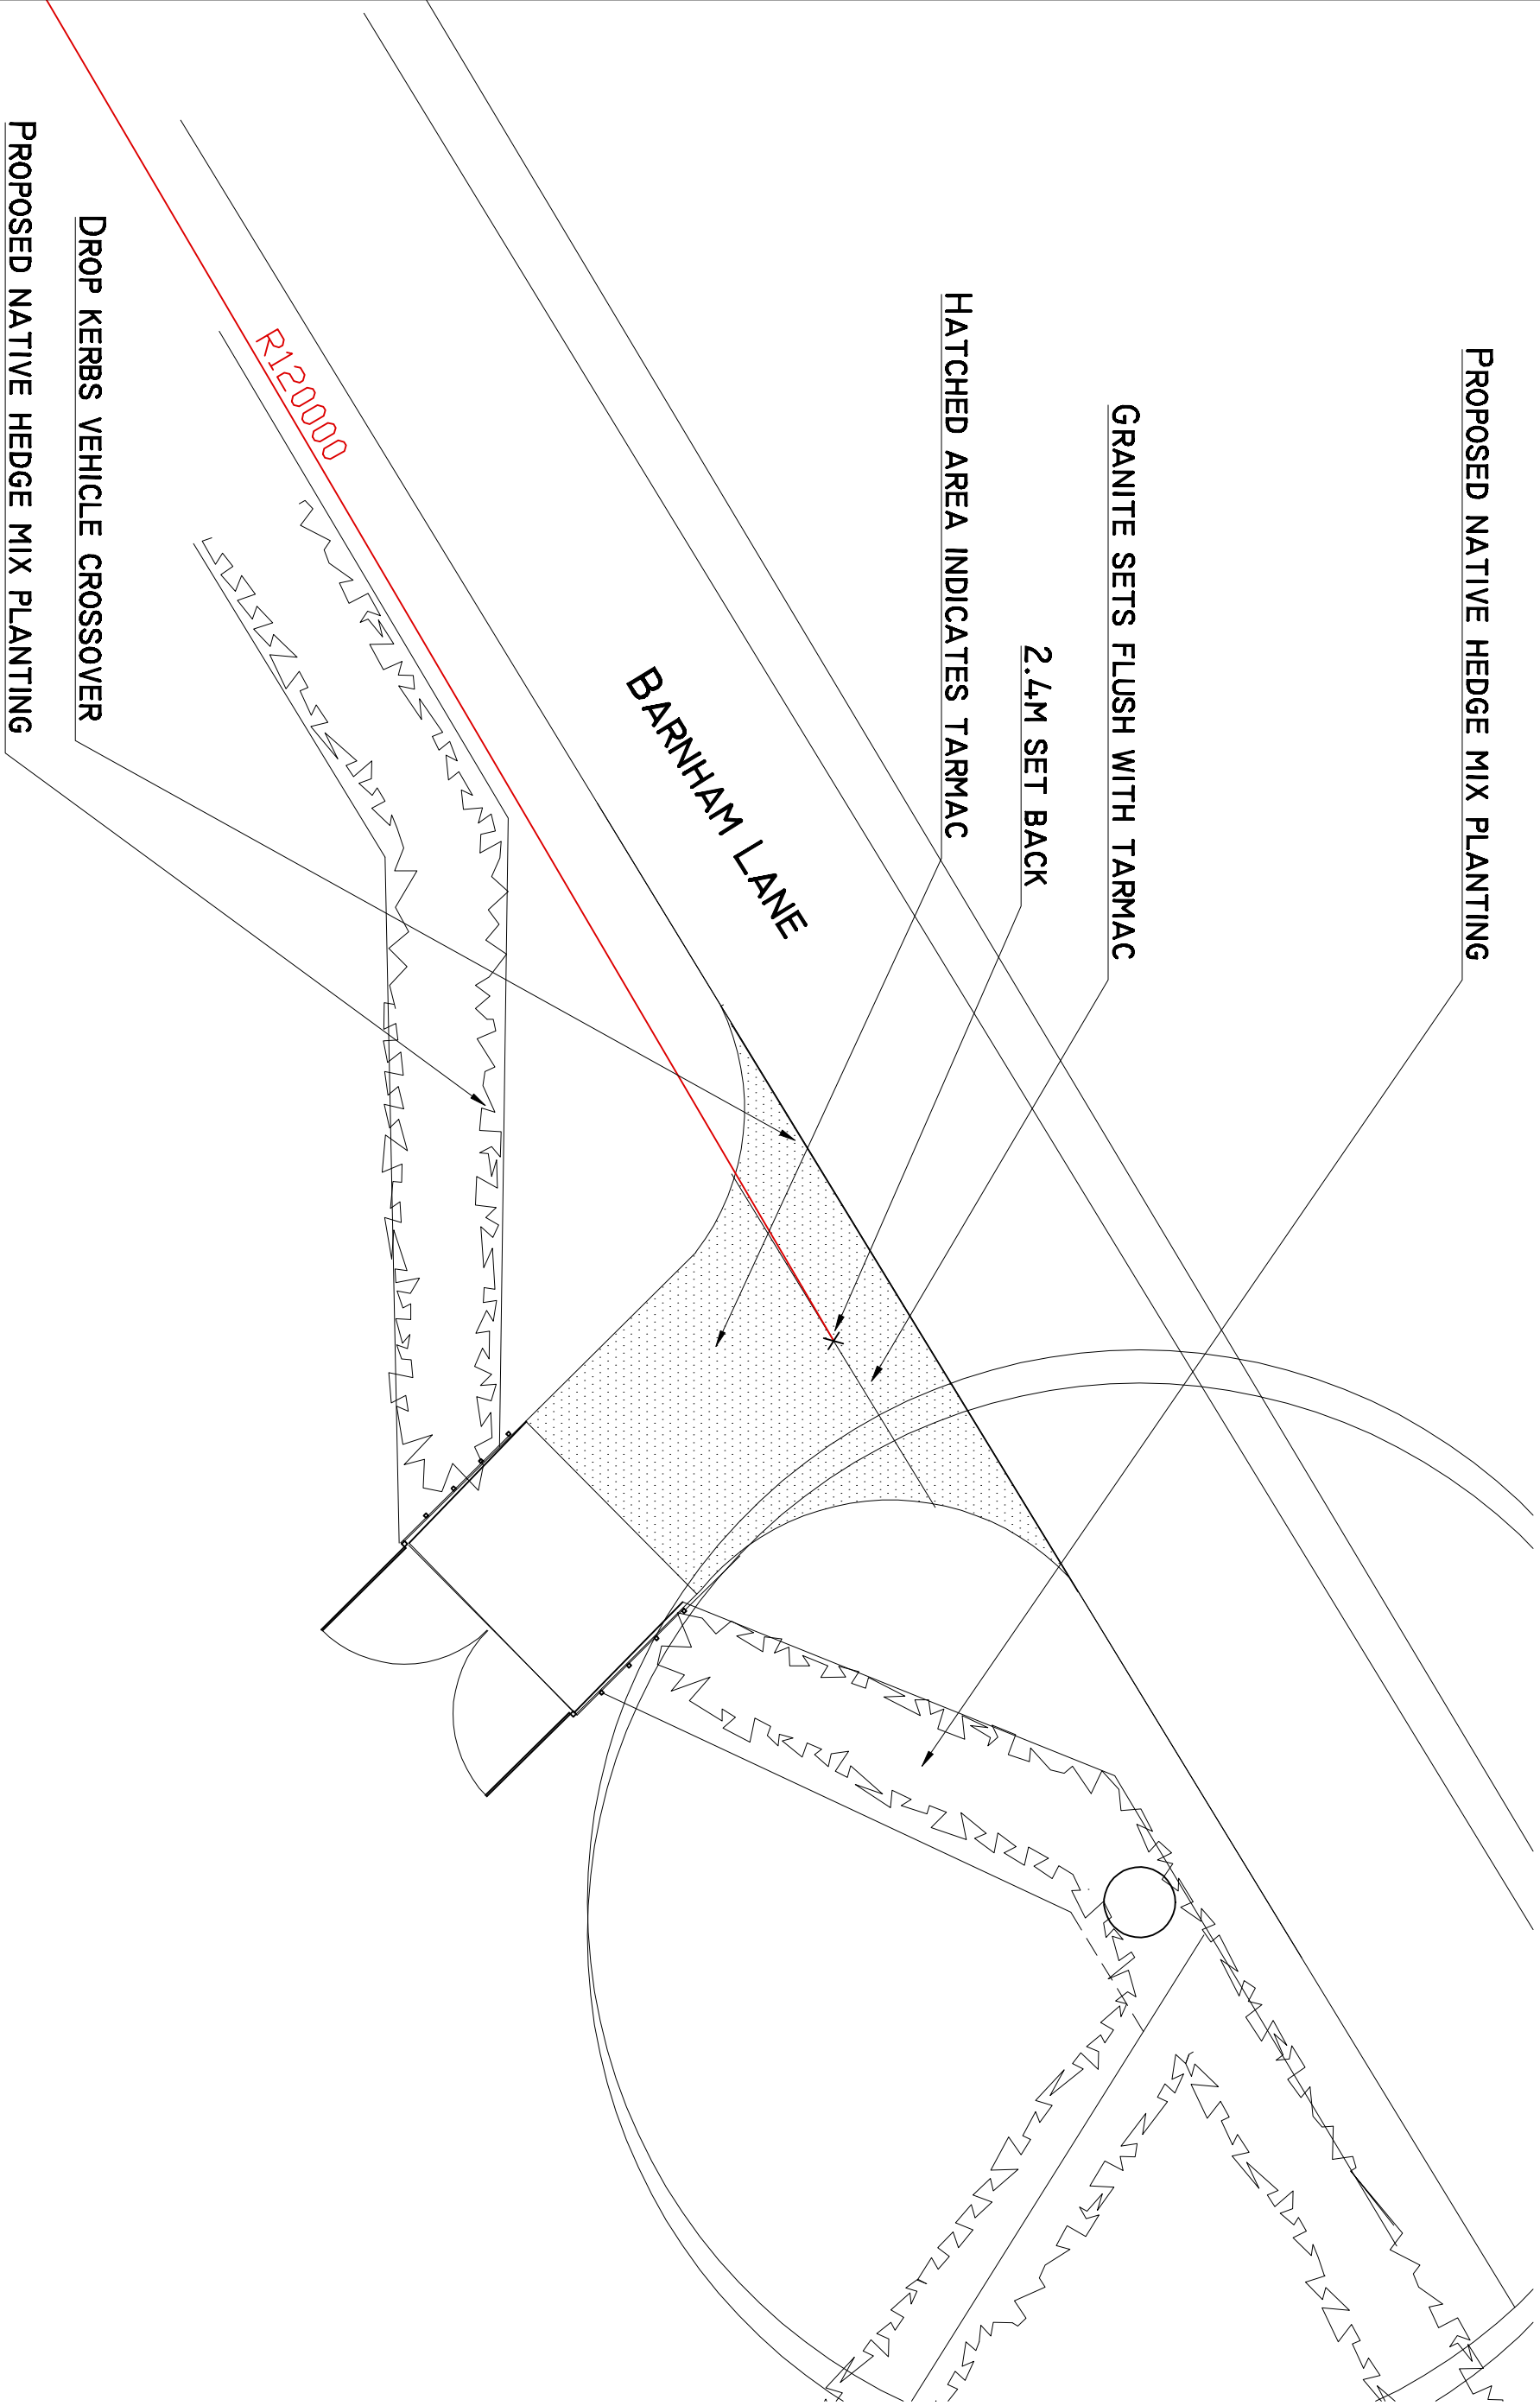

EXISTING GROUND FLOOR PLAN
SCALE 1:200

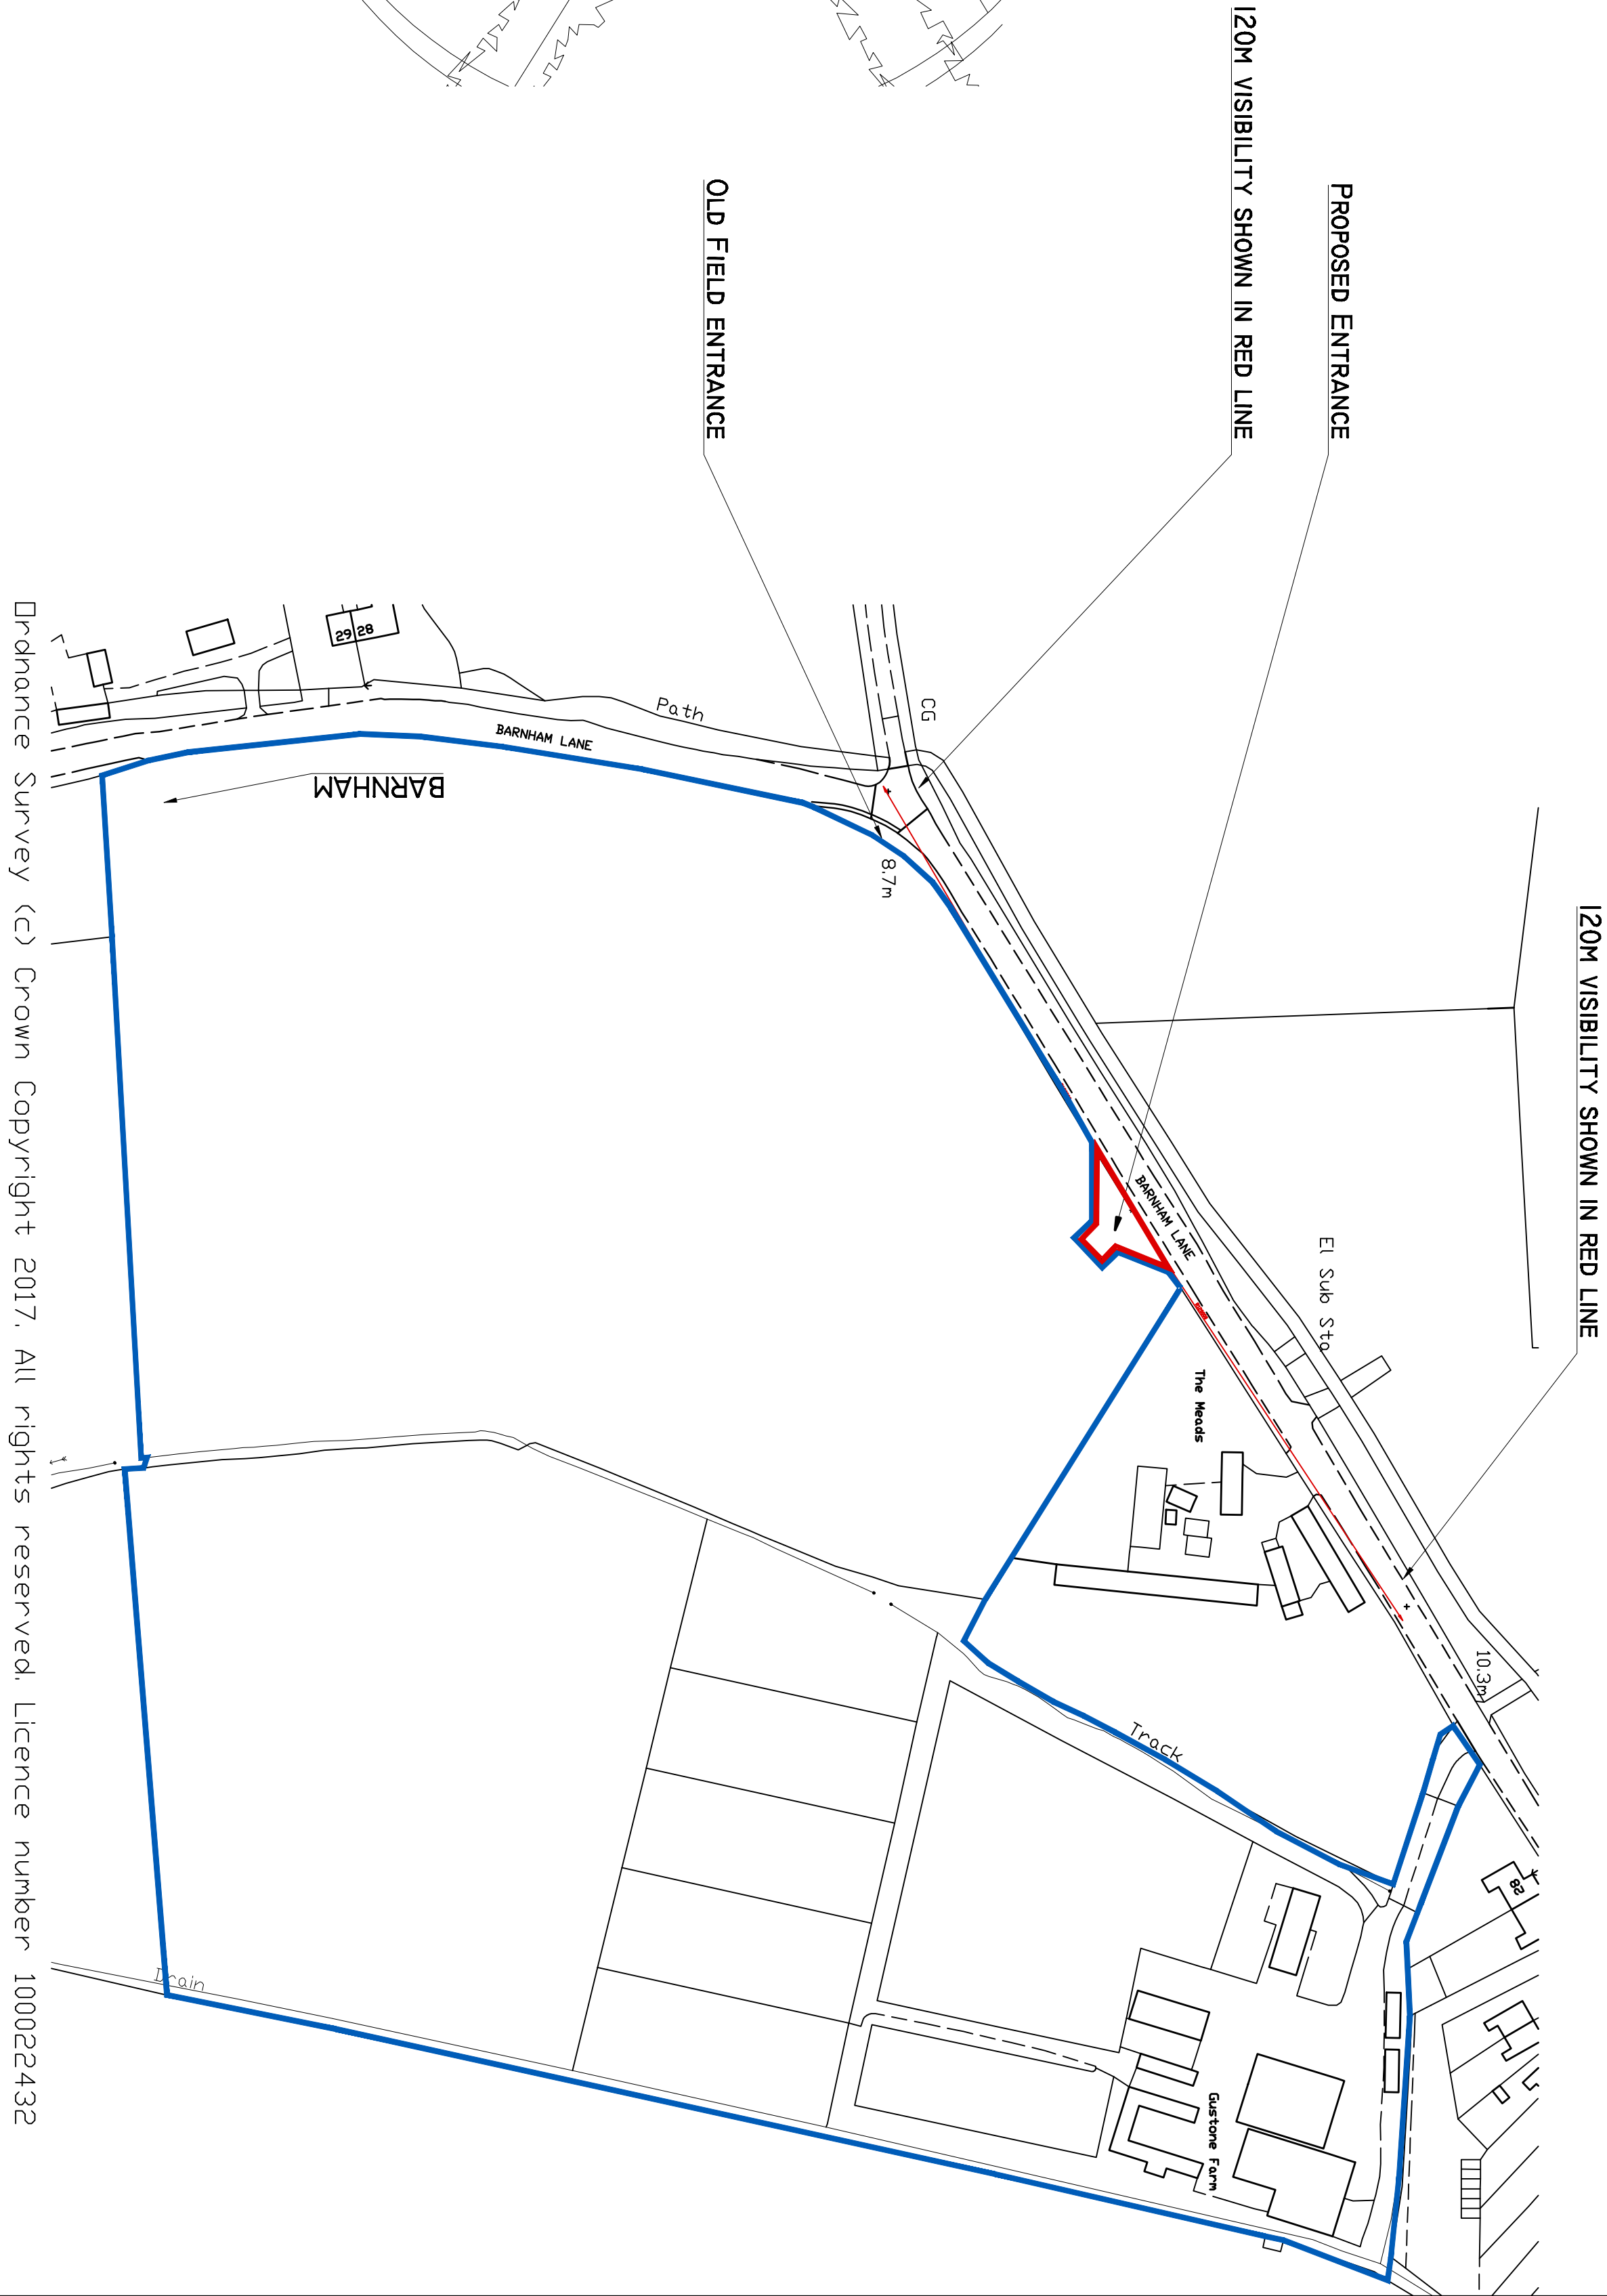

LOCATION PLAN
SCALE 1:1250



Pope Stevens Architecture Ltd.
Crossways | 2 Beach Avenue
Chichester | West Sussex | PO19 3DR
Telephone: 01243 782 786
Email: pope.stevens@btinternet.com



Chartered Practice

Project
Gutstone Farm
Walderton
West Sussex

Drawing
Planning Application
Site and Proposed Layout Plans
Proposed Farm Field Entrance

Date	Drawn by	Scale
Sept 2017	CDP	as shown
Drawing No.	DP/A01	Revision
		02