


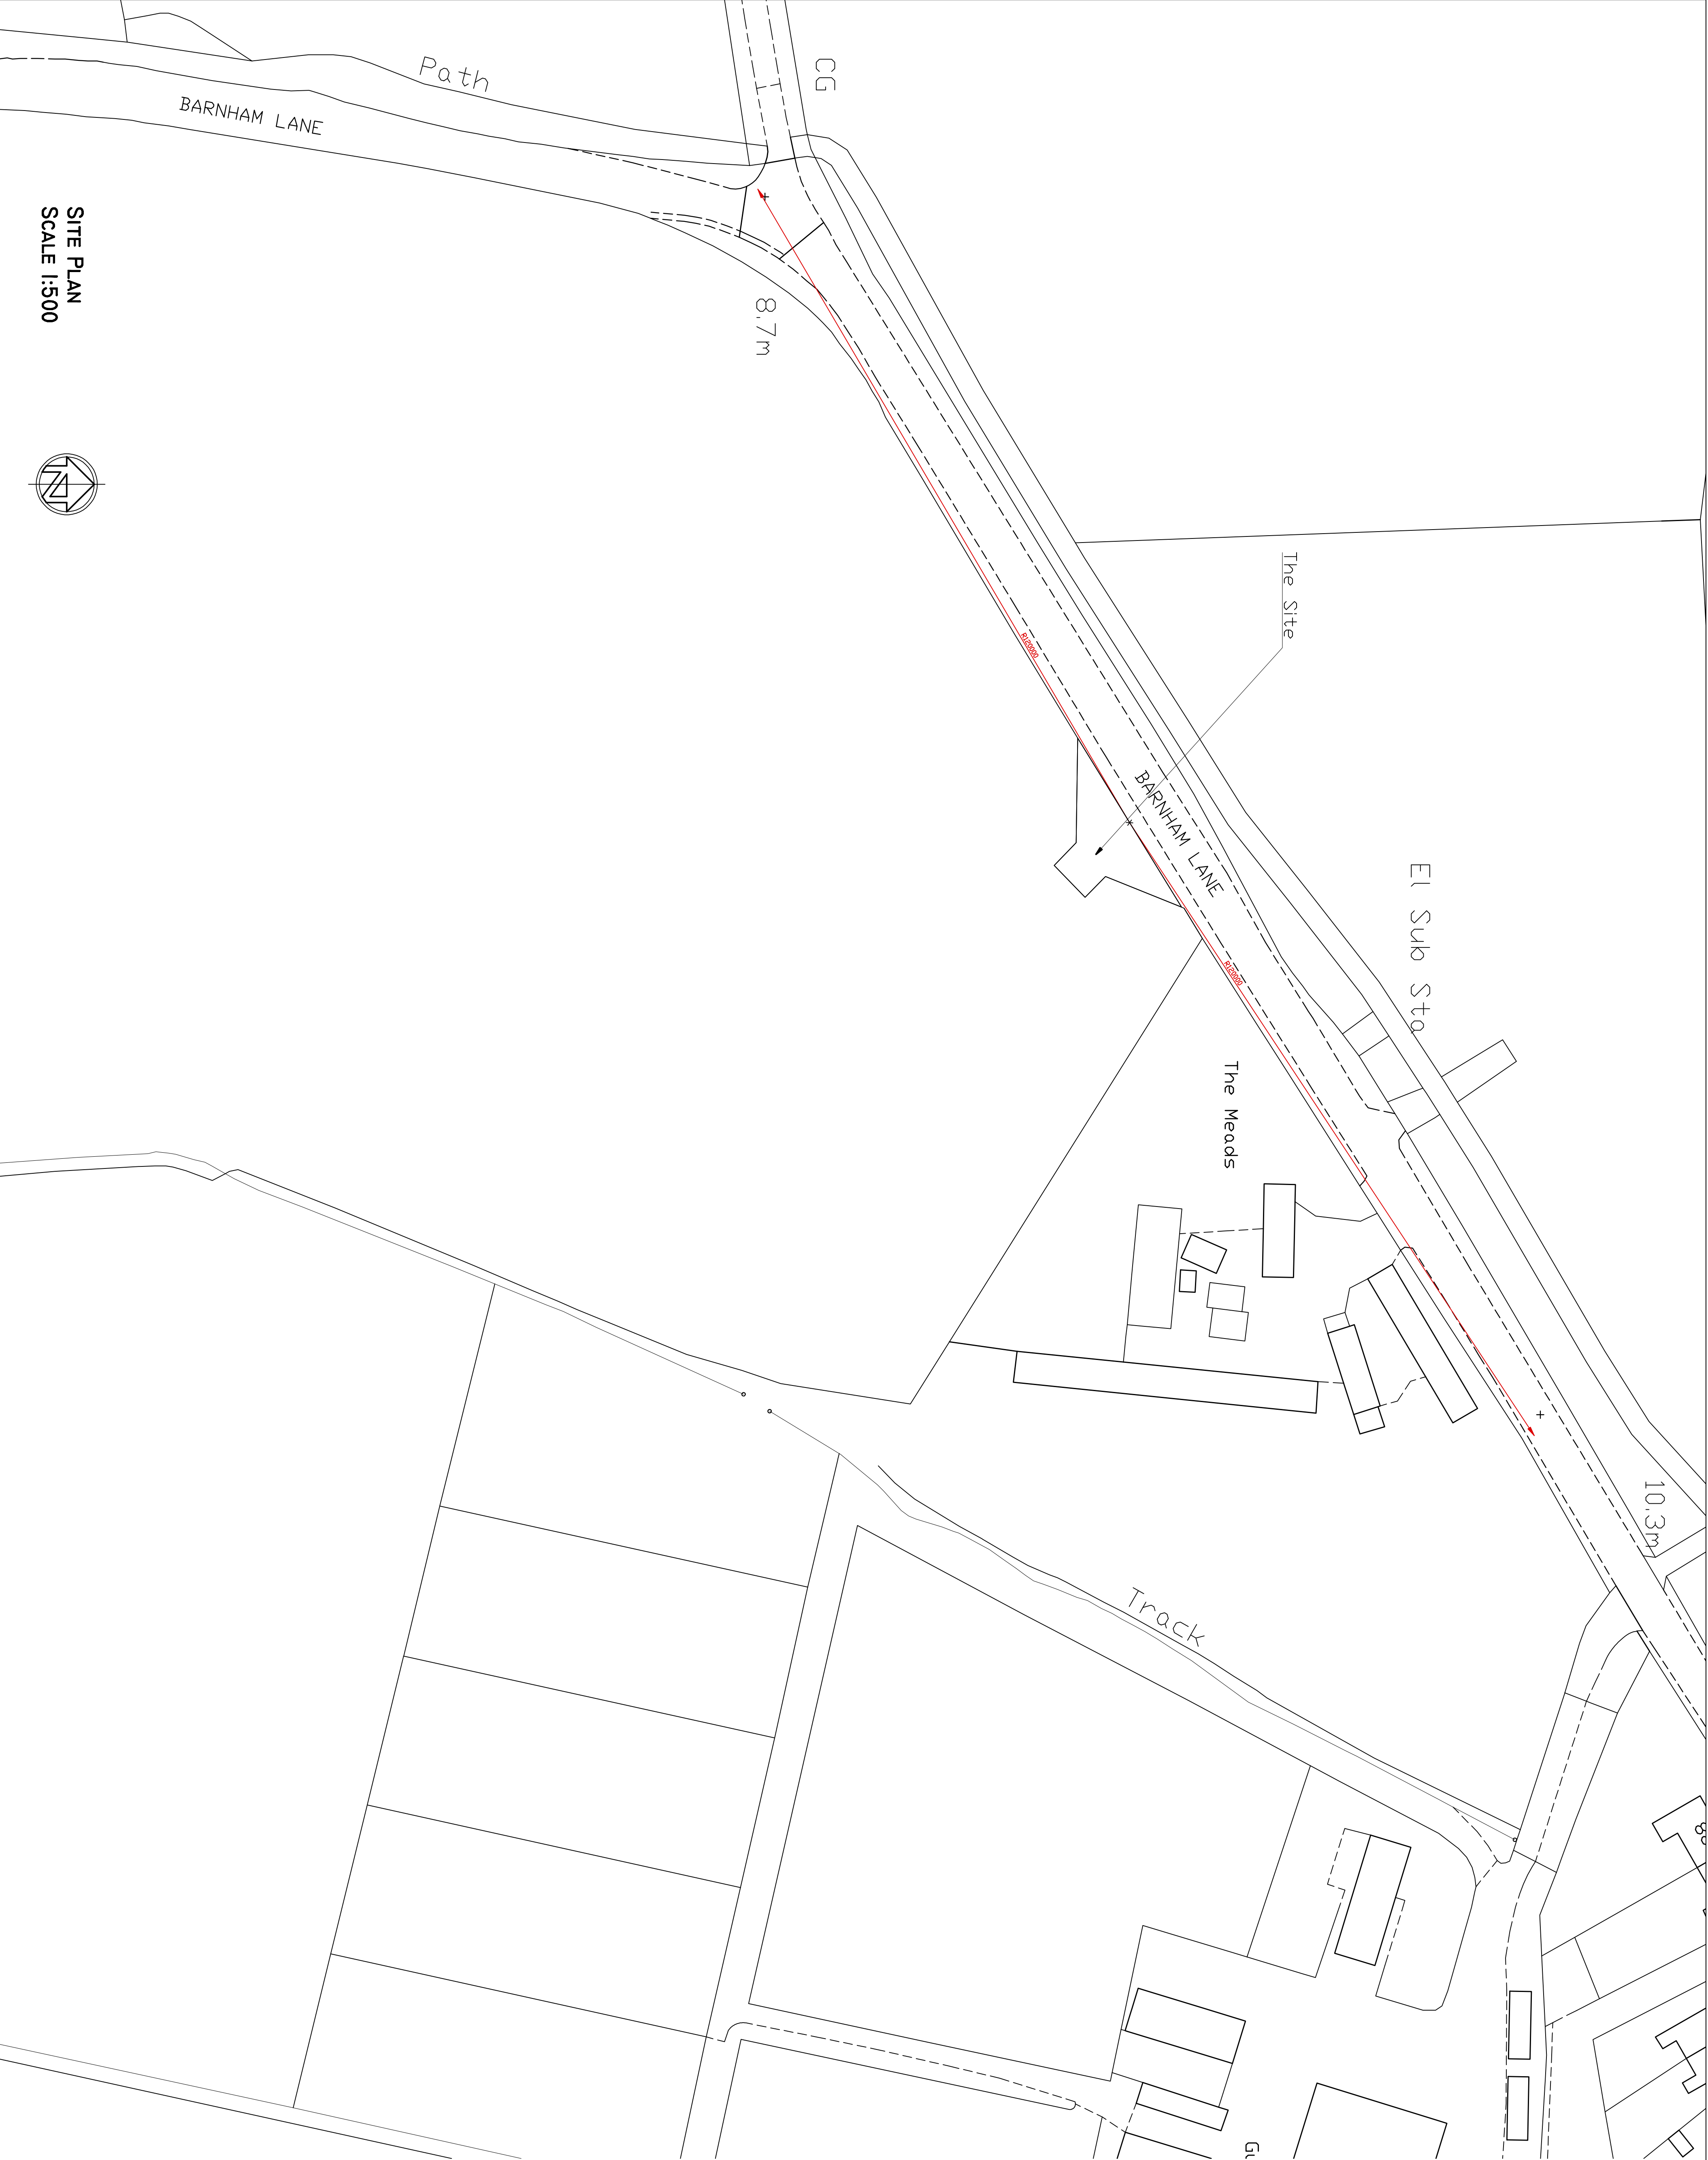

SITE PLAN
SCALE 1:500



01	planning - revised	21.11.17
----	--------------------	----------



Pope Stevens Architecture Ltd.
Crossways | 2 Beach Avenue
Chichester | West Sussex | PO19 3DR
Telephone: 01243 782 796
Email: pope.stevens@btinternet.com



Chartered Practice

Project
Gusborne Farm
Walderton
West Sussex

Drawing
Planning Application
Site Plan
Proposed Farm Field Entrance

Date	Sept 2017	Drawn by	CDP	Scale	as shown
Drawing No.	DPA02	Revision	01		