


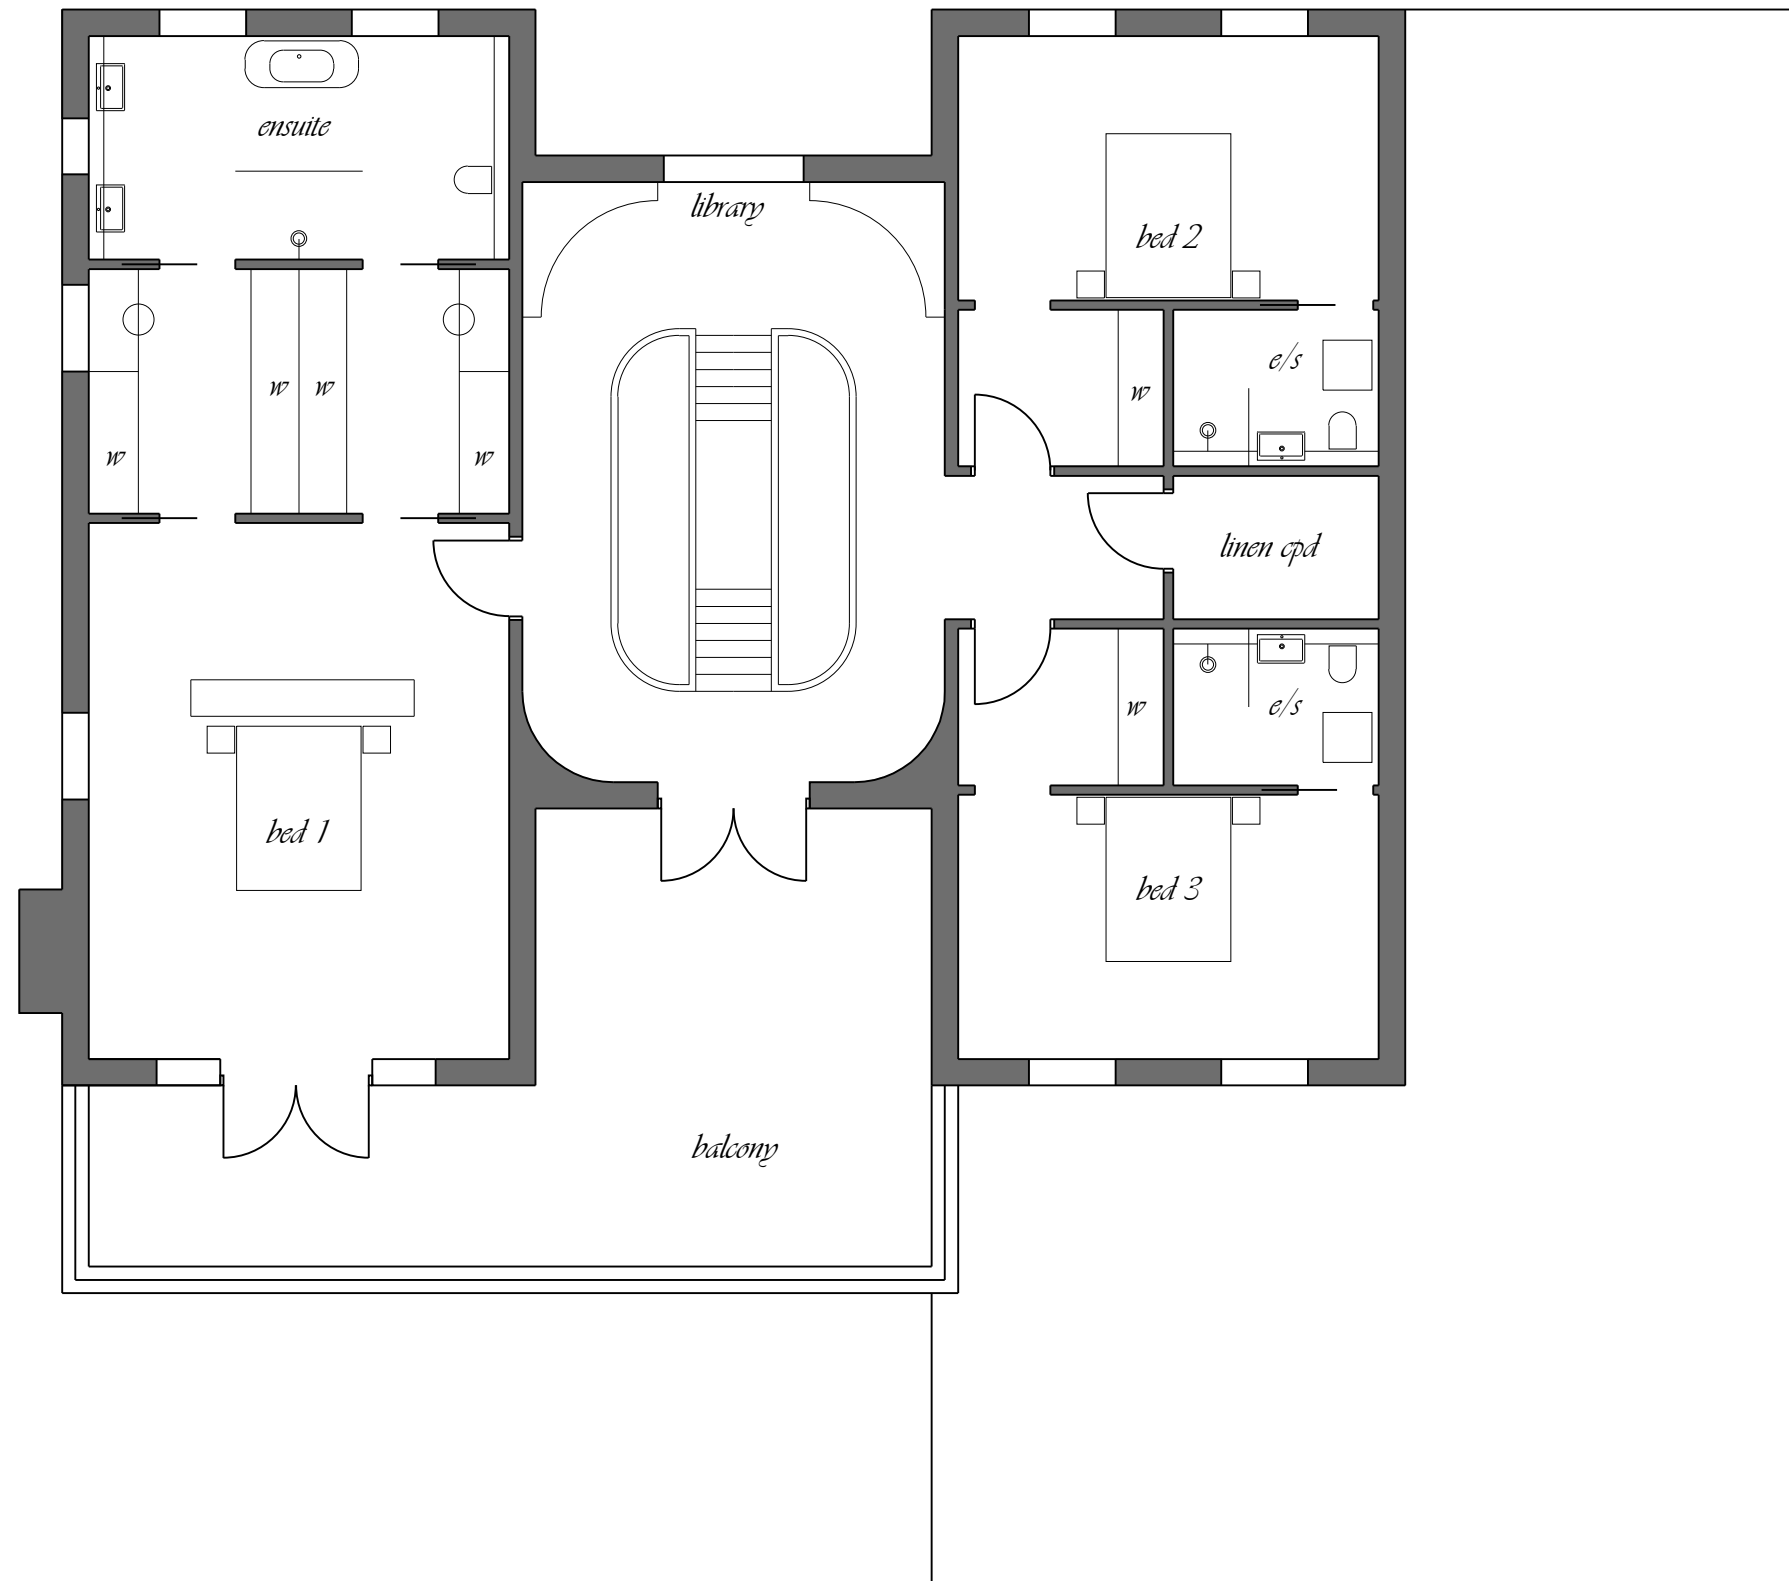

Proposed First Floor Plan

0 1 2 5 m

Scale 1:100 @ A3

- PLANNING -