


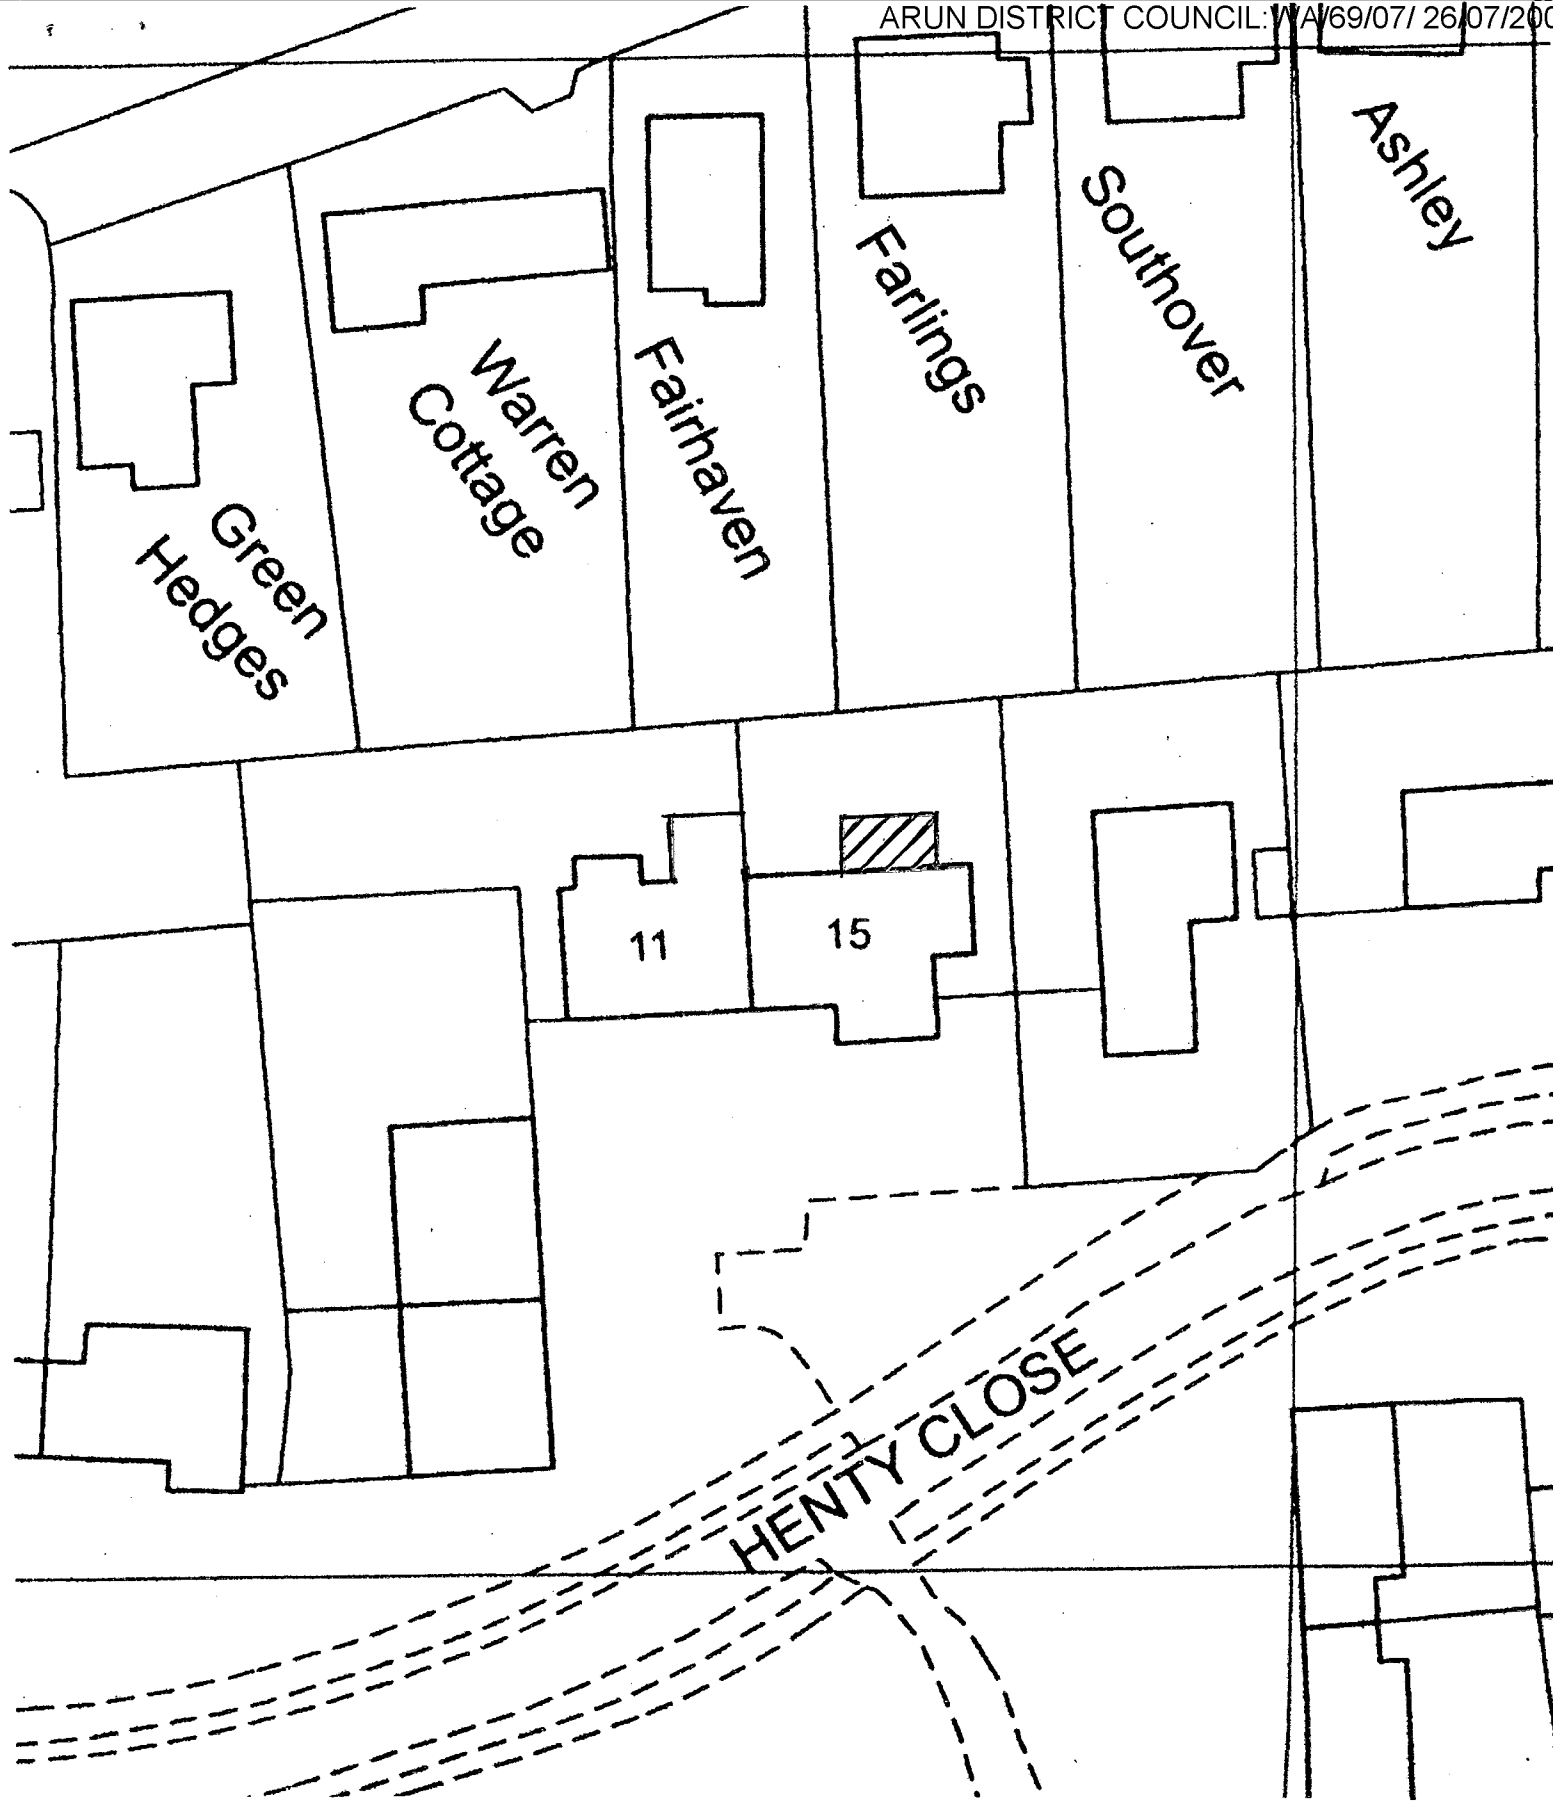

WA/69/07
26/07/07

15 Henty Close, Walberton, BN18 0PW	
Site Plan	
Scale: 1: 500	
Date: July 2007	Drg No.: 102
Julie Shannon 128 Warren Road Worthing BN14 9RB m 07725890603 t+f 01903 533662	