



|                       |    |    |    |  |
|-----------------------|----|----|----|--|
| ARUN DISTRICT COUNCIL |    |    |    |  |
| No.                   | WA | 69 | 07 |  |
| Received              |    |    |    |  |
| 26/07/07              |    |    |    |  |


FRONT ELEVATION

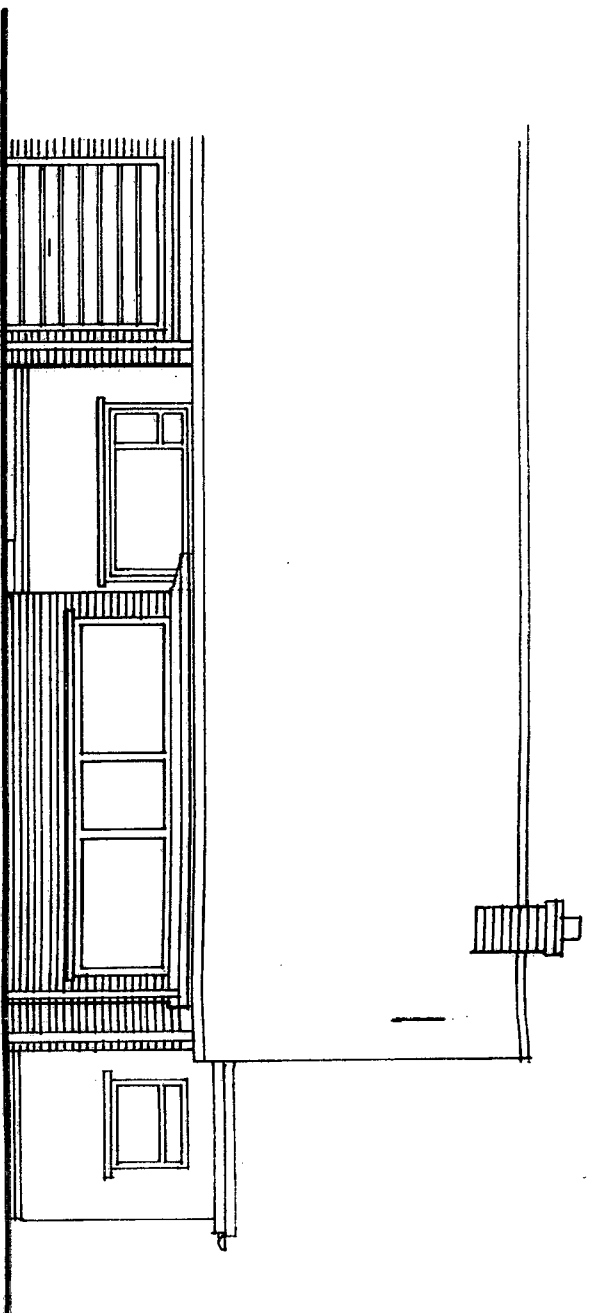


WEST ELEVATION

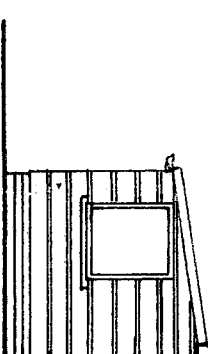

REAR ELEVATION

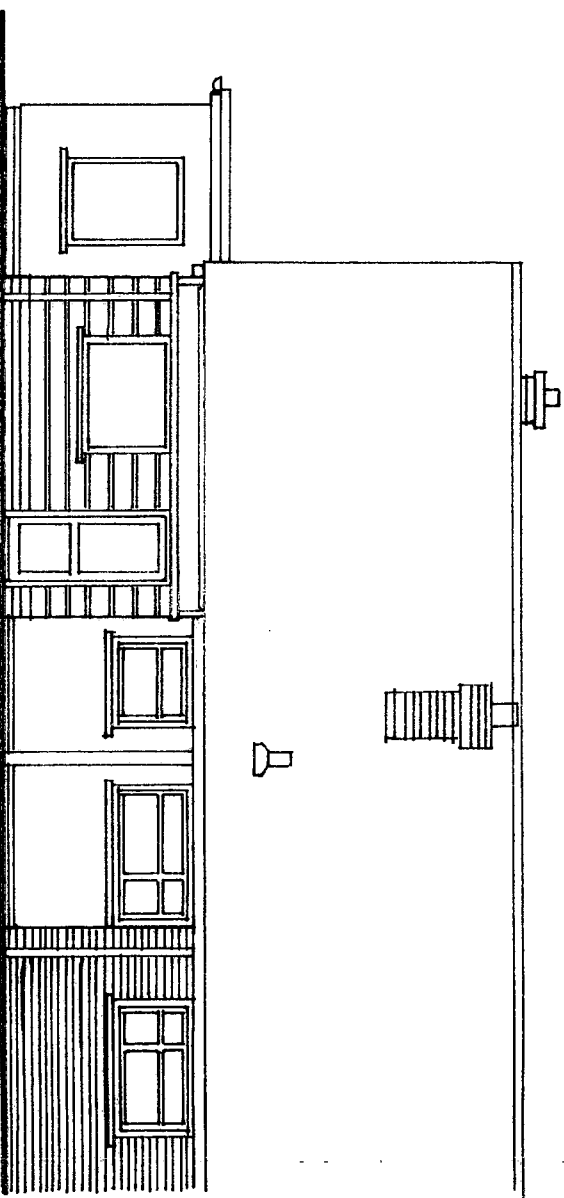

EAST ELEVATION

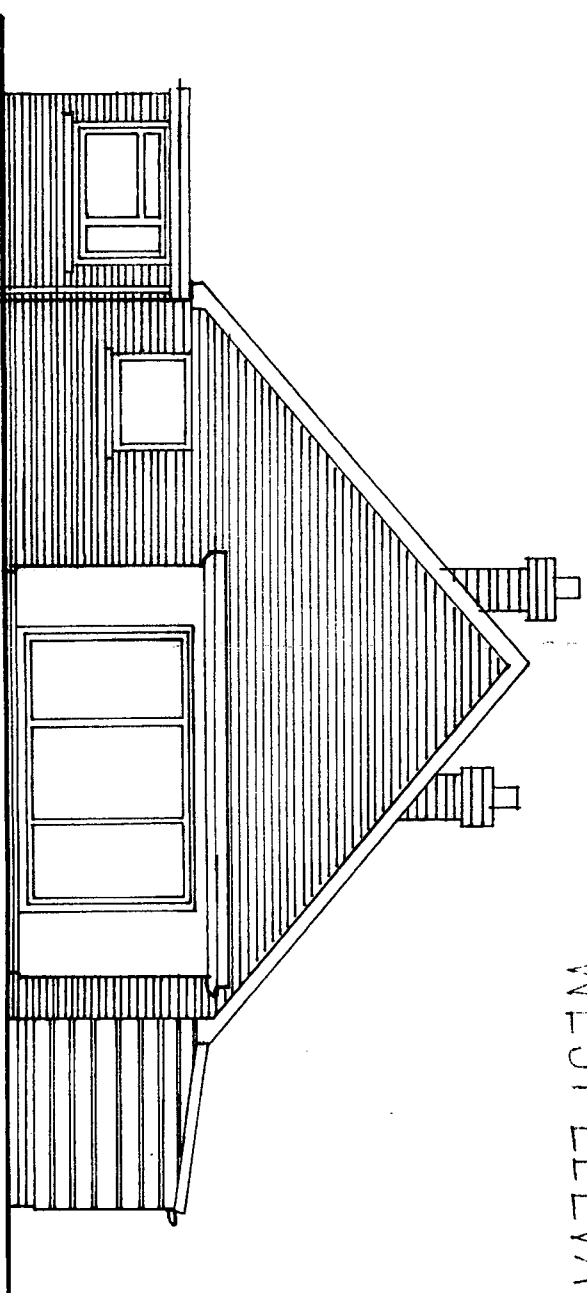

|                                                                                |     |
|--------------------------------------------------------------------------------|-----|
| 15 Henty Close, Walberton, BN18 0PW                                            |     |
| Existing Elevations                                                            |     |
| Scale: 1:100                                                                   |     |
| Date: July 2007                                                                |     |
| Dwg No.:                                                                       | 301 |
| Julie Shannon 128 Warren Road Worthing BN14 9RB m 07725890603 t+f 01903 533662 |     |