



ARUN DISTRICT COUNCIL

No. WA 69 07


Received 26/07/07

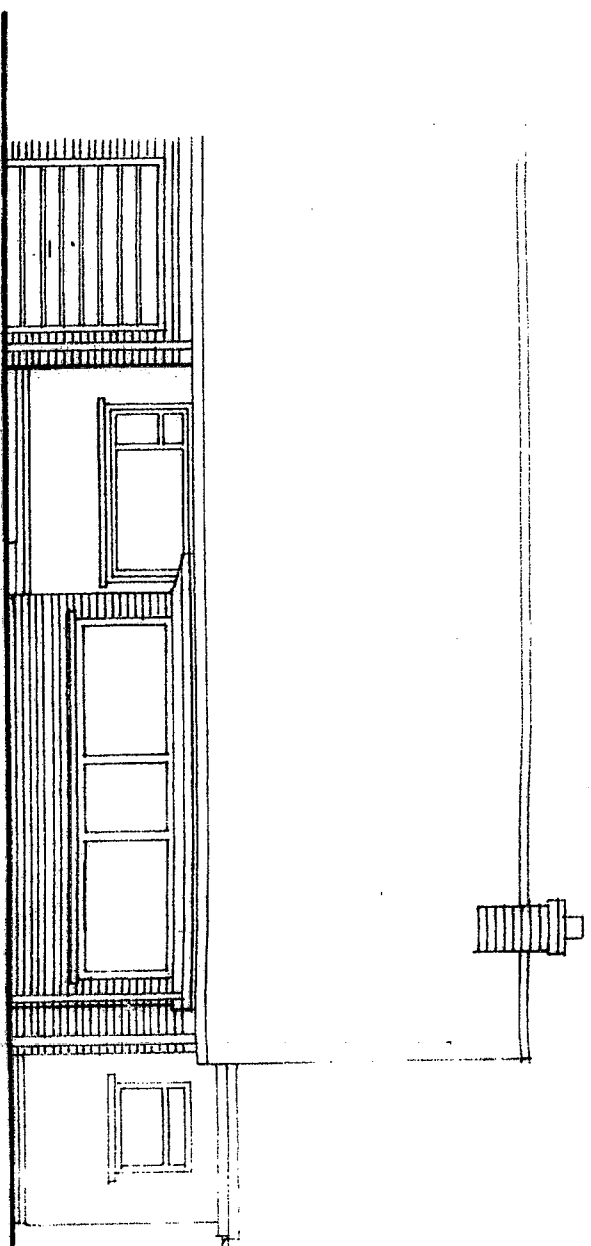


FRONT ELEVATION - NO ALTERATION

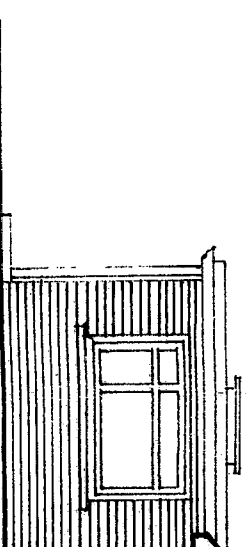

WEST ELEVATION

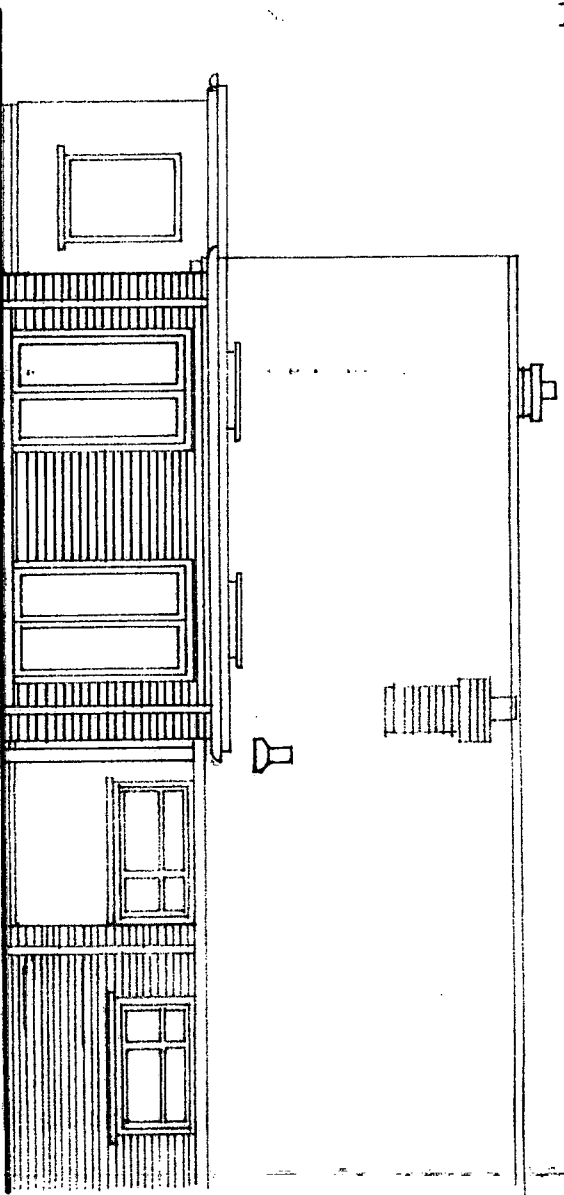

REAR ELEVATION

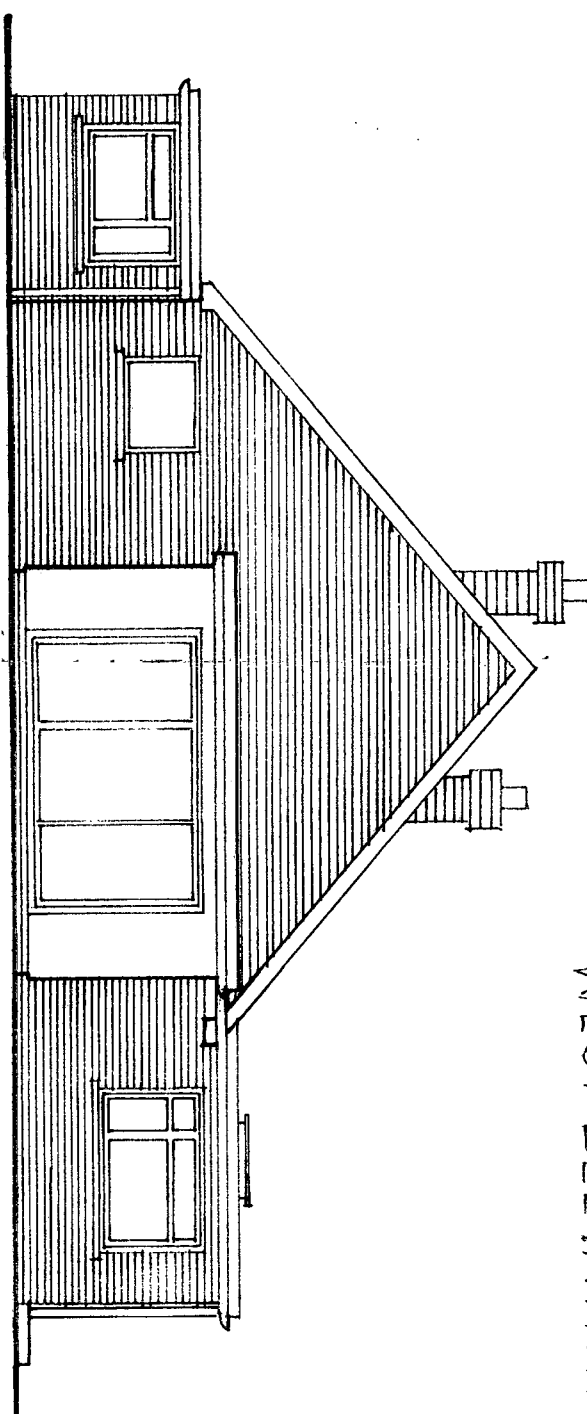

EAST ELEVATION

NEW BRICK FACED KITCHEN EXTENSION - BRICKS TO MATCH EXISTING  
FLAT ROOF - FELT + WHITE UPVC FASCIA TO MATCH EXISTING  
2 NO. ROOFLIGHTS  
WHITE UPVC FRENCH DOOR + WINDOWS  
WHITE UPVC GUTTERING + DOWNPIPES

15 Henty Close, Walberton, BN18 0PW

Proposed Elevations

Scale: 1:100

Date: July 2007

Drig No.: 302

Julie Shannon 128 Warren Road Worthing BN14 9RB m 07725890603 t+f 01903 533662