

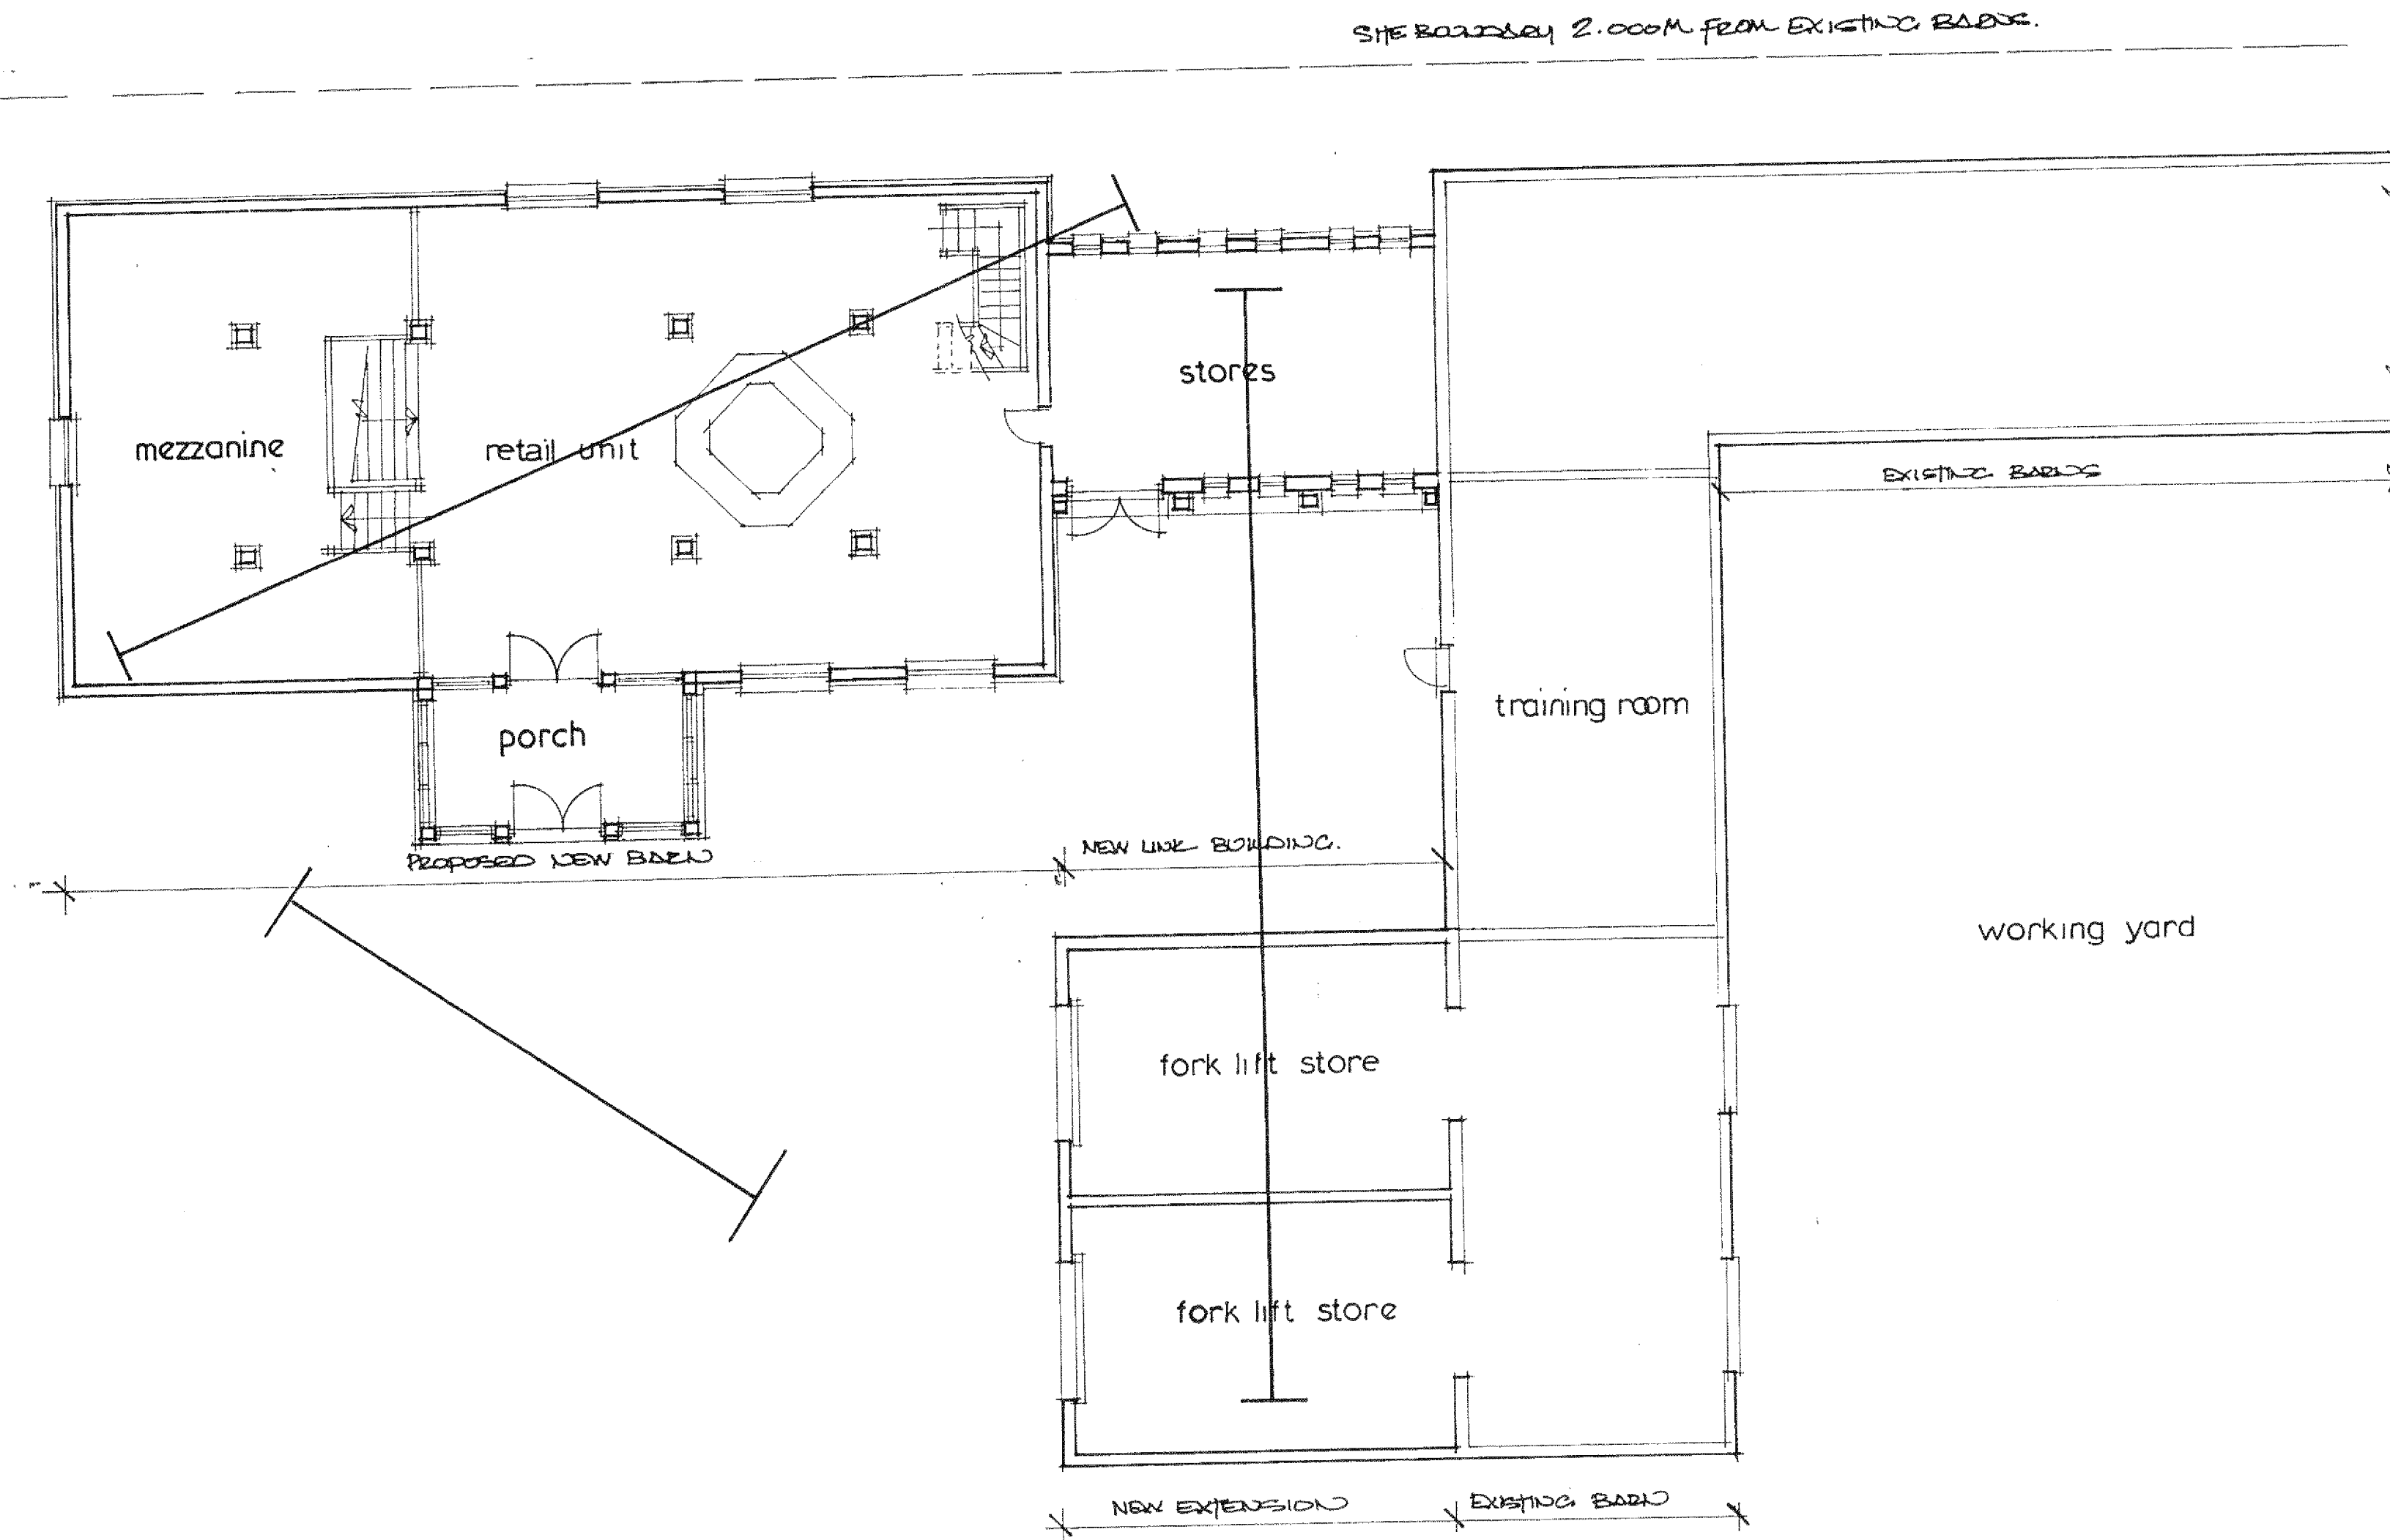


Figure 2:

Location of evaluation
Trenches 1-3

DAS Ltd specification for archaeological
evaluation]

R J C A
CHARTERED ARCHITECTS

LIME KILN BARN COLWORTH
CHICHESTER WEST SUSSEX
PO20 2DS

REVISION		DATE
PROJECT		
D.&M. CHAINSAWS, WALBERTON		
DRAWING		
Ground floor plan		
SCALE	DATE	DRG. No.
1:100		2010 / 19 / 02
DRAWN	CHECKED	REV