


PROPOSED FLOOR PLAN

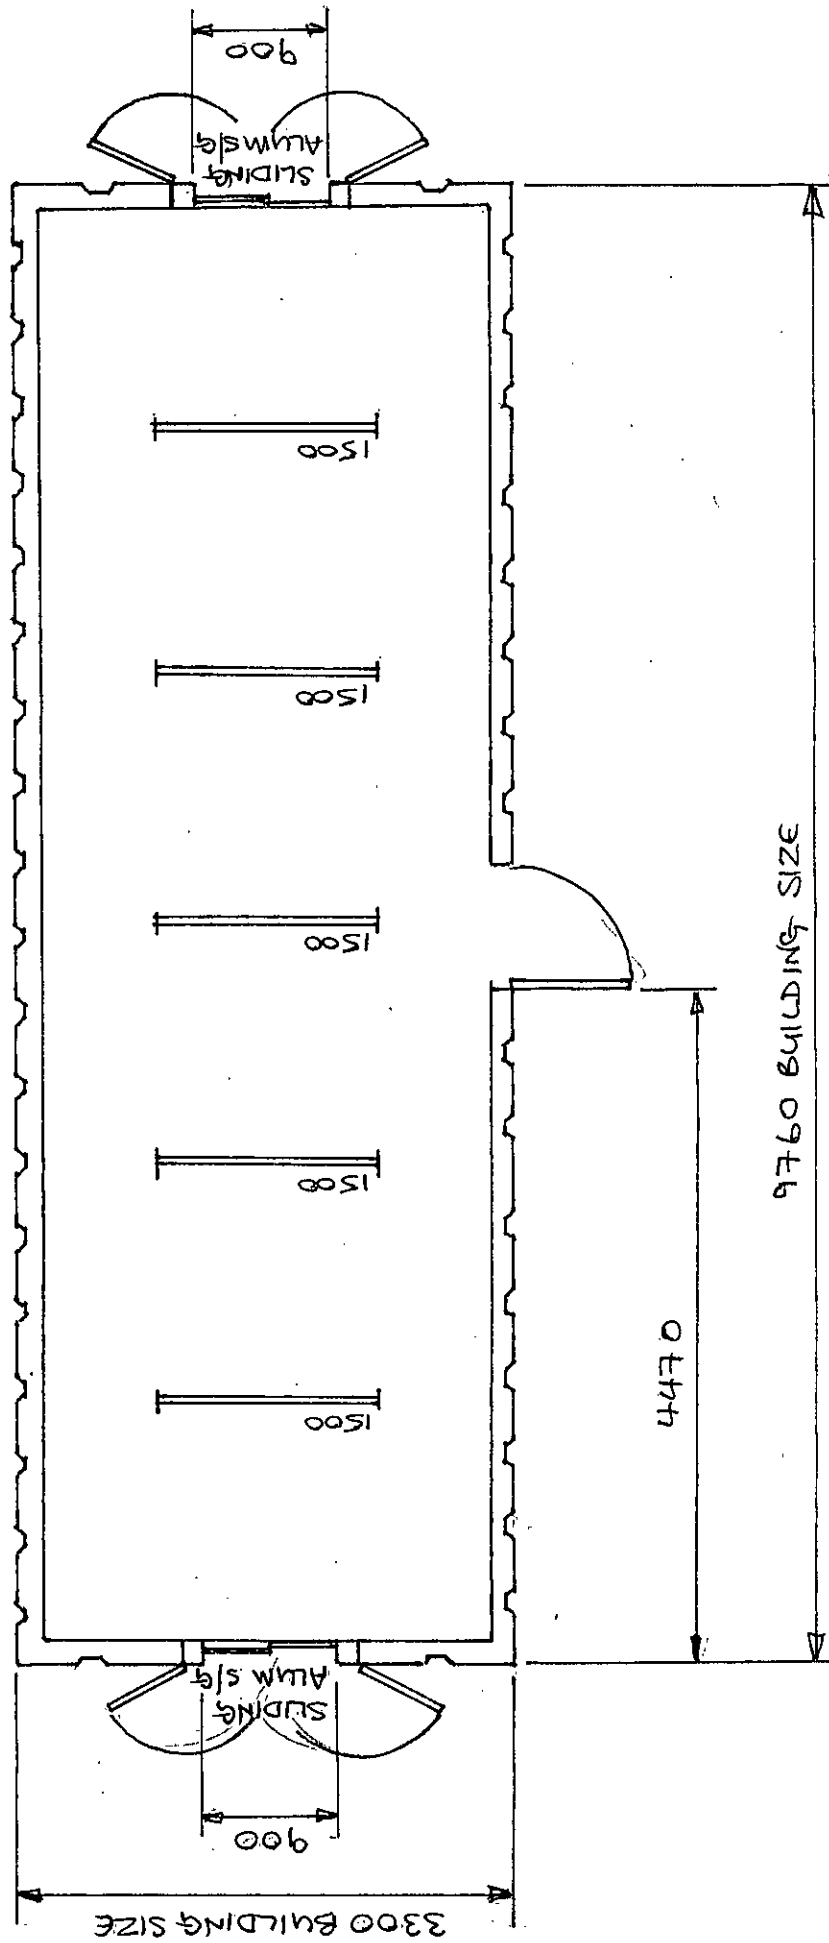

FARPLANTS SALES LIMITED
LAKE LANE
BARNHAM
PO22 0AL

Project
32X10' ANTI VANDAL STEEL
UNIT FOR STAFF REST BREAKS

Date	Scale	Drawn by
30/11/2019	1:50	STW

DRAWING FPSSW-1