



PROPOSED ELEVATION PLAN

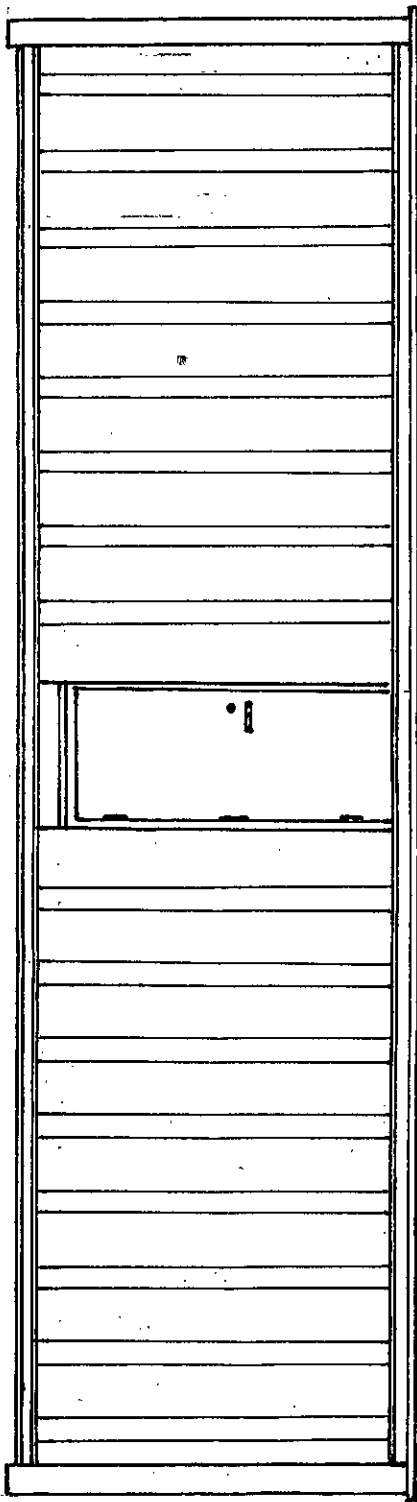

FRONT ELEVATION

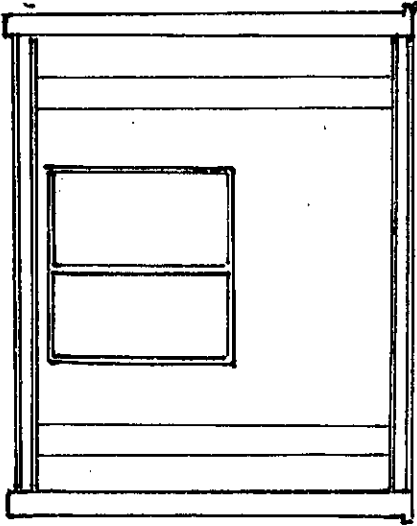

SIDE ELEVATION

FARPLANTS SALES LTD  
LAKE LANE  
BARNHAM  
POZZ OAL

Project  
32x10' ANTI VANDAL STEEL  
UNIT FOR STAFF REST BREAKS

| Date      | Scale | Drawn By |
|-----------|-------|----------|
| 31/1/2019 | 1:50  | STW      |

DRAWING: FPSSW-2