


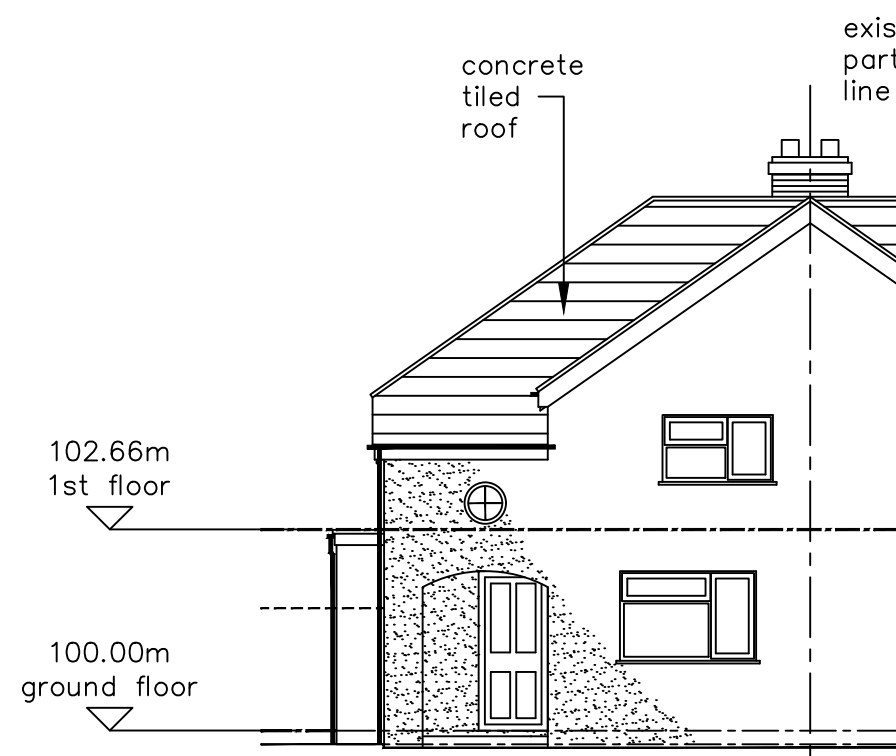


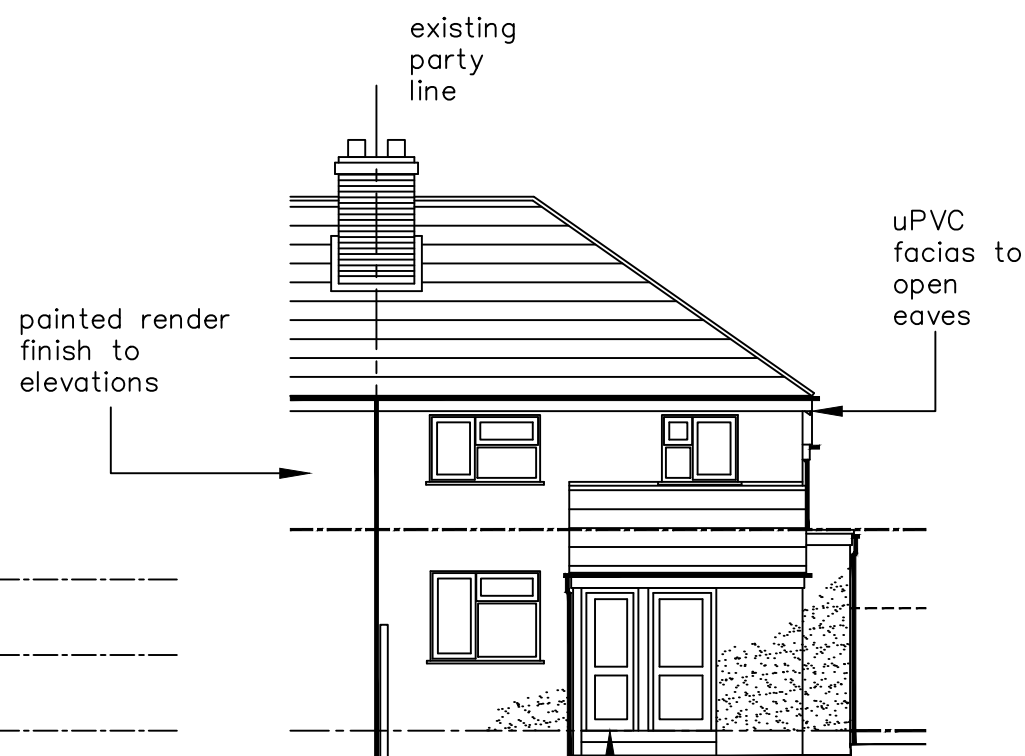


NORTH WEST ELEVATION

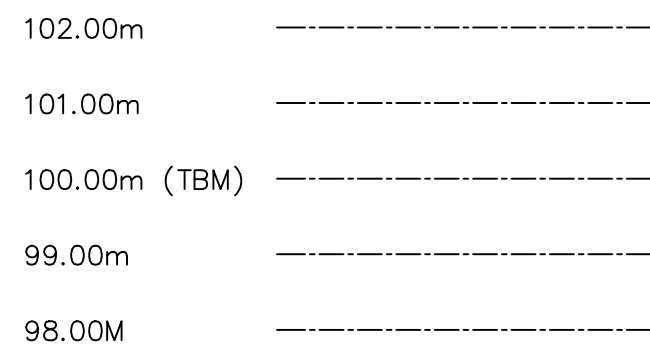

SOUTH EAST ELEVATION

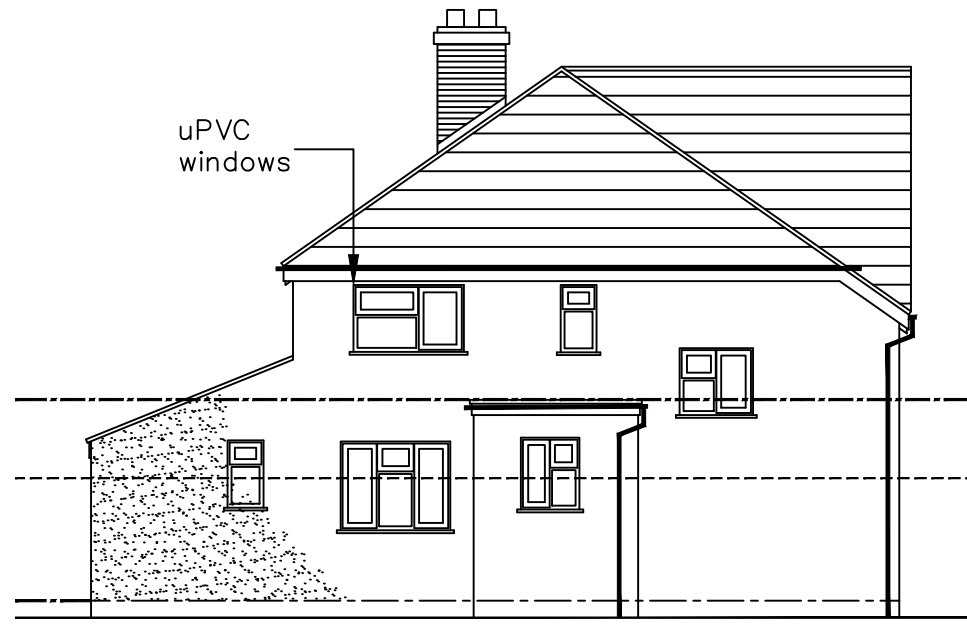

NORTH EAST ELEVATION

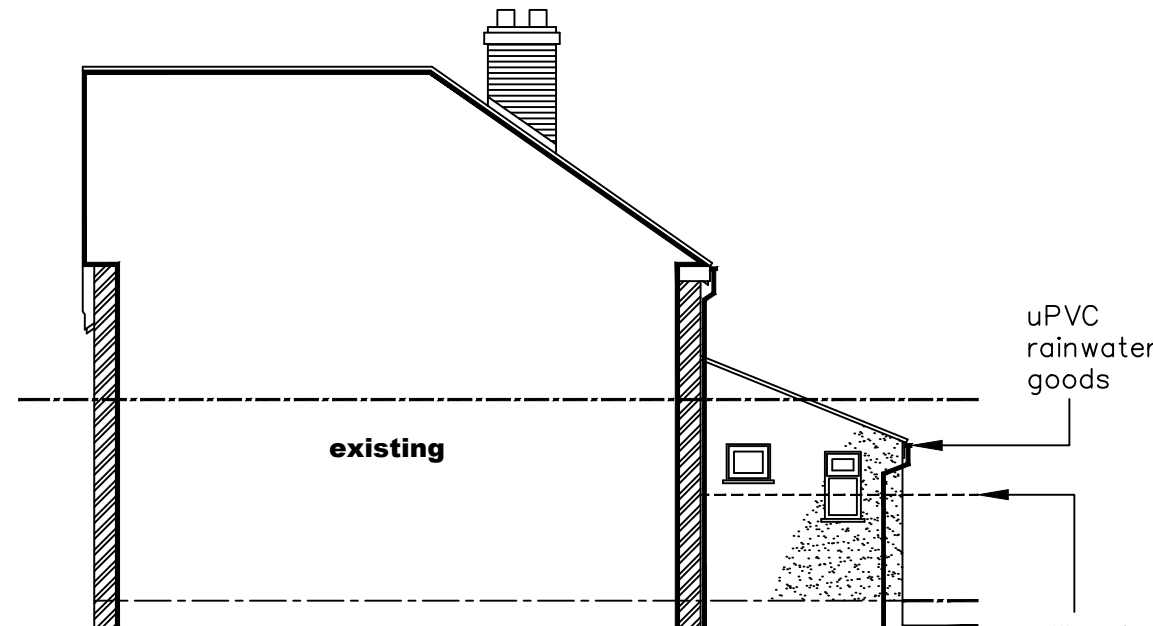


SOUTH WEST ELEVATION


EXISTING ELEVATIONS SCALE 1:100

LEVEL RESULTS:


Left/No	Reduced Lvl	Comments:
P1 (TBM)	100.000m	House FFL (rear)
P2	99.600m	G/L adjacent rear boundary
P3	99.650m	G/L adjacent corner of building
P4	99.680m	G/L adjacent corner of building
P5	99.820m	G/L adjacent end single storey extension

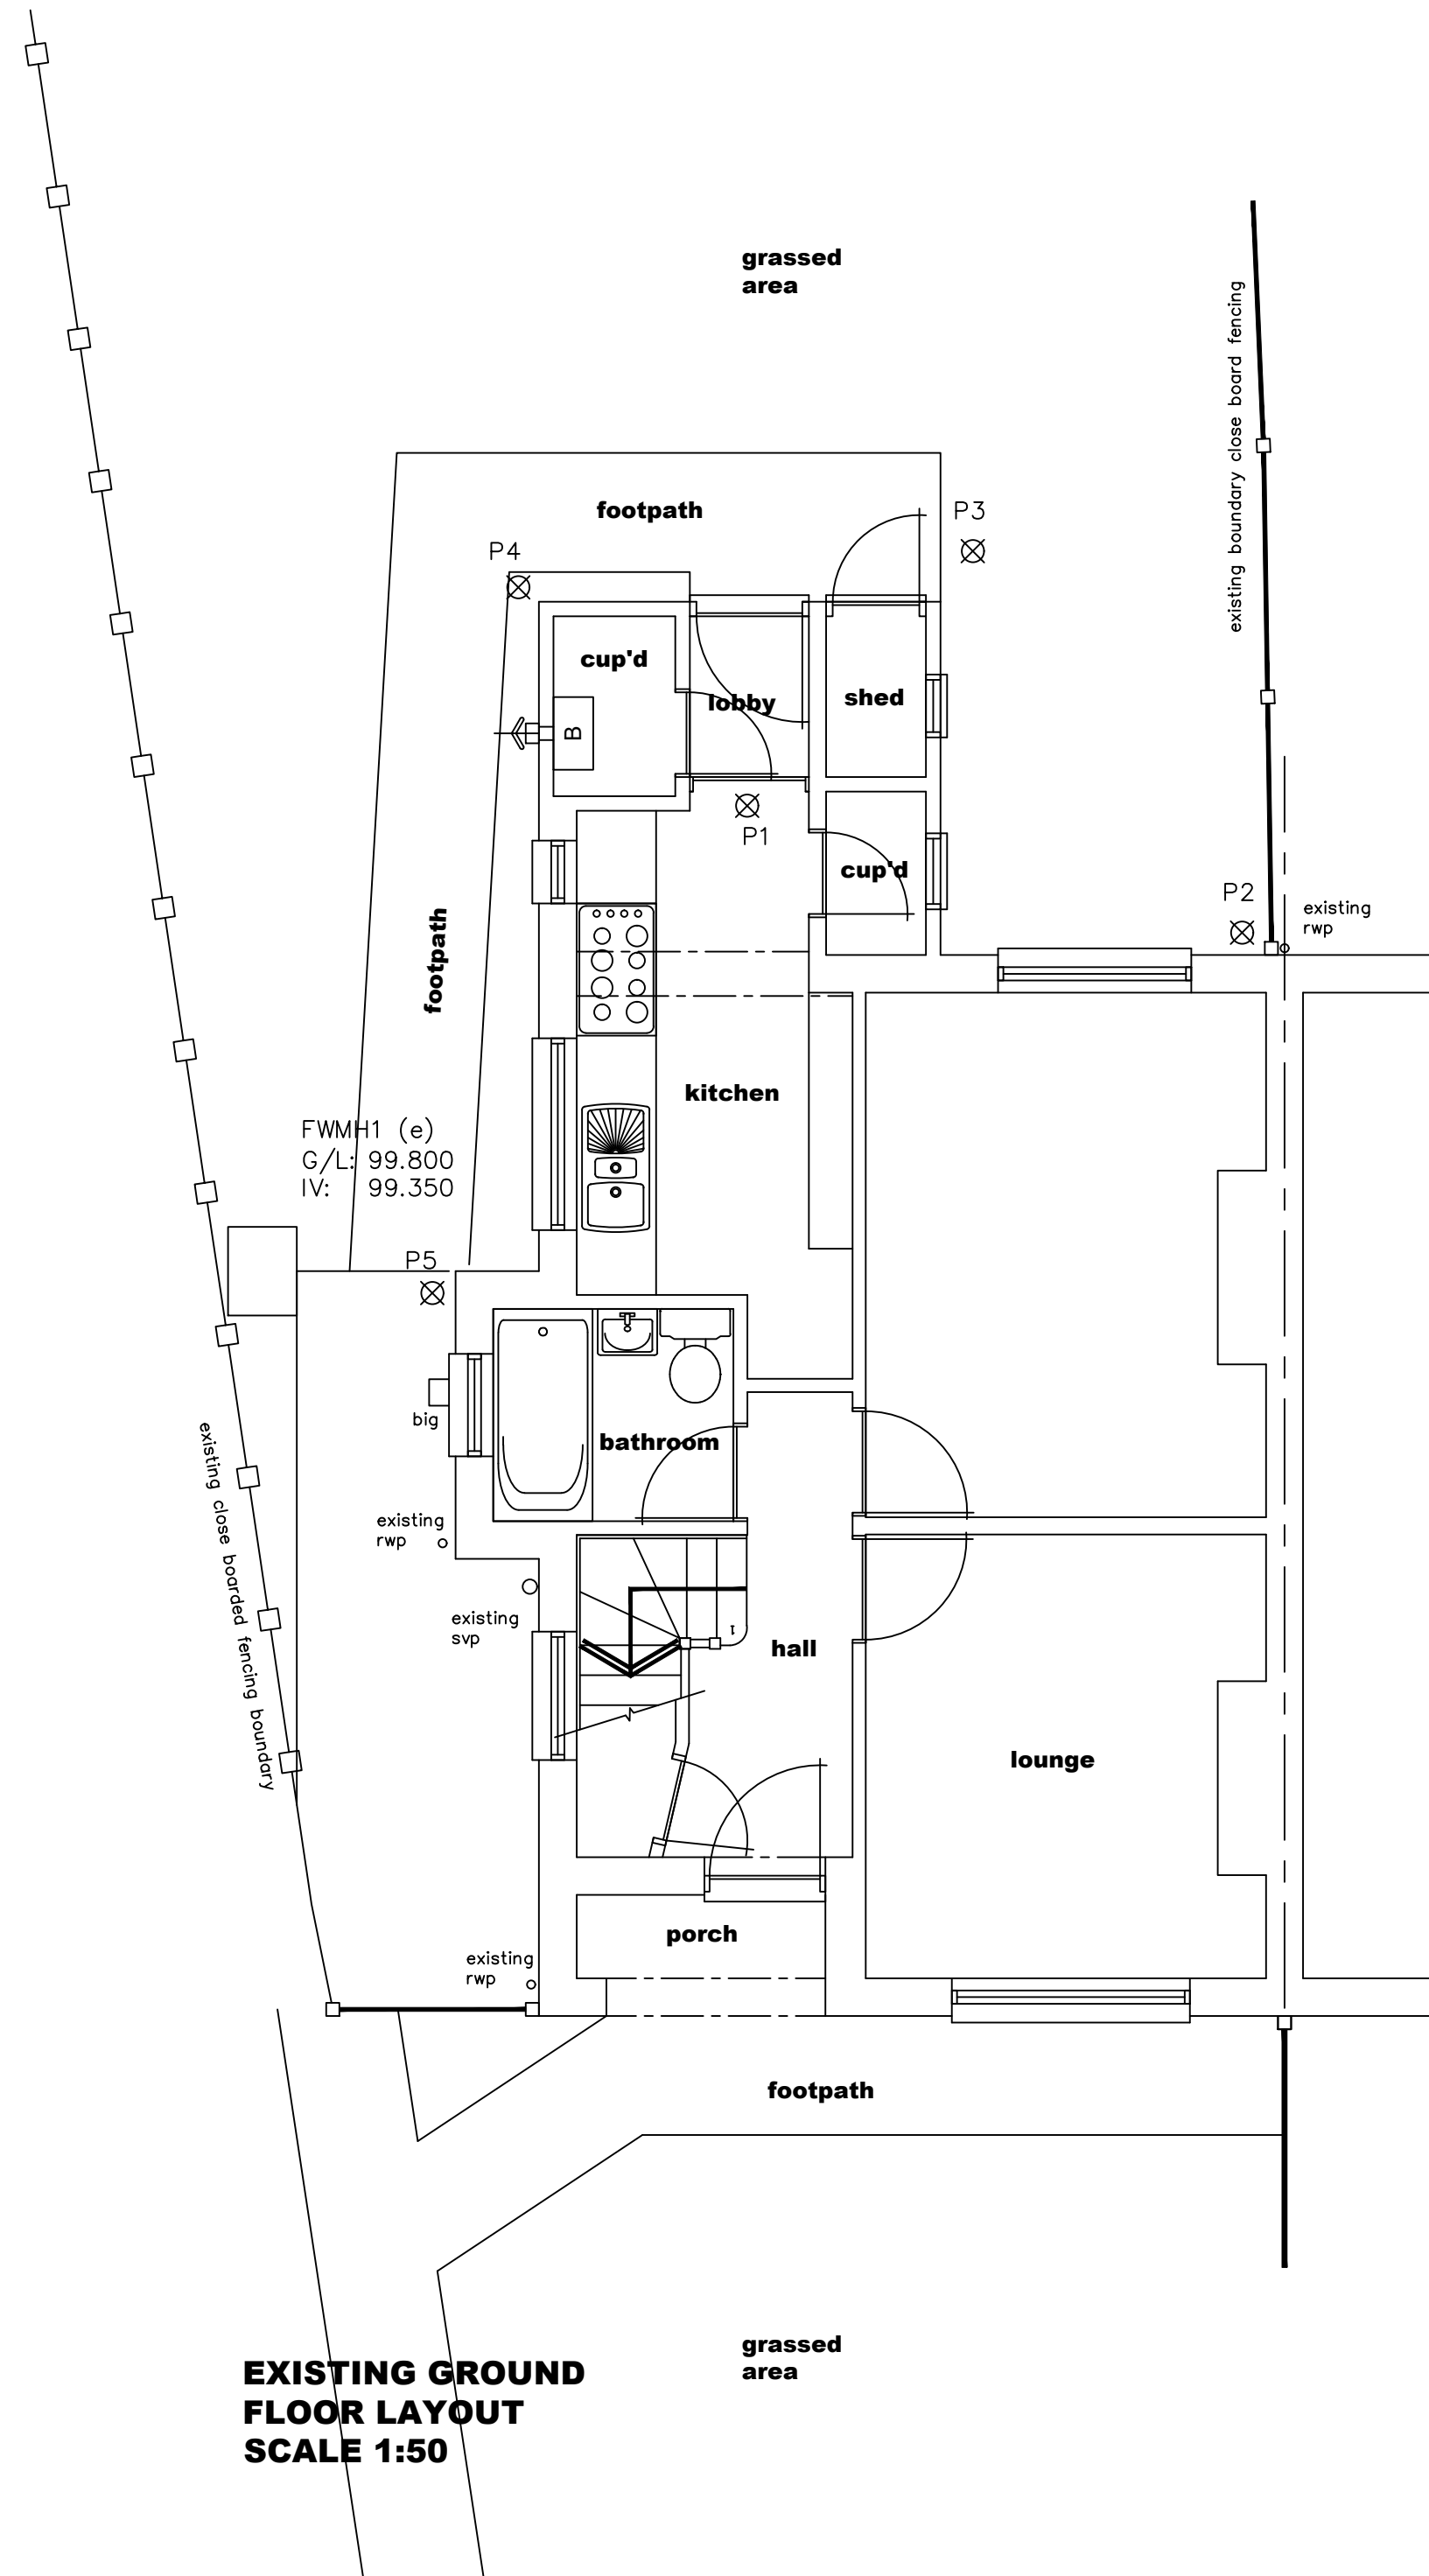


EXISTING GROUND FLOOR LAYOUT SCALE 1:50

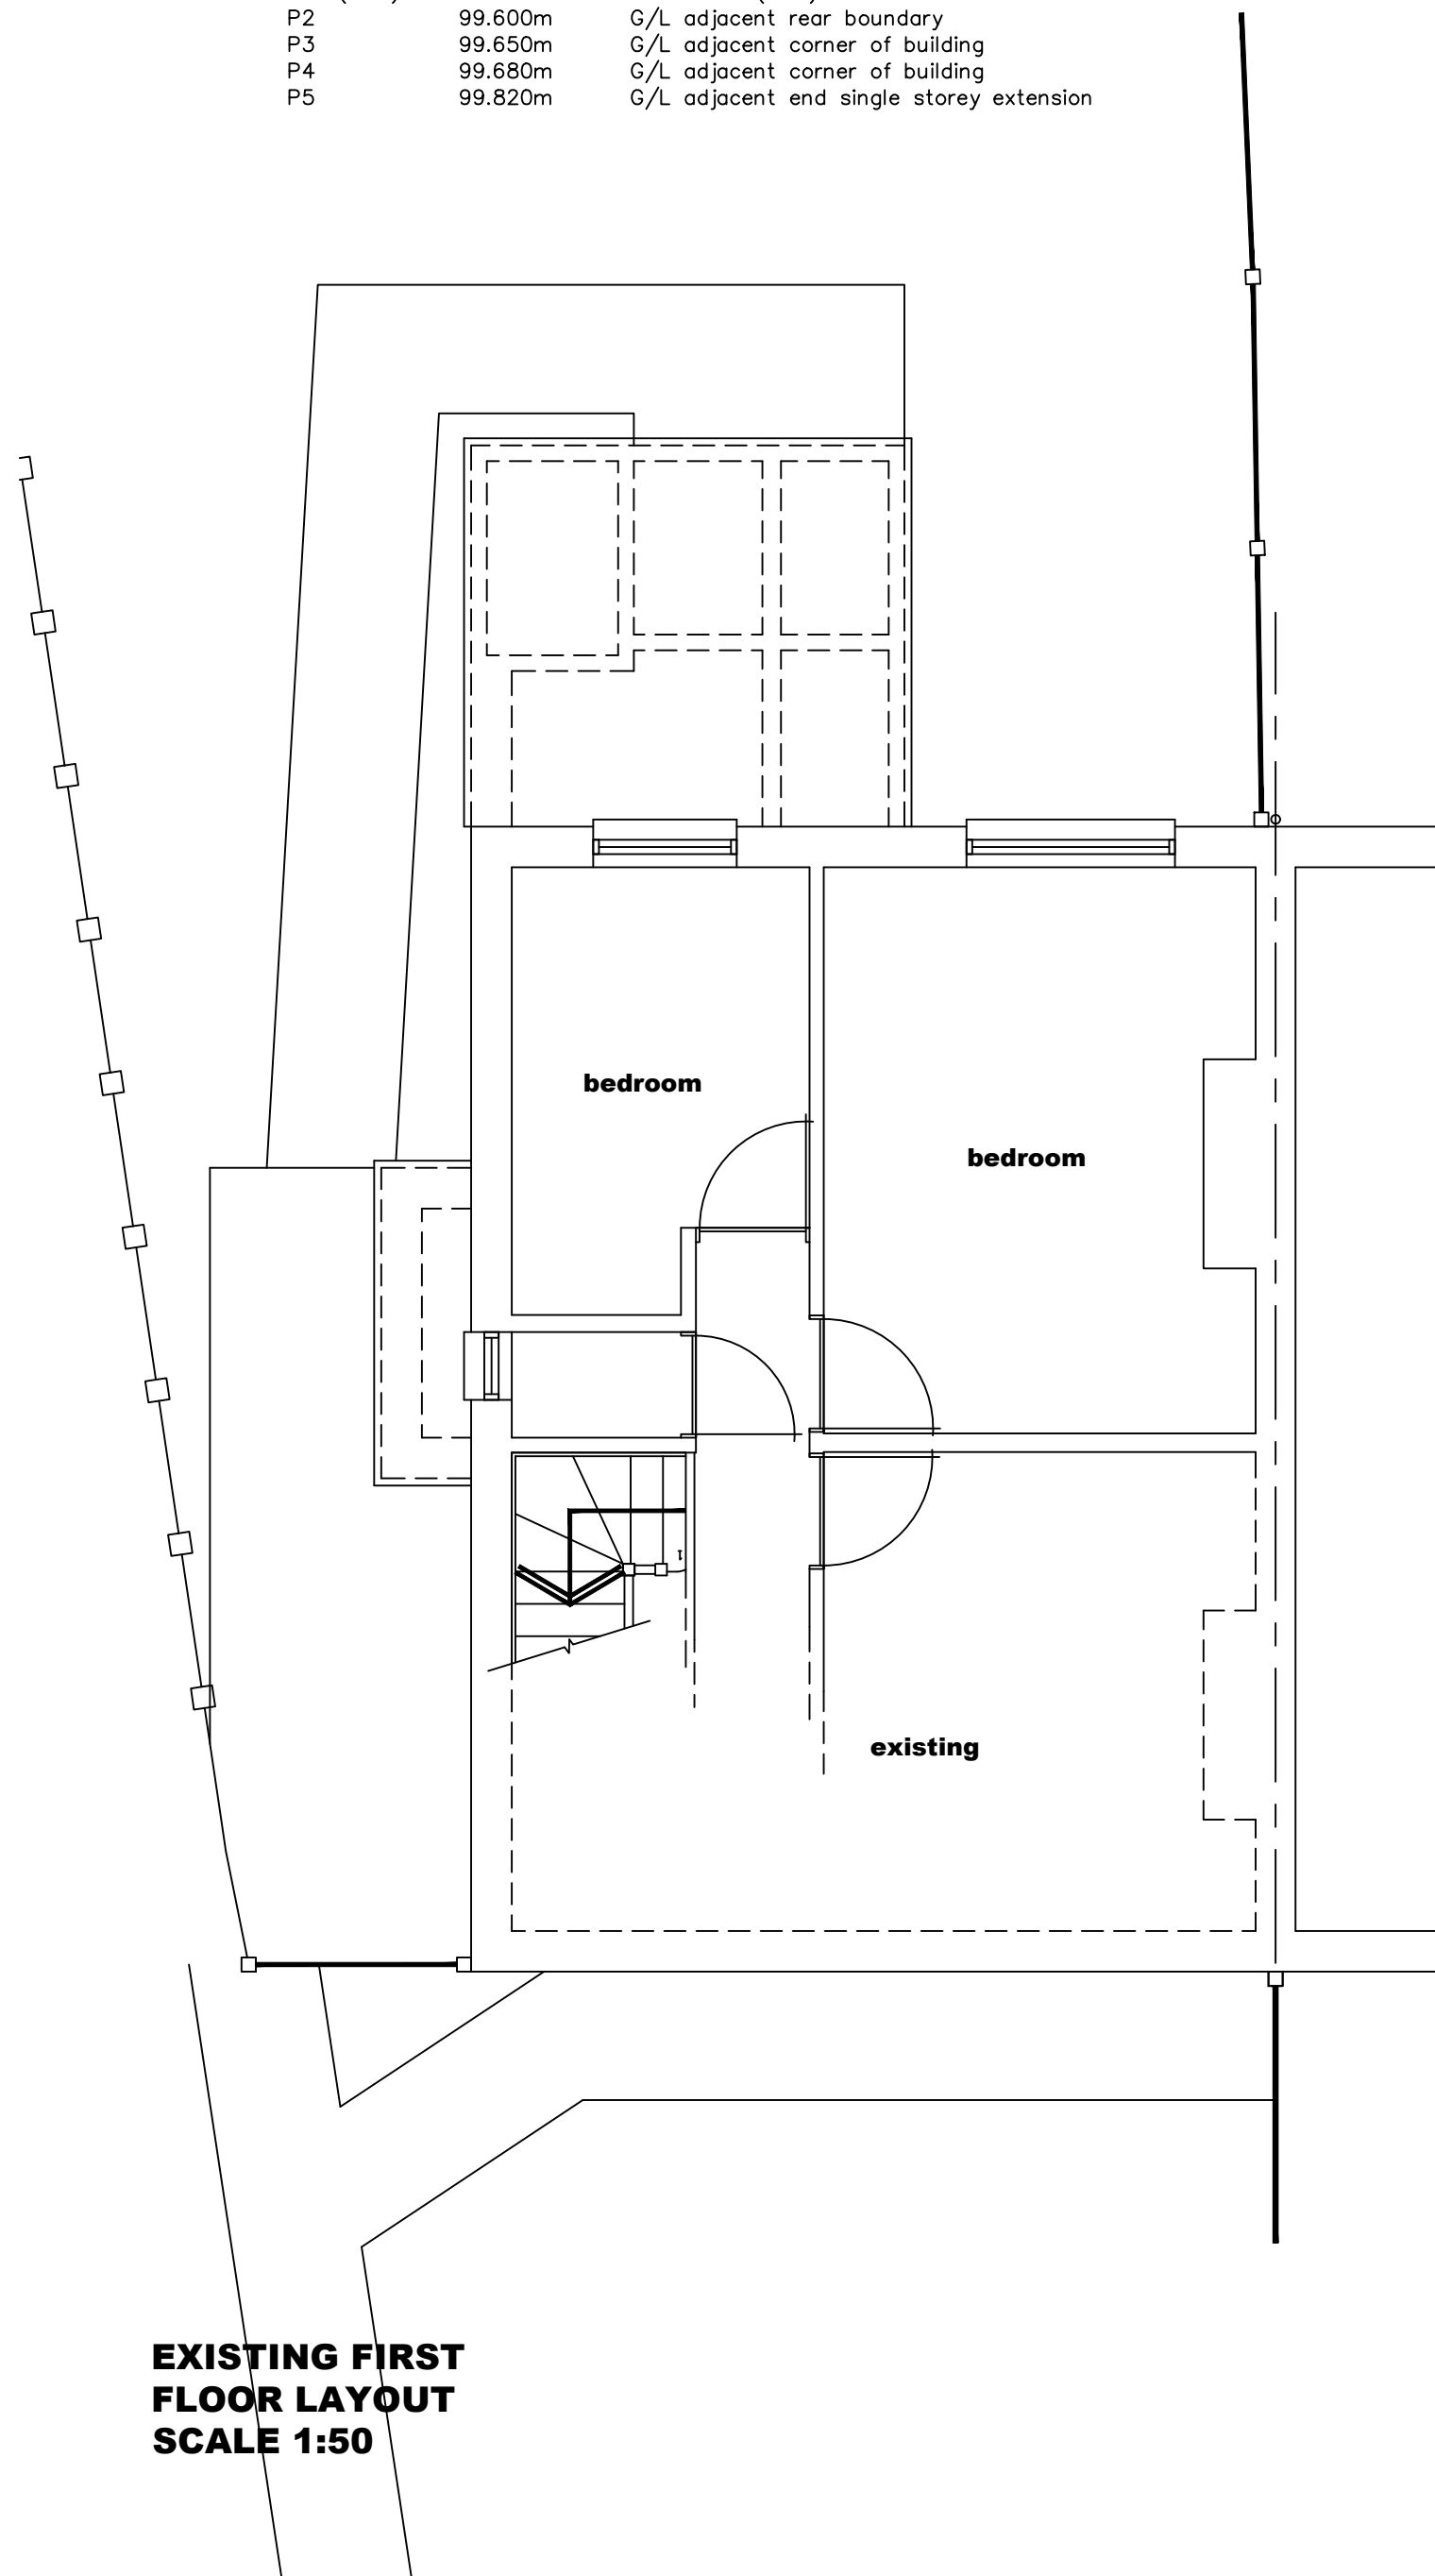


EXISTING FIRST FLOOR LAYOUT SCALE 1:50

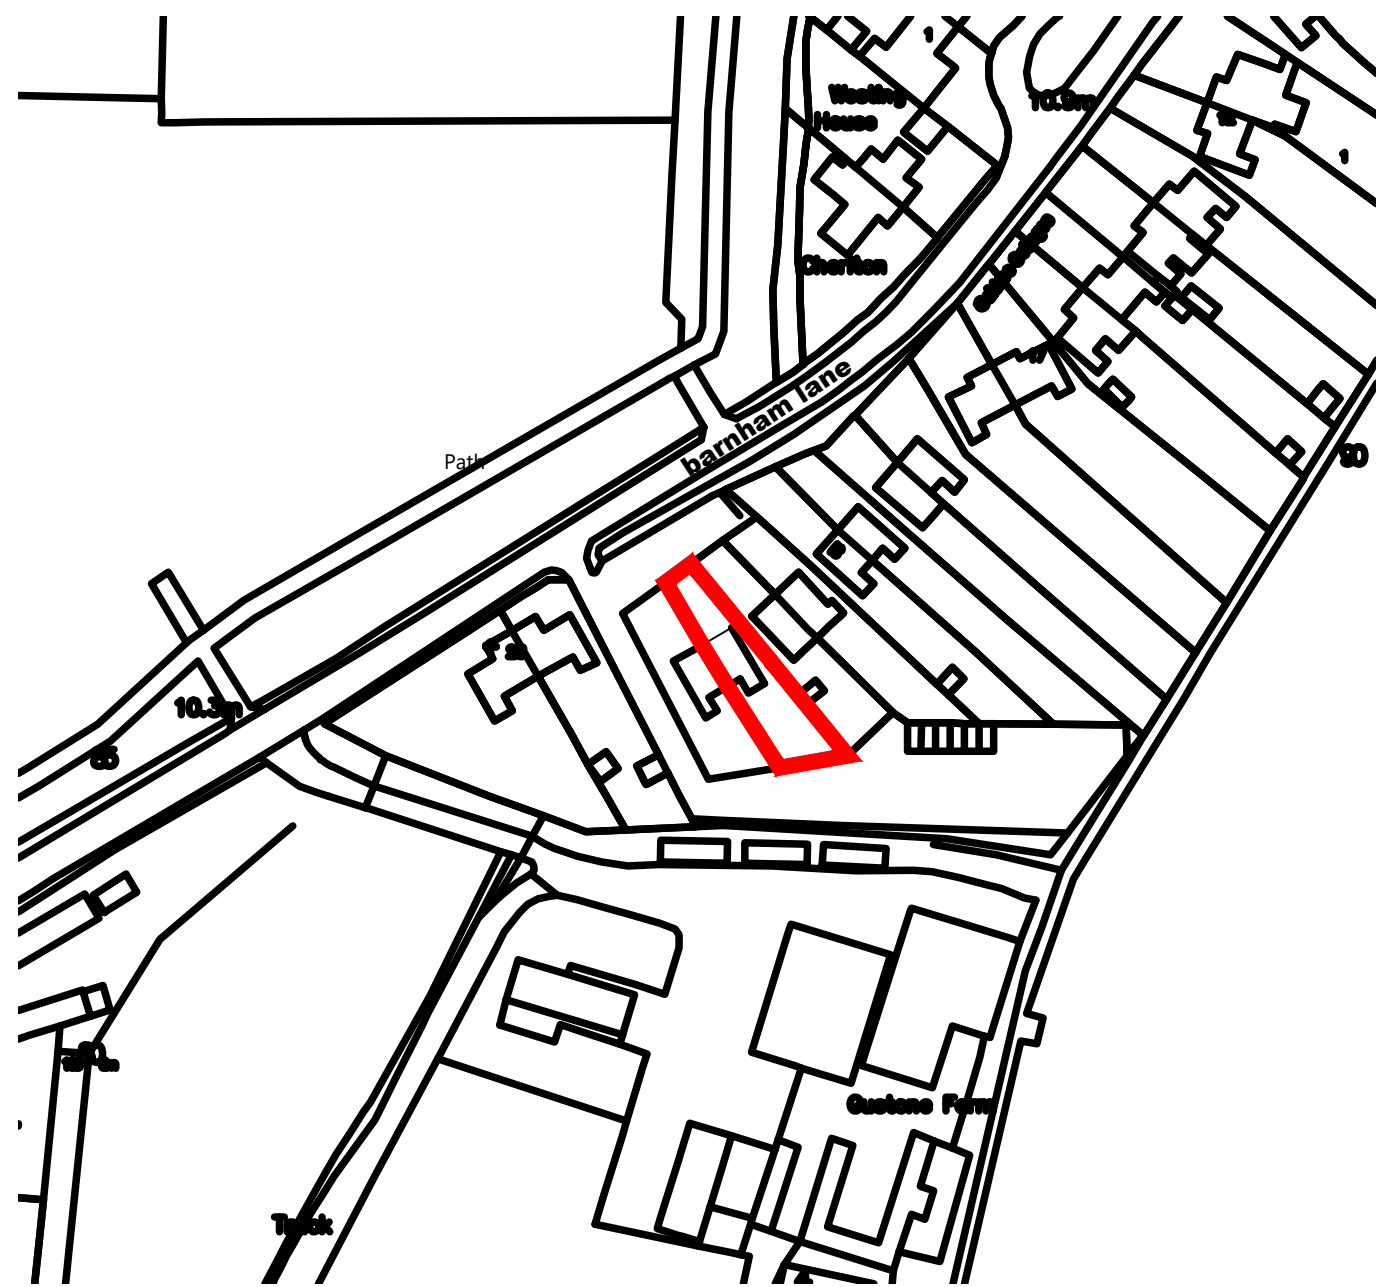

SITE LOCATION SCALE 1:1250

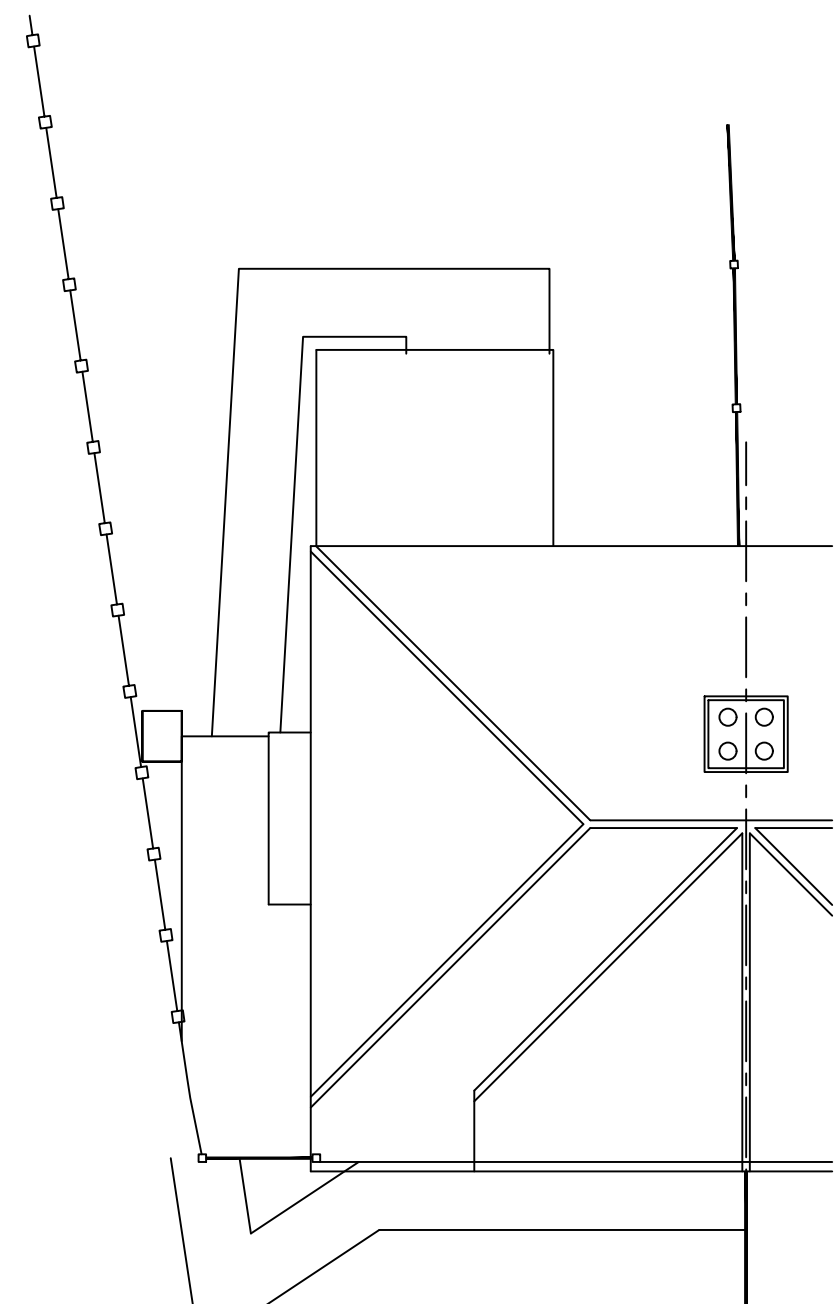

EXISTING ROOF LAYOUT SCALE 1:100

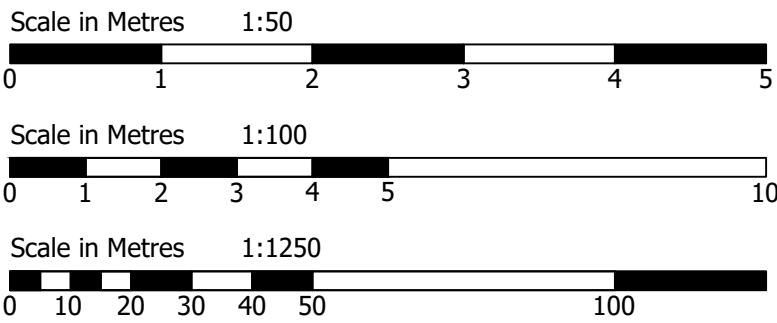

NOTES:
The design and construction of this project shall be in accordance with the current Building Regulations & NHBC Standards. These notes & drawings have been prepared solely for the purpose of Planning & Building Regulation approval.

Do not scale from this drawing unless for Planning purposes. All dimensions to be checked on-site and any alterations to be approved by the Architect and/or client prior to any work commencing.

Ordnance Survey License No: 100047591

This drawing is to be copyright and to be read in conjunction with all other drawings

AMENDMENTS:-



MEC
DRAWING

16 Masten Crescent - Gosport
Hants - PO13 9SX
Tel/Fax: 02393 786676
Mob: 07787 219128
e-mail: mecdrawing@gmail.com

CLIENT NAME & ADDRESS

Mr & Mrs C Wadey
25 Oak Tree Cottages
Barnham Lane
Walberton
BN18 0AY

PROJECT ADDRESS

25 Oak Tree Cottages
Barnham Lane
Walberton
BN18 0AY

DRAWING DETAILS

PLANNING DRAWING

Existing ground & first floor layouts, existing roof layout, elevations & site location

PROJECT No

MC/053

DWG No

1

REV No

SCALE

1:50/1:100/1:1250 @ A1

DRAWN

MEC

CHKD

CLIENT