



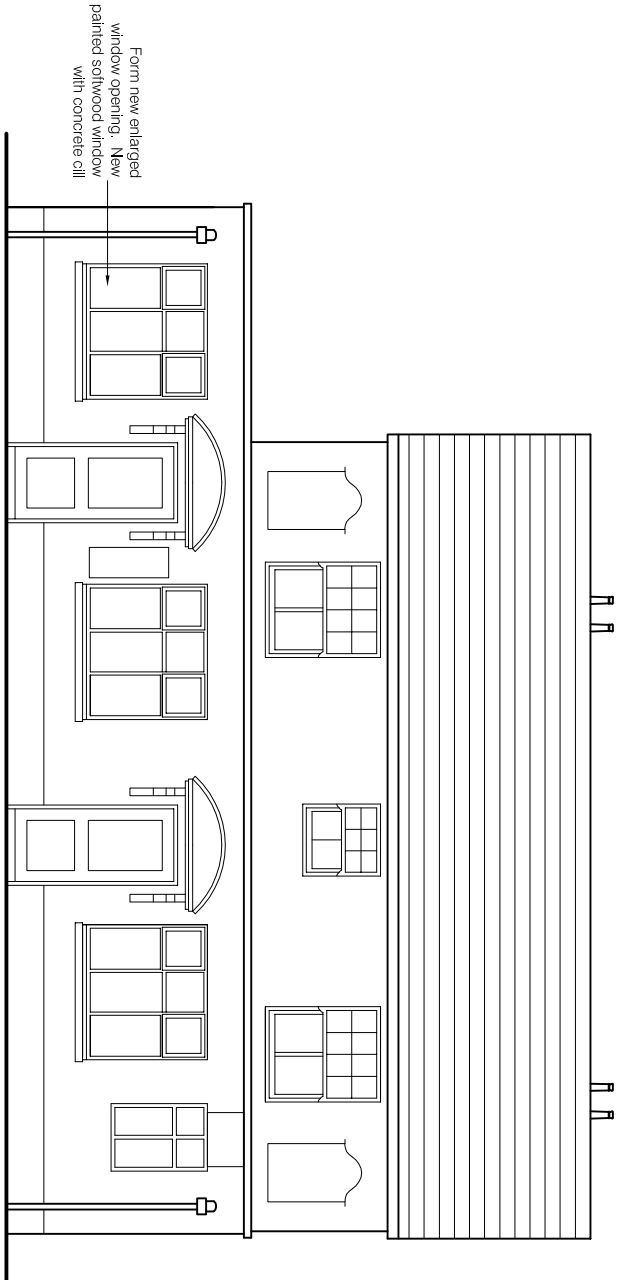


SOUTH WEST ELEVATION AS PROPOSED

Scale: 1:100

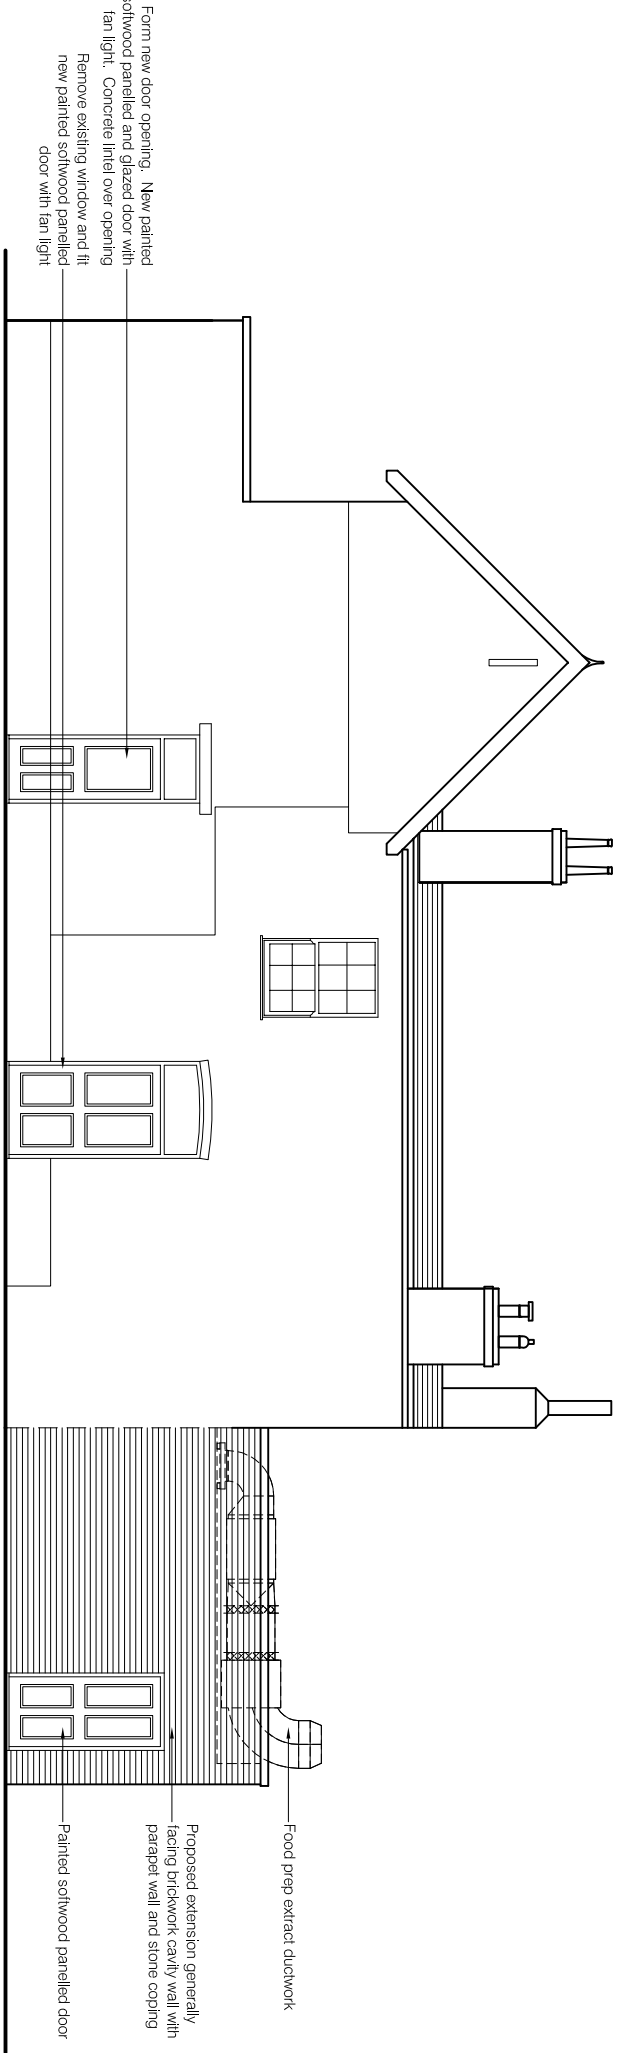


SOUTH EAST ELEVATION AS PROPOSED

Scale: 1:100

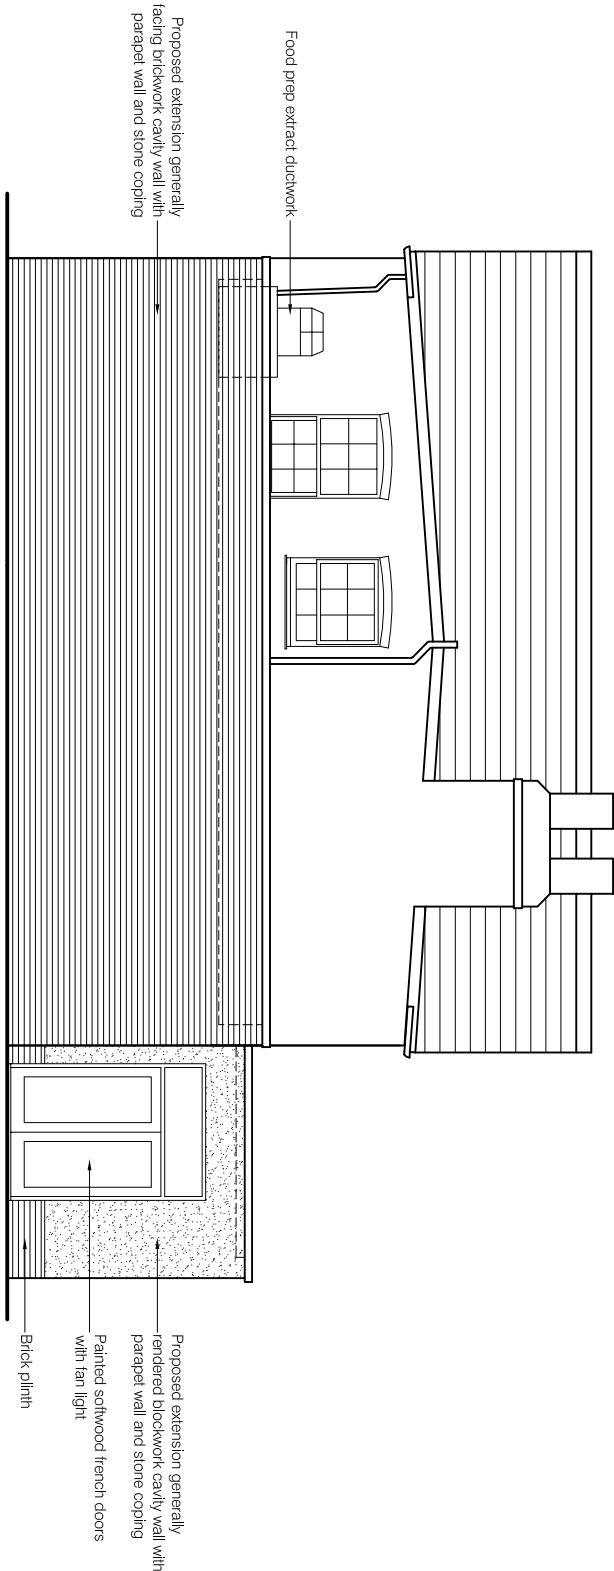


NORTH EAST ELEVATION AS PROPOSED

Scale: 1:100

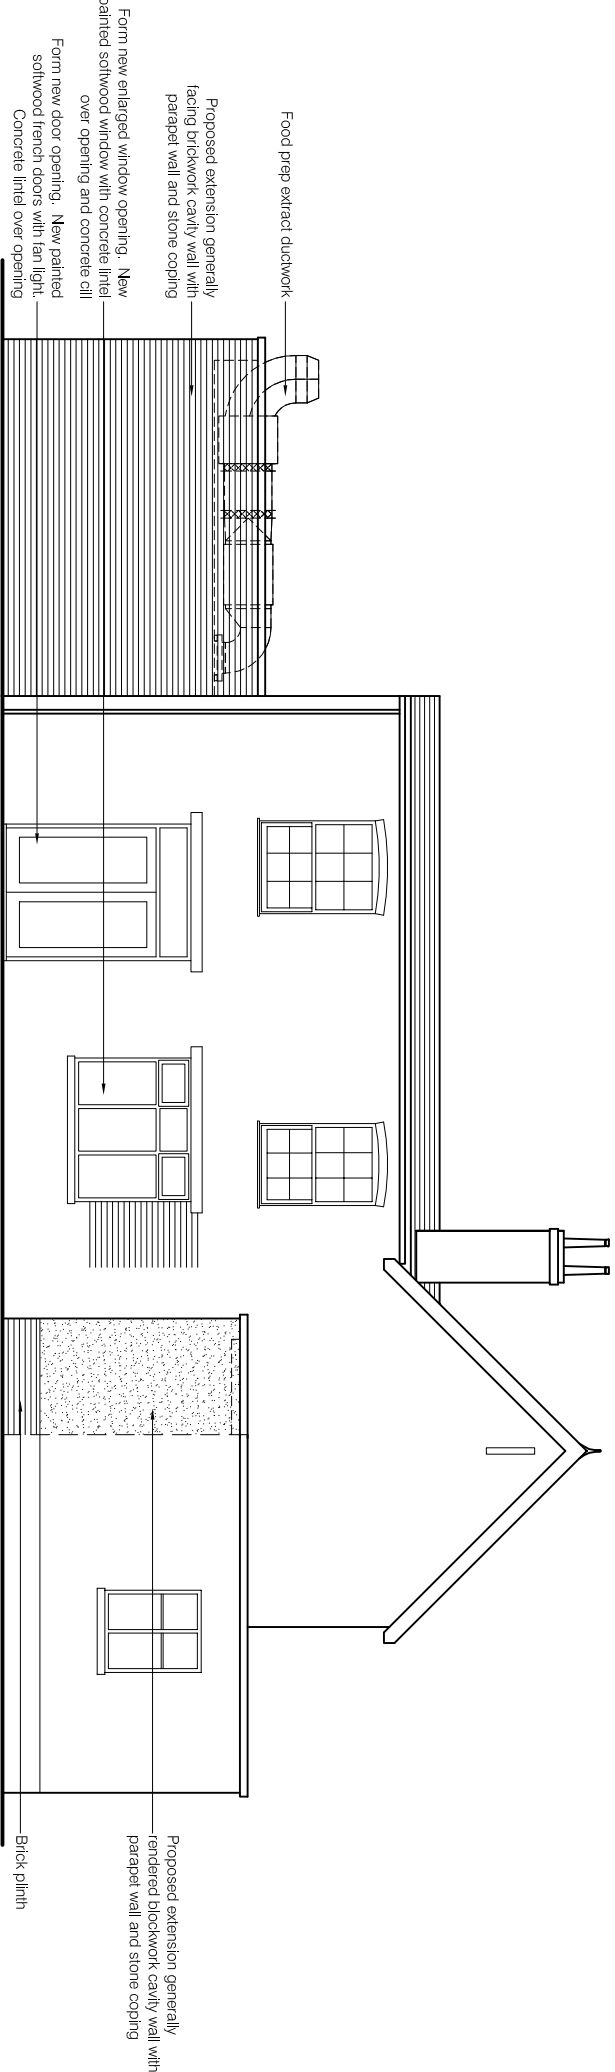


NORTH WEST ELEVATION AS PROPOSED

Scale: 1:100

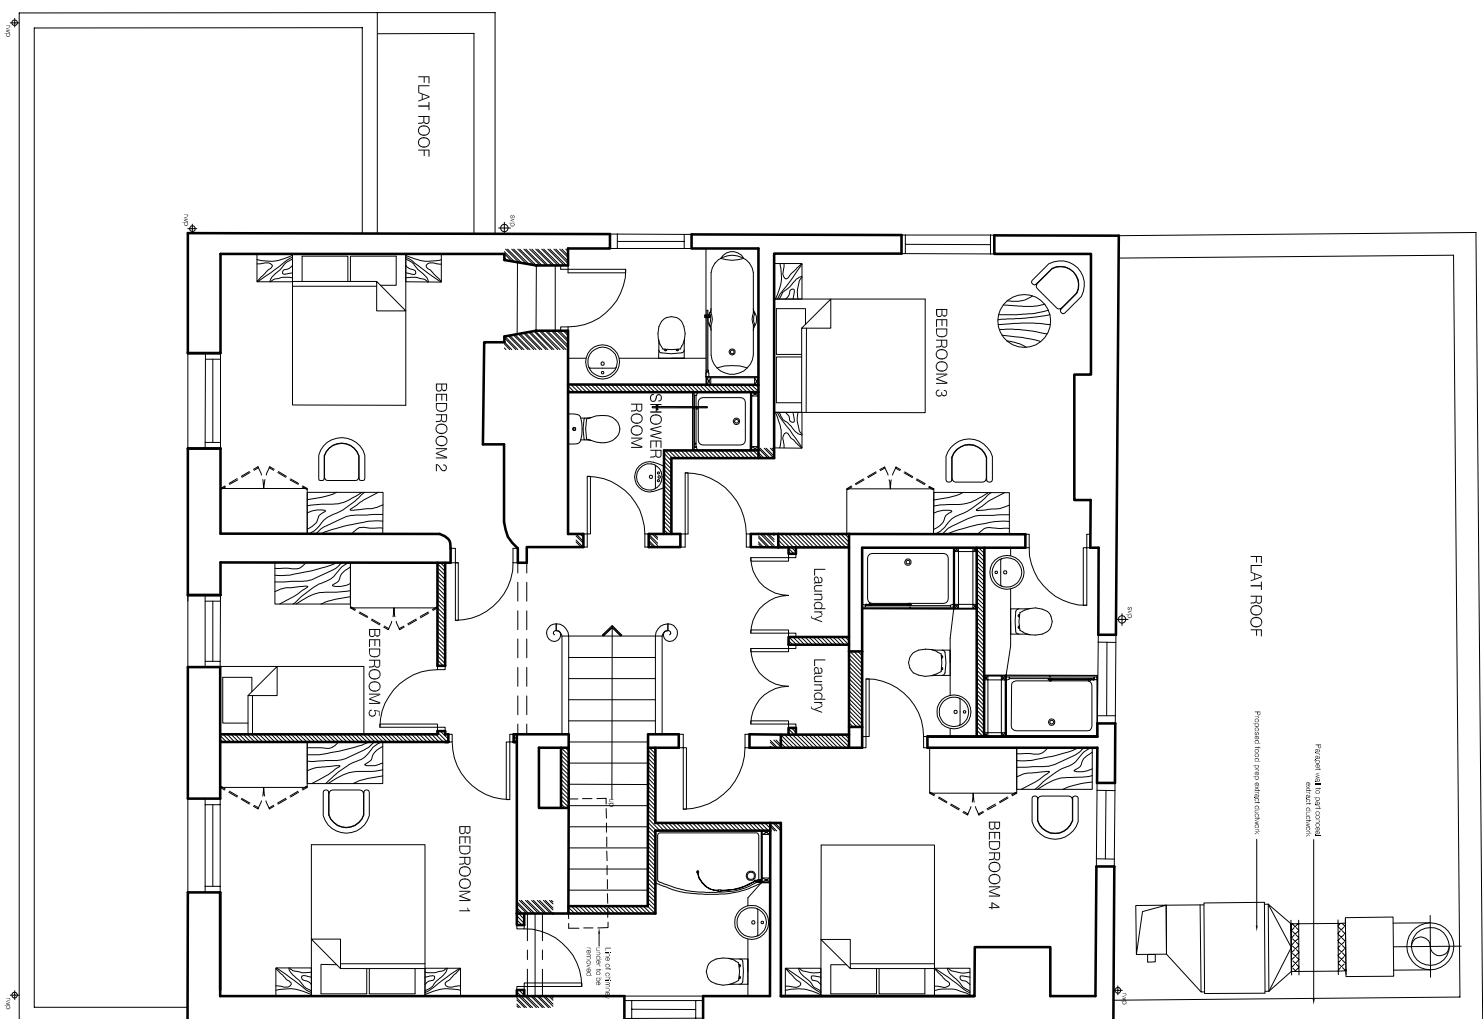

1ST FLOOR PLAN AS PROPOSED

Scale: 1:50

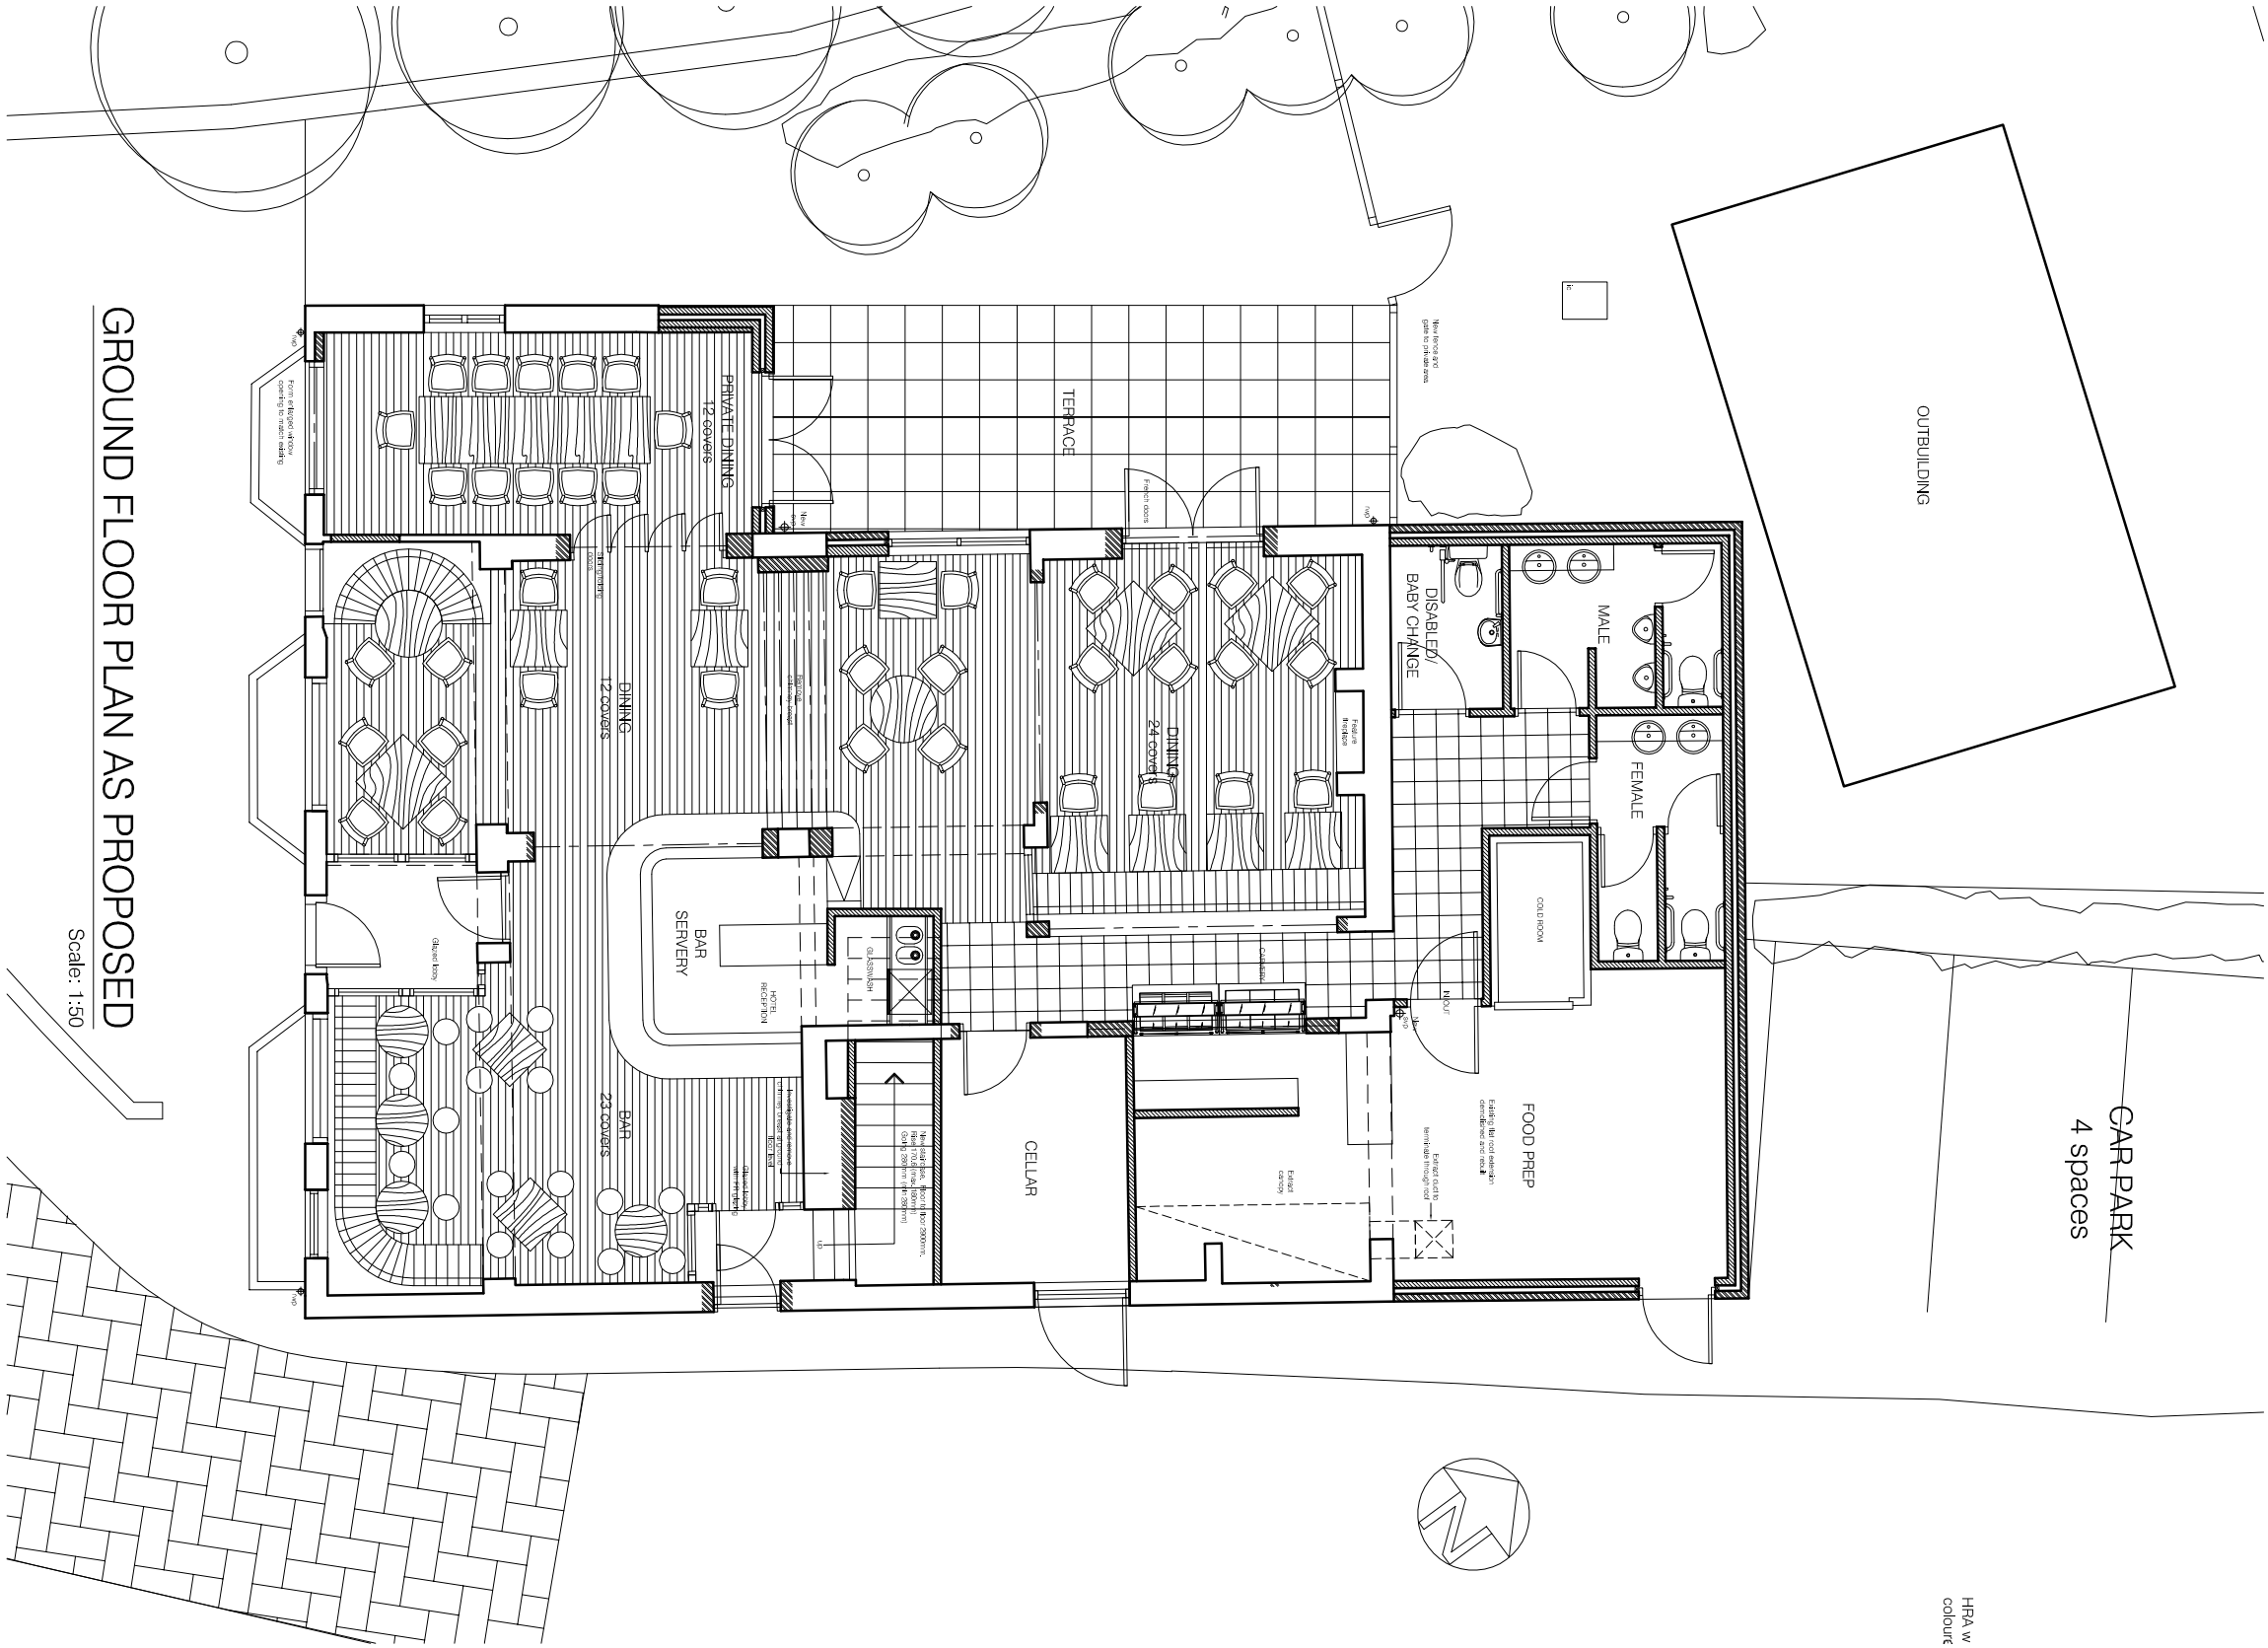

GROUND FLOOR PLAN AS PROPOSED

Scale: 1:50

All dimensions to be checked on site prior to work commencing on site. Any discrepancies must be reported to MR+P
All dimensions to be checked on site prior to work commencing as this property has not been surveyed by MR+P. Any discrepancies must be reported to MR+P