


All dimensions to be checked on site prior to work commencing on site. Any discrepancies must be reported to MR+P

All dimensions to be checked on site prior to work commencing as this property has not been surveyed by MR+P. Any discrepancies must be reported to MR+P

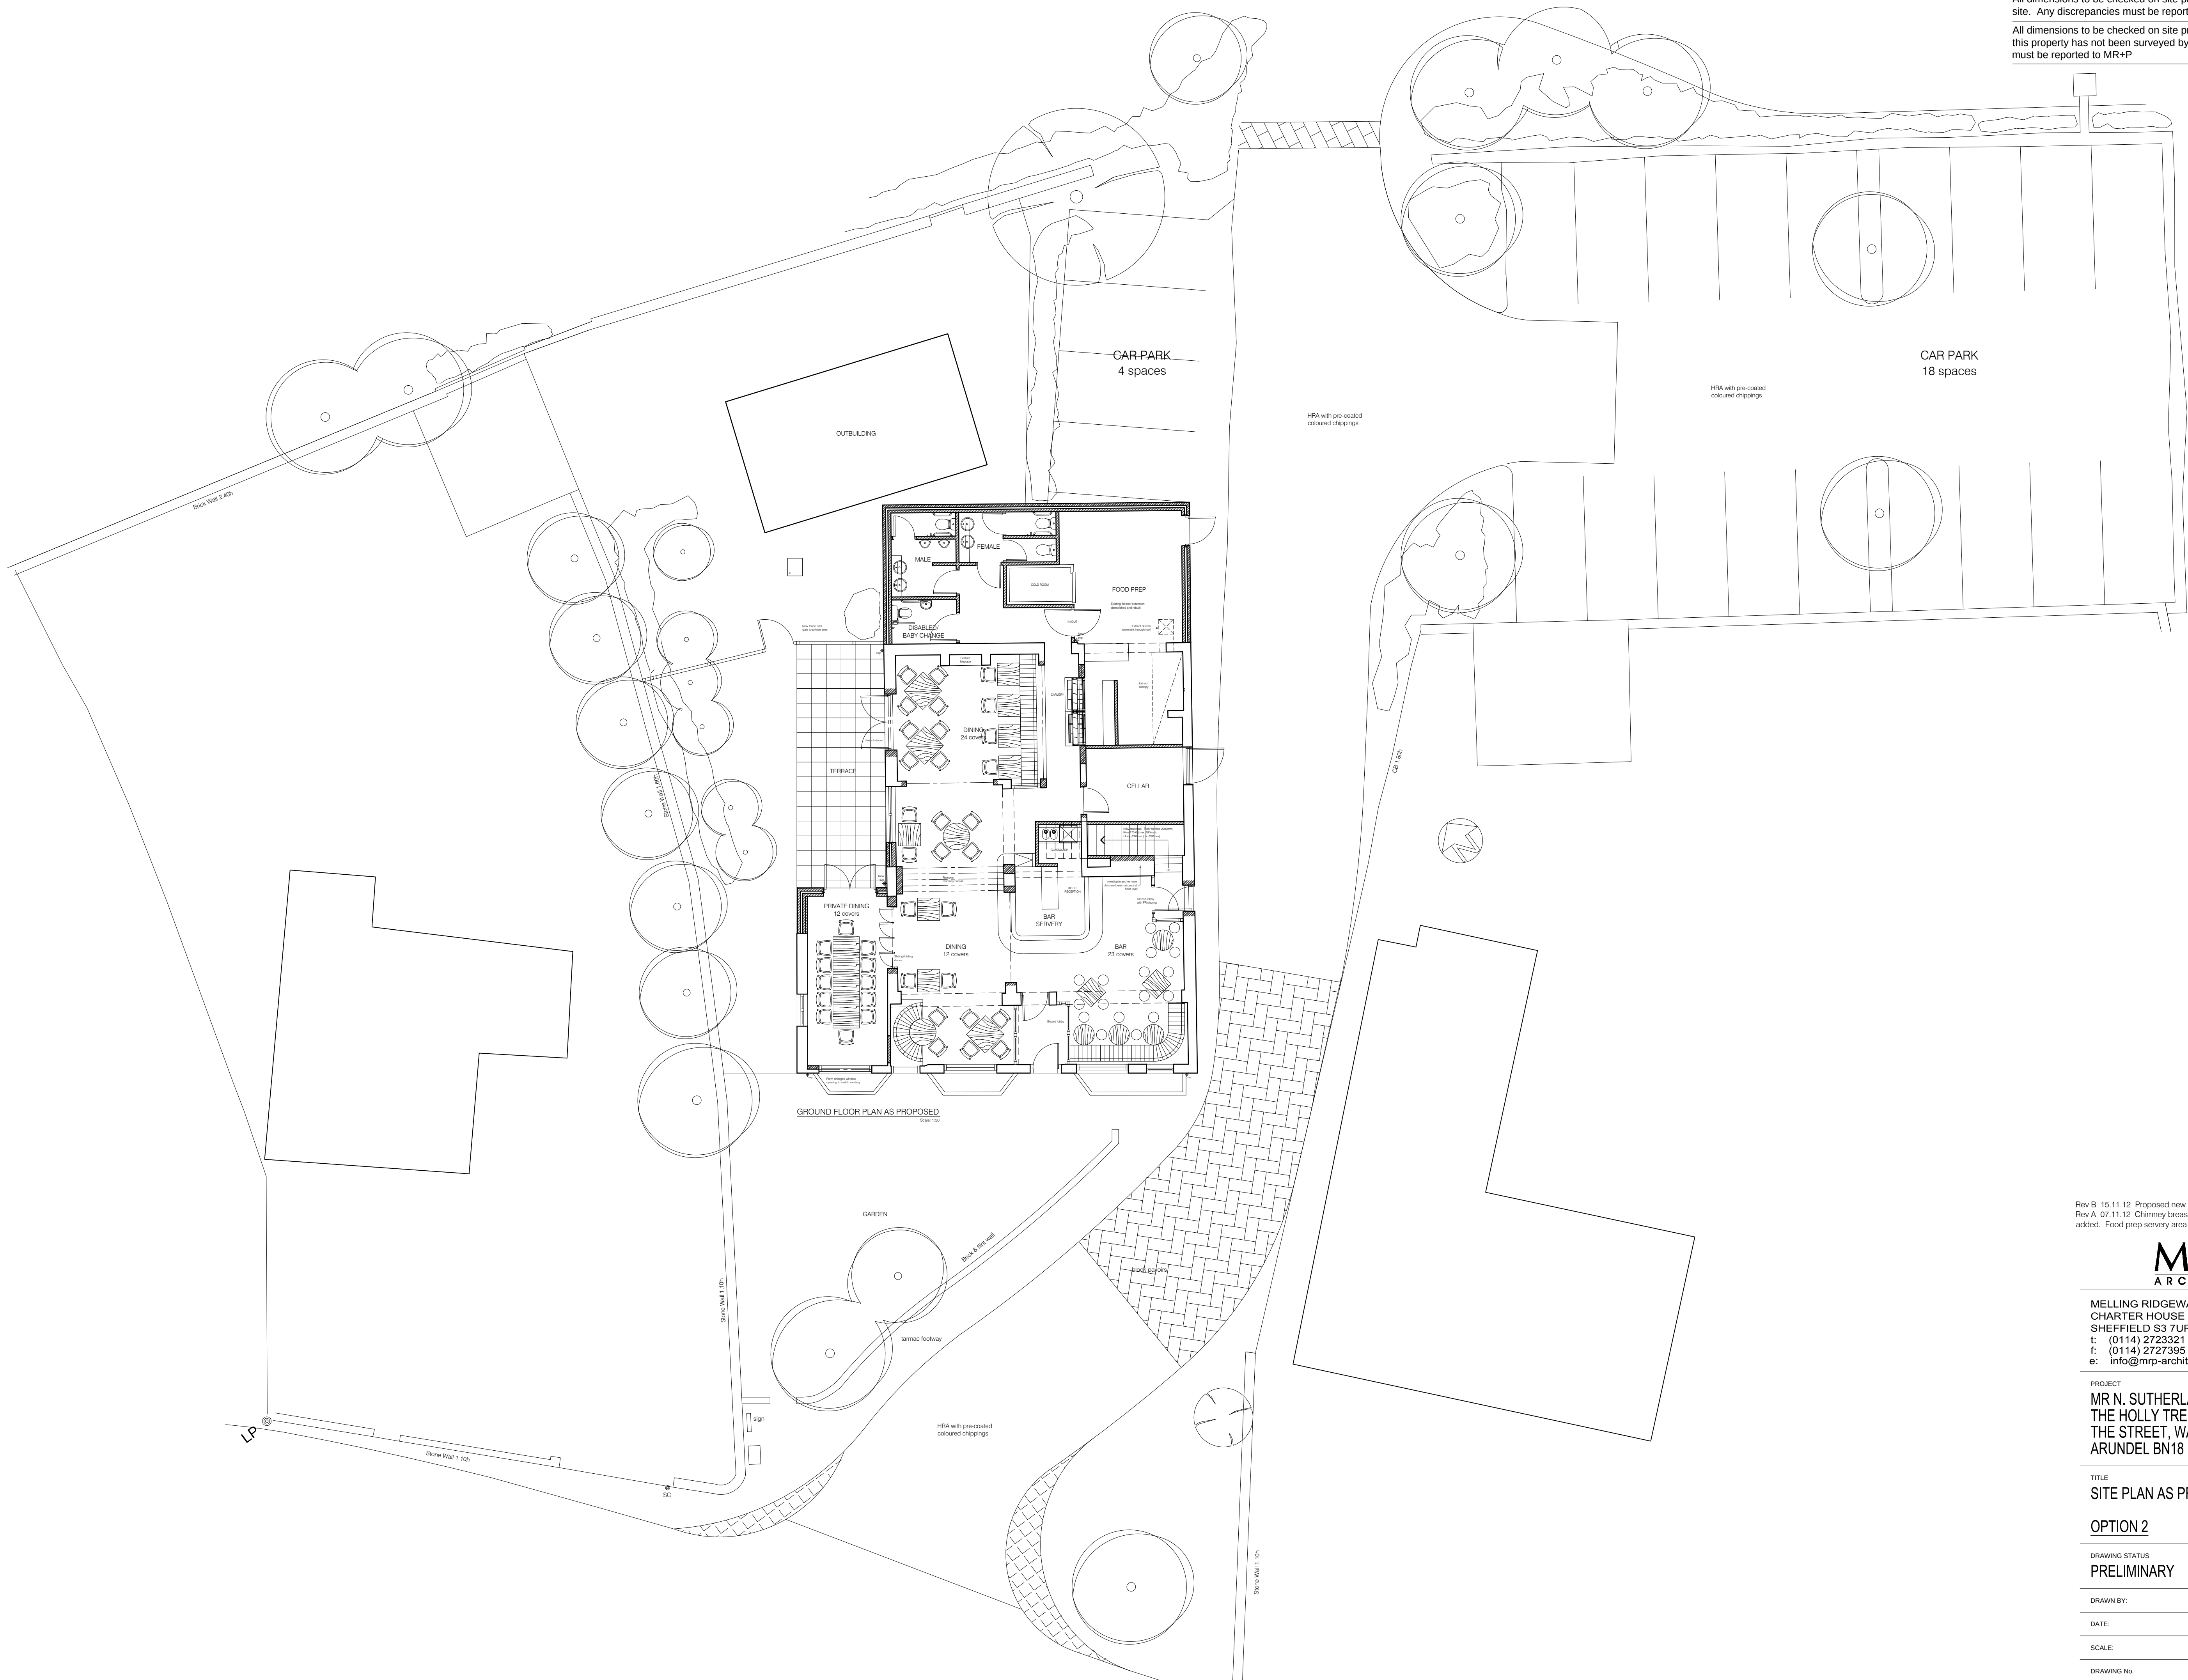

Rev B 15.11.12 Proposed new outbuilding omitted and existing retained.
Rev A 07.11.12 Chimney breast to bar area removed. Fixed seating added. Food prep service area changed. Managers flat added.

MR+P
ARCHITECTS

MELLING RIDGEWAY + PARTNERS LTD
CHARTER HOUSE MOORE STREET
SHEFFIELD S3 7UR
t: (0114) 2723321
f: (0114) 2727395
e: info@mrp-architects.co.uk

PROJECT
MR N. SUTHERLAND
THE HOLLY TREE
THE STREET, WALBERTON
ARUNDEL BN18 0PH

TITLE
SITE PLAN AS PROPOSED
OPTION 2

DRAWING STATUS
PRELIMINARY

DRAWN BY: KJB

DATE: OCTOBER 2012

SCALE: 1:100@A1

DRAWING No. 4992/205A