


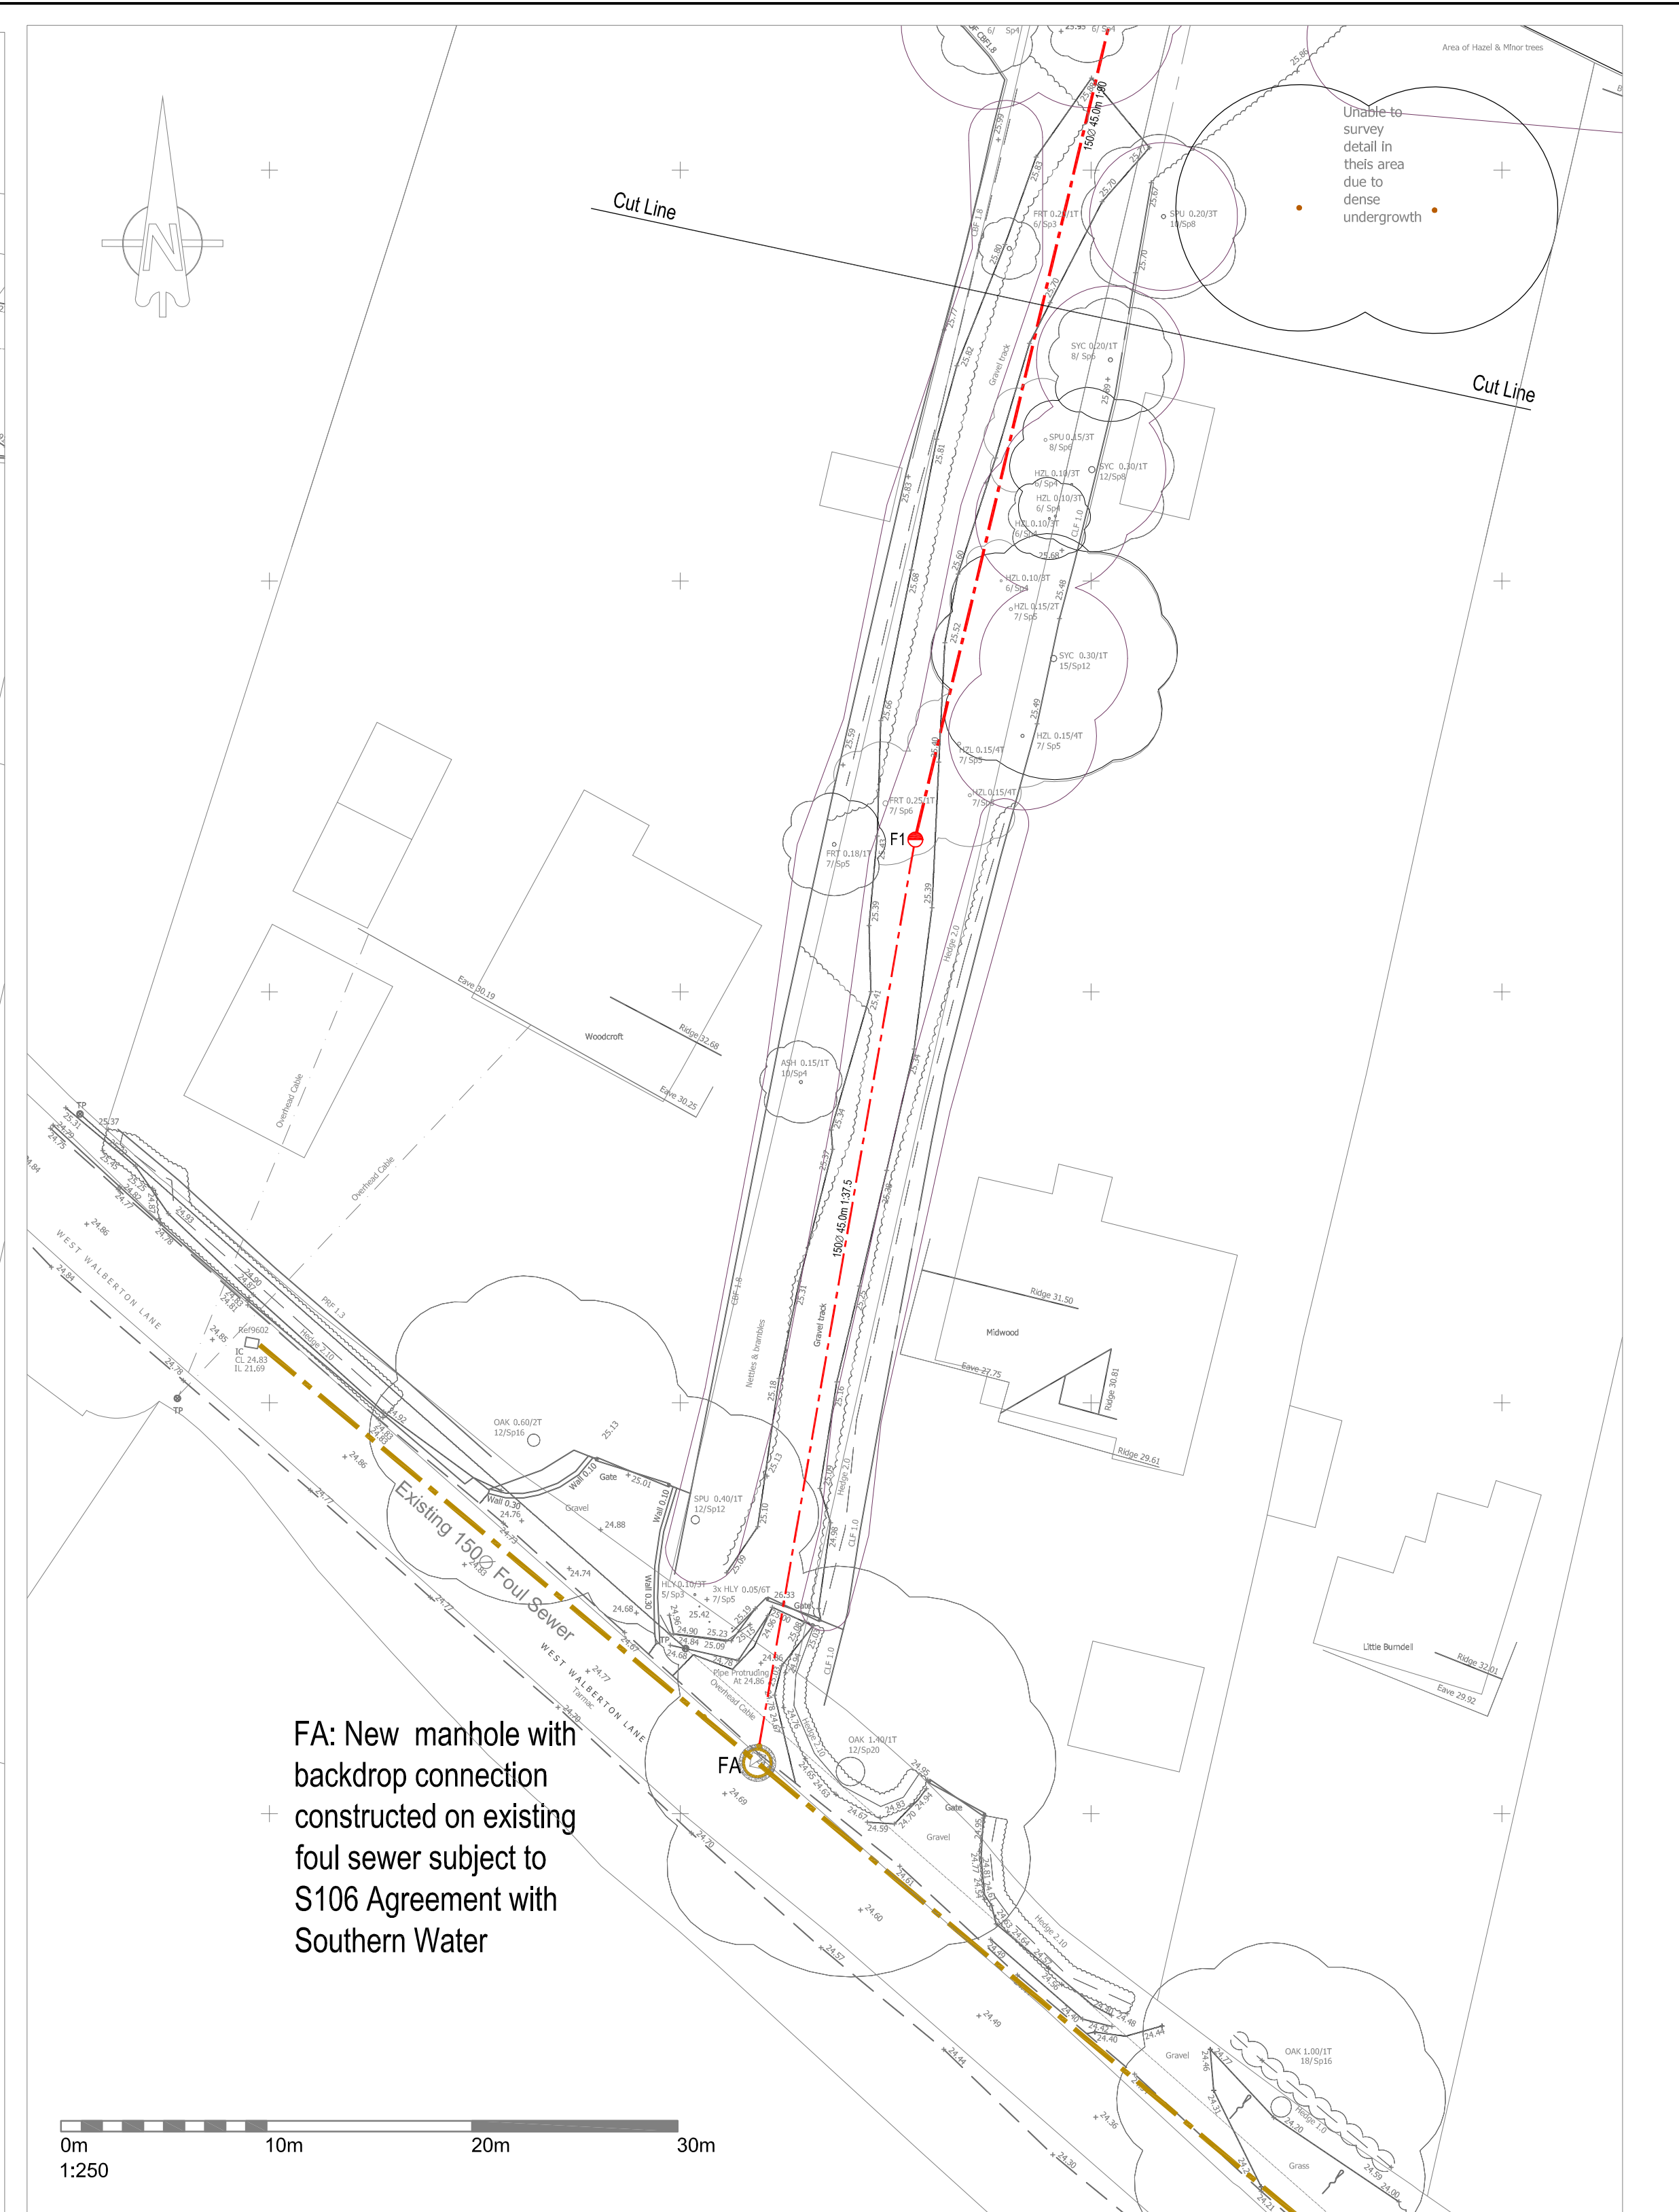

Permissible block-paved access road construction
Road Type 1

Permissible block-paved drive construction
Road Type 2

Flexible Entrance Construction
Road Type 3

S278 Surfacing Works

Sub surface 'baffles' under carparkway surfacing

Fence

Direction of on-slip

Tree Root Protection Zone

Infiltration rates have been measured on site in accordance with BRE365.

Infiltration rates have been measured on site in accordance with BRE365.

Drawing Title				
Engineering Details Drainage Layout				
Drawn KN	Checked	Scales 1:250	Paper Size A0	Date (09.20)
Job No. KNC1822		Drawing No. 502-01	Revision C	