




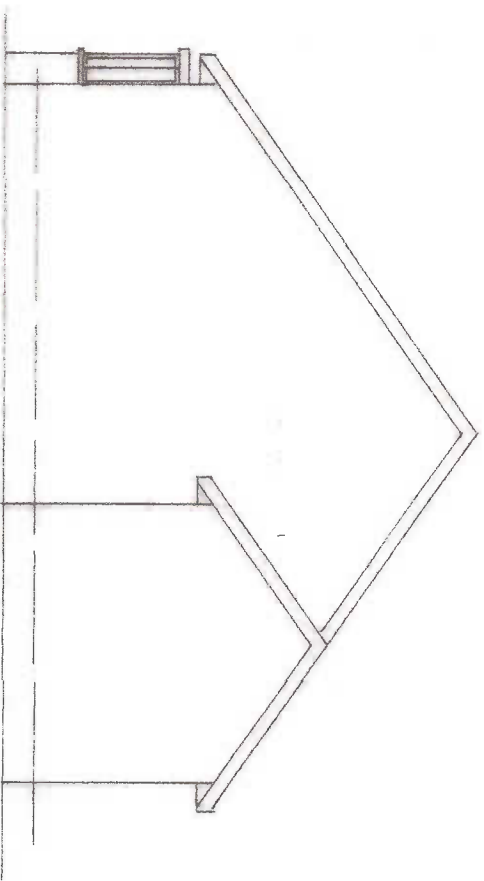

EXISTING SIDE

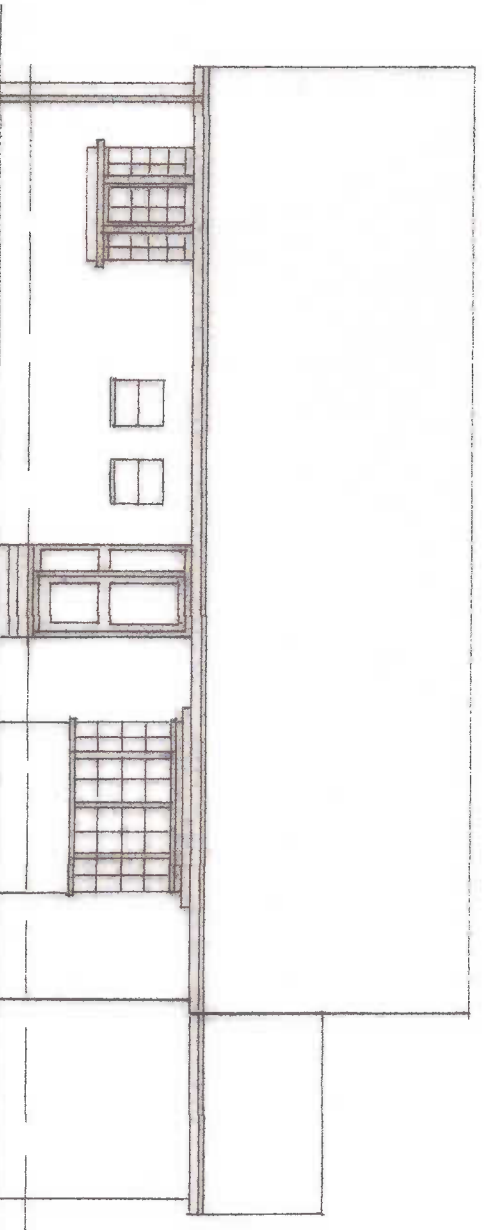

EXISTING FRONT

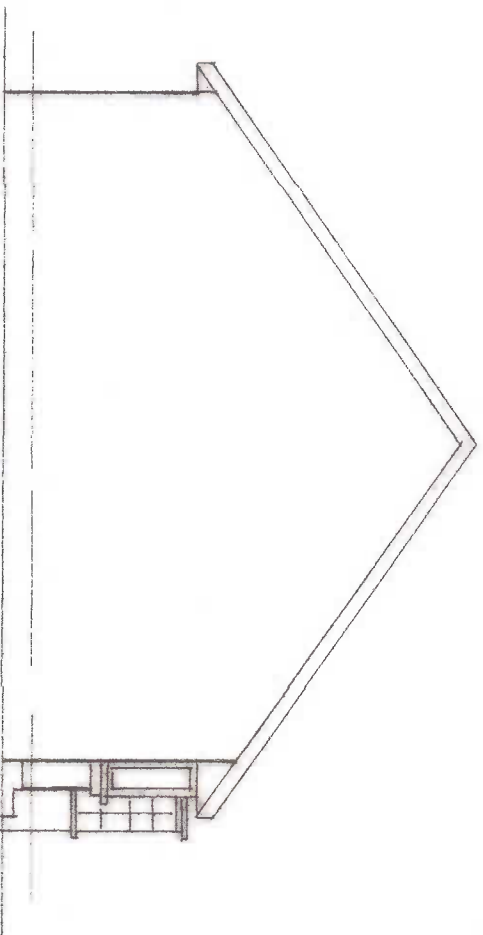

EXISTING SIDE




2 PARSONS WALK WALBERTON BN18 0PA

FRONT PORCH AND ENCLOSURE FOR WOOD BURNER


DRAWING No MK/1819/900/1

EXISTING ELEVATIONS


DATE JULY 2018 SCALE 1:100

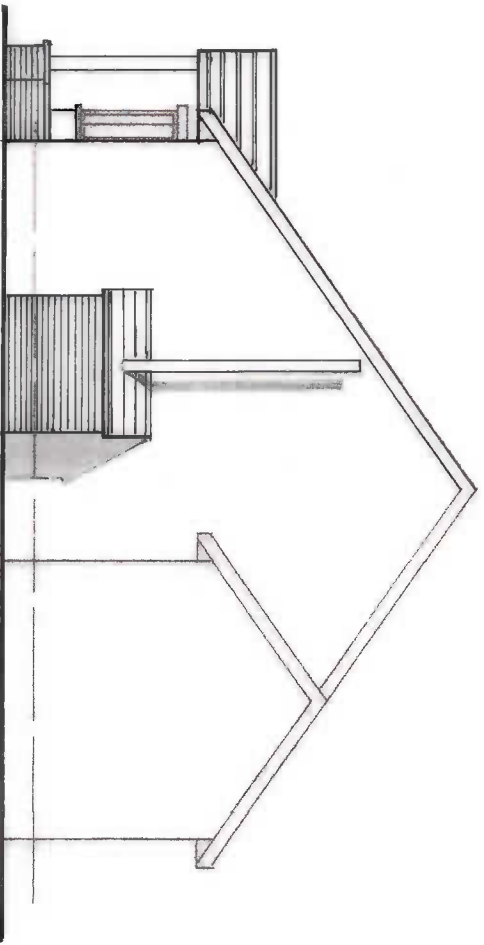

PROPOSED SIDE

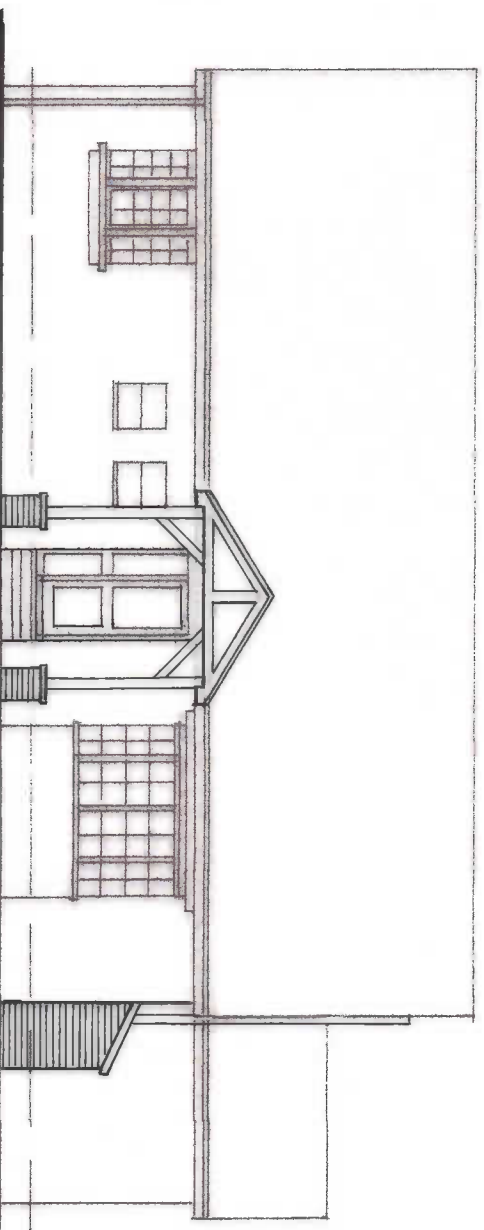

PROPOSED FRONT

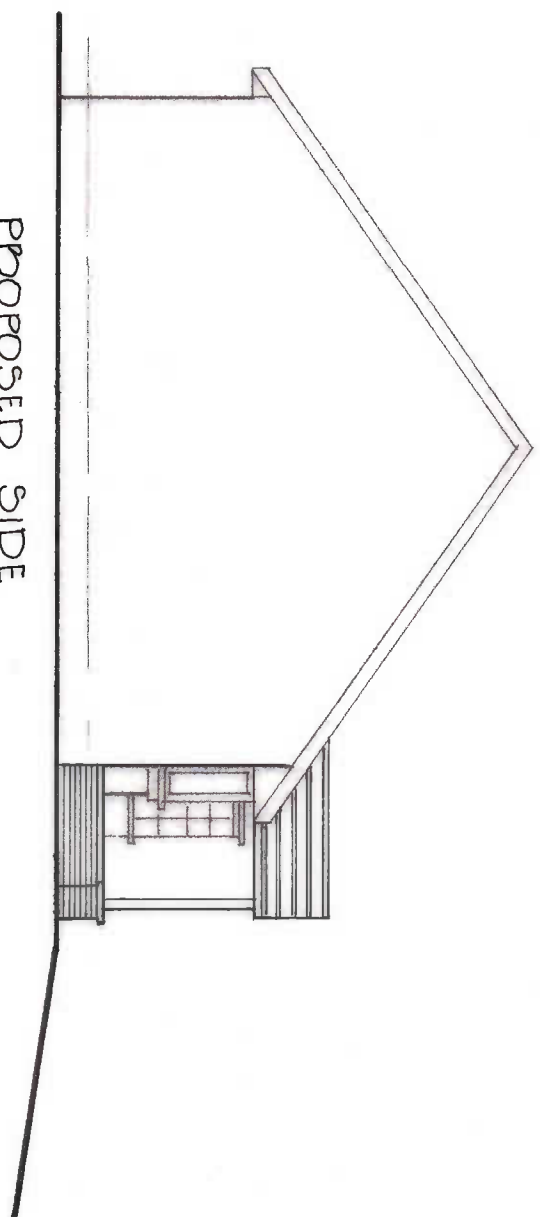

PROPOSED SIDE




2 PARSONS WALK WALBERTON BN18 0PA

FRONT PORCH AND ENCLOSURE FOR WOOD BURNER

DRAWING No MK/1819/900/2

PROPOSED ELEVATIONS

DATE JULY 2018 SCALE 1:100

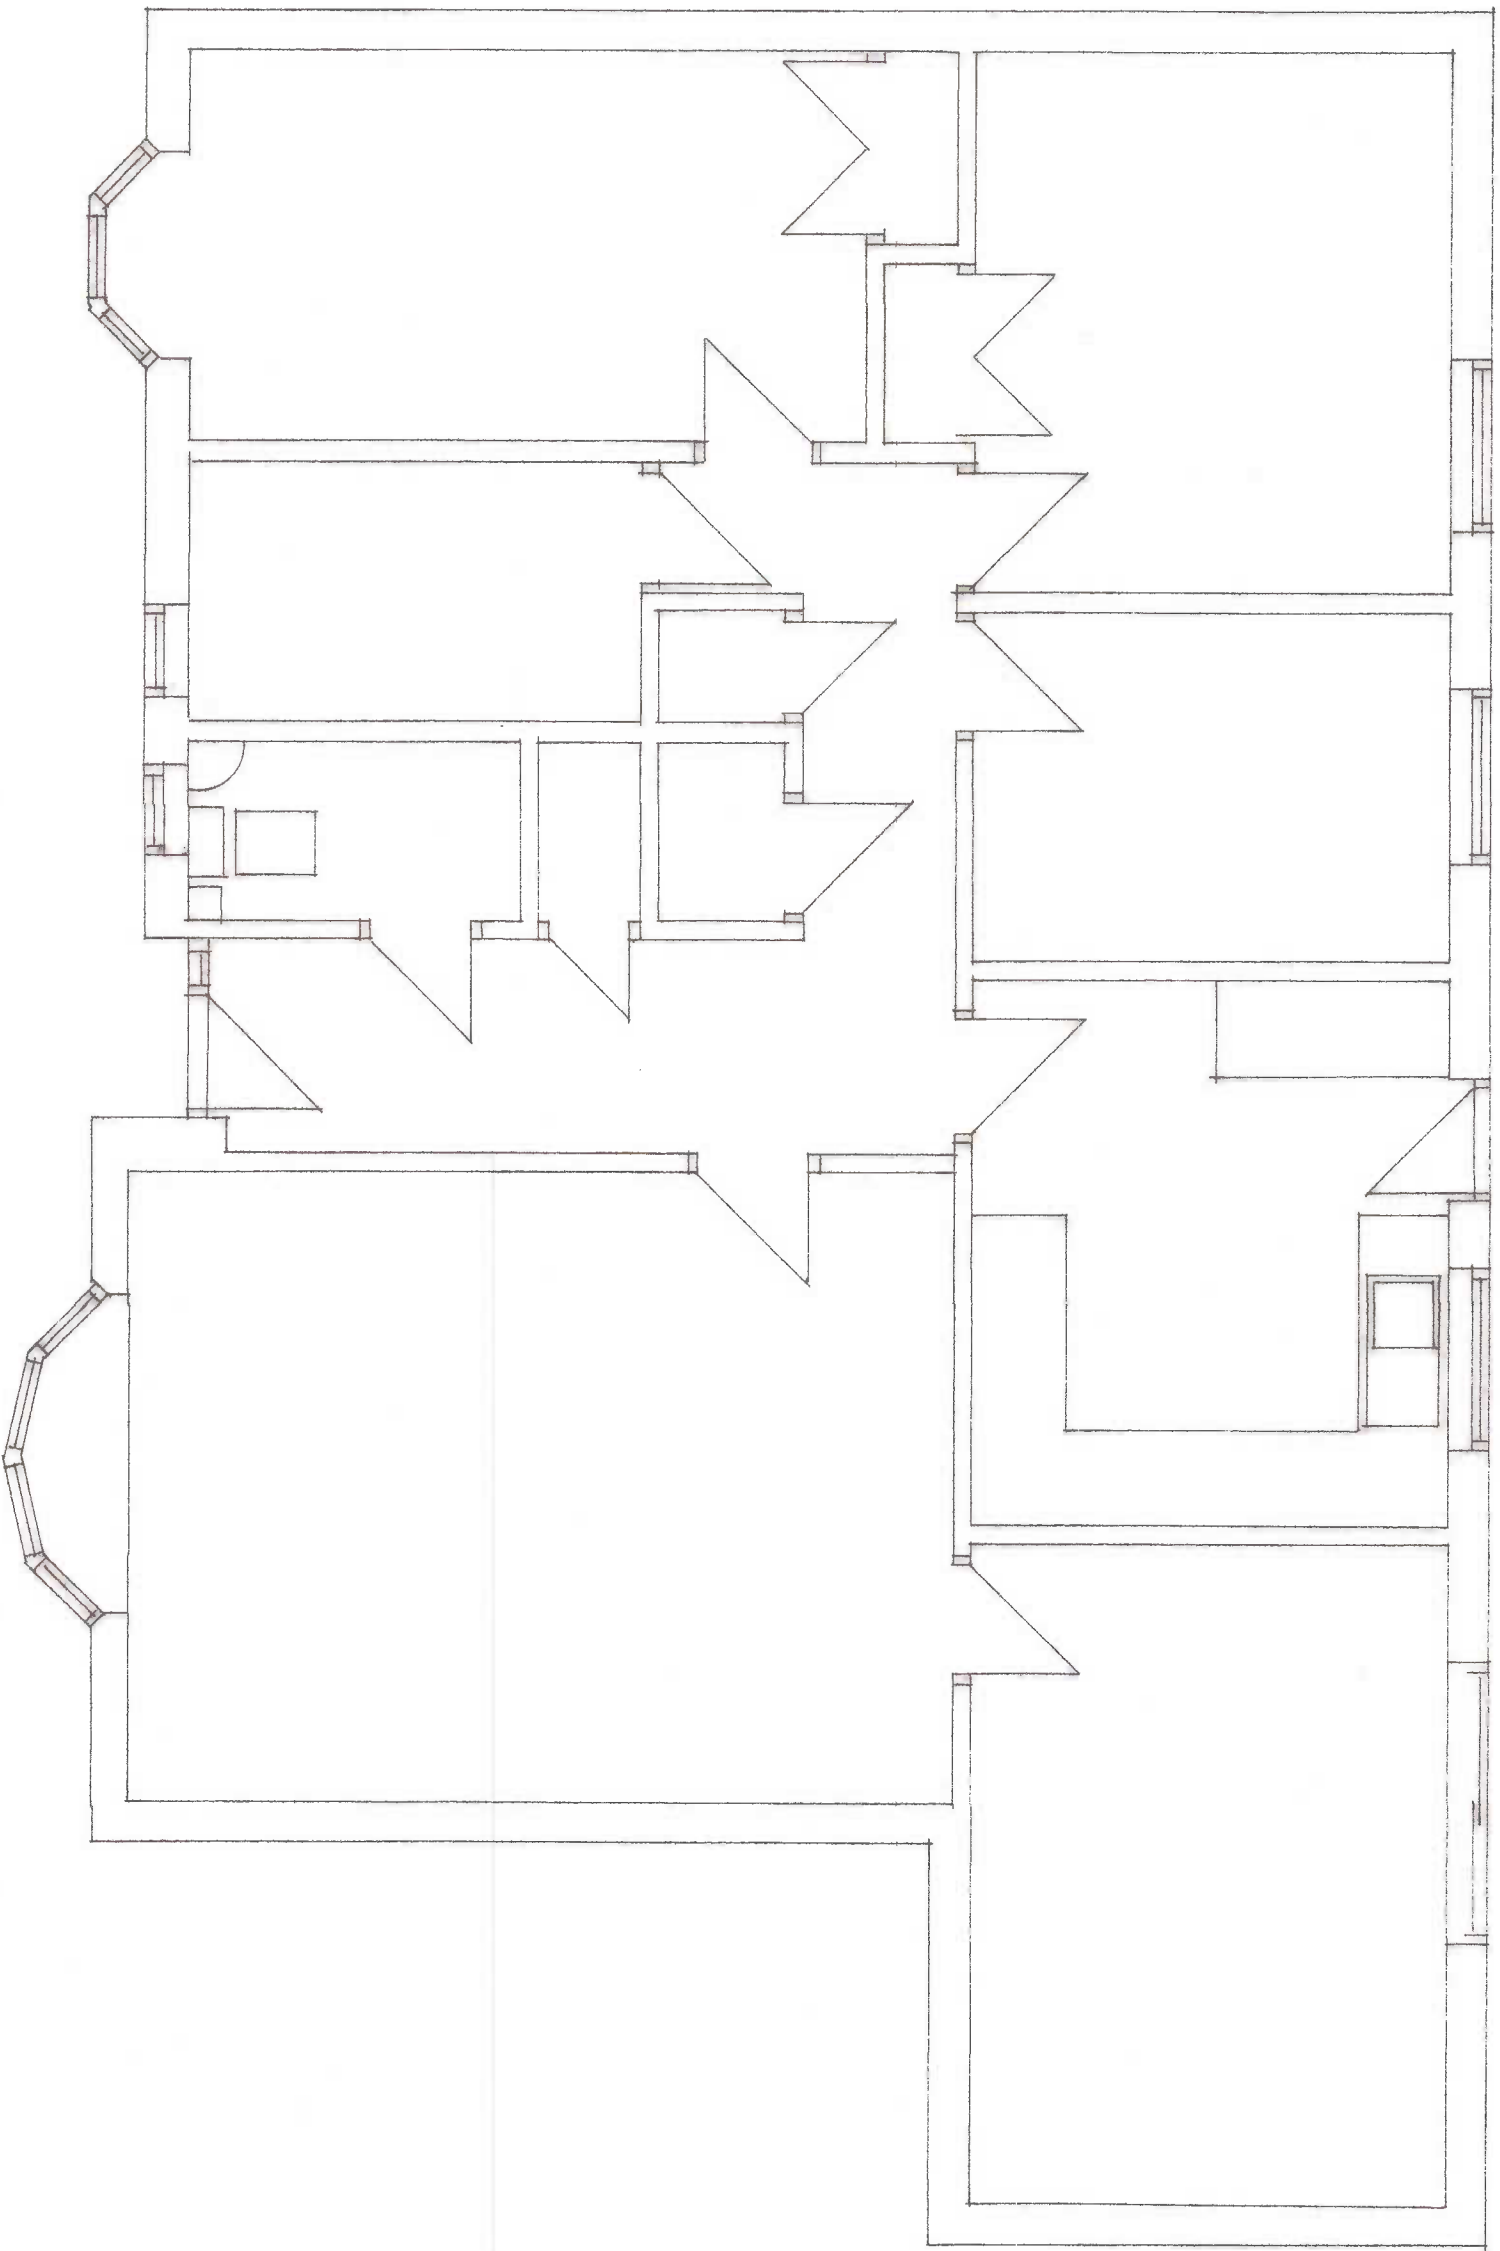

2 PARSONS WALK WALBERTON BN18 0PA


FRONT PORCH AND ENCLOSURE FOR WOOD BURNER

DRAWING No MK/1819/900/3

EXISTING FLOOR PLAN

DATE JULY 2018 SCALE 1:50



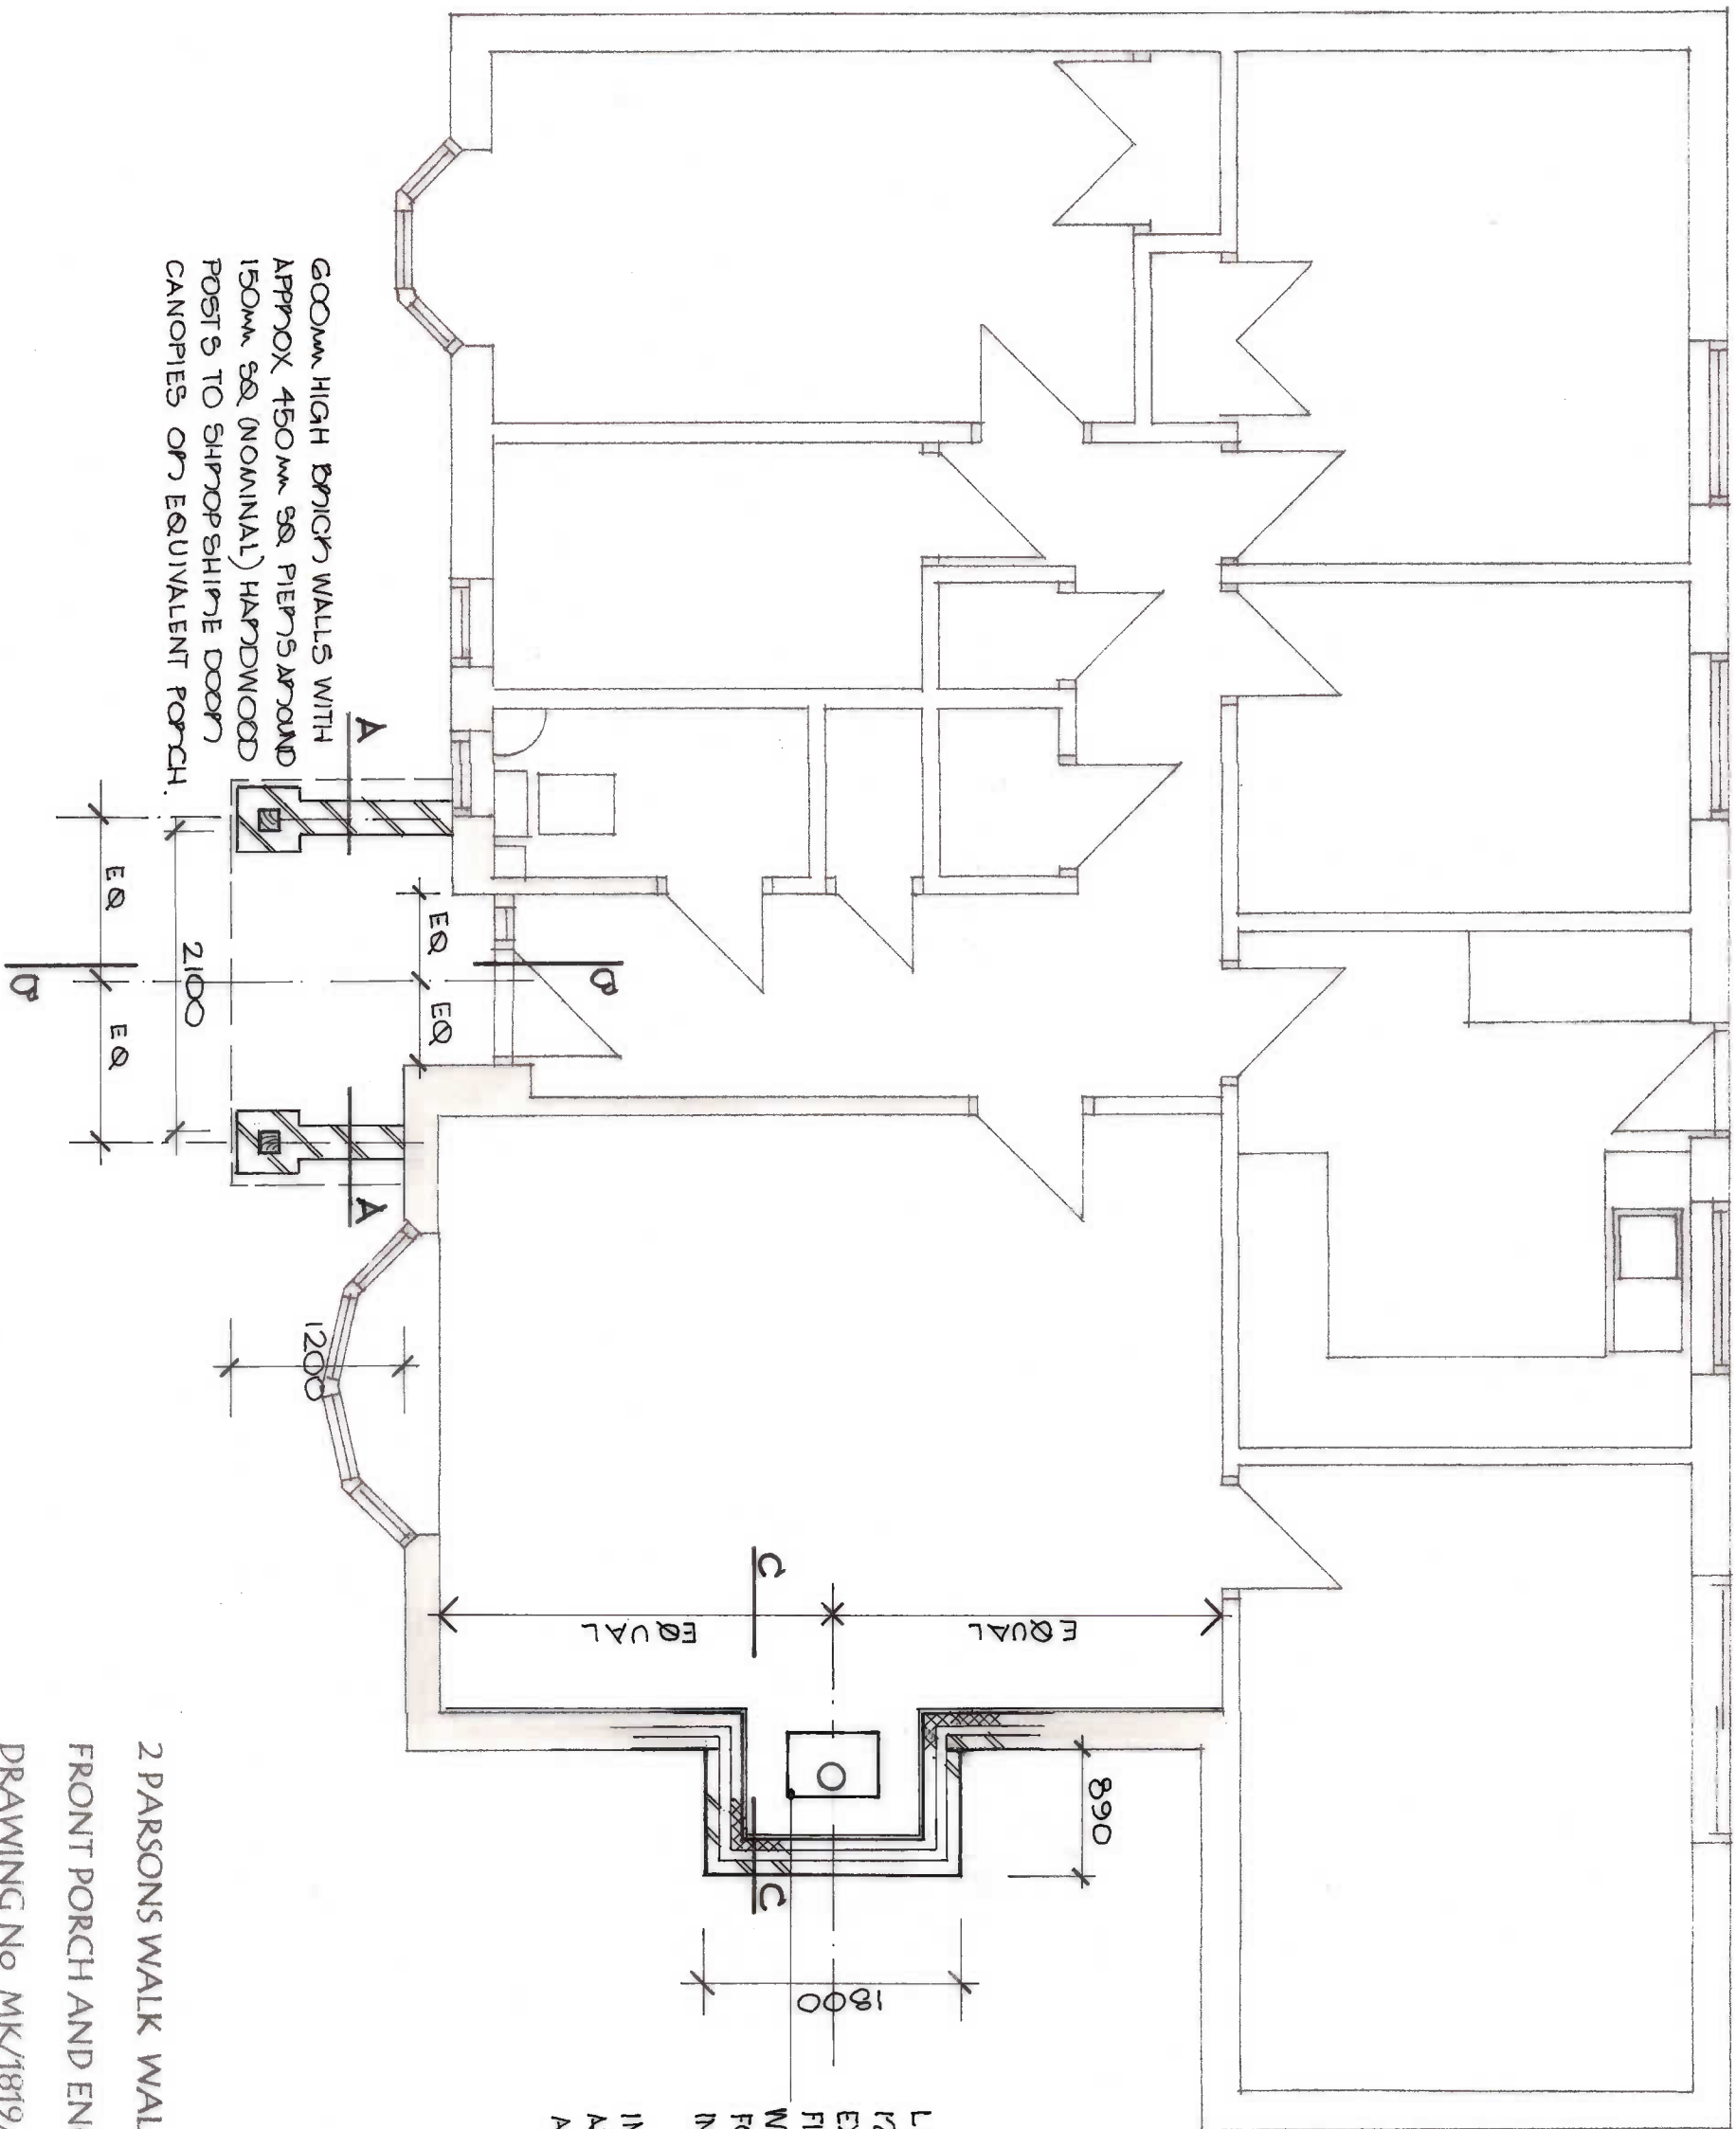

LINGSTRE BRANSTON OR SIMILAR
12.5kW LOG BURNER.
EXACT POSITION DETERMINED BY
FIXTURE OF THE FLUE TO THE
WALL EXTERNALLY.
FOLLOW MANUFACTURERS
INSTRUCTIONS.

INSTALL STAINLESS STEEL PROFILES
AT JUNCTION OF EXISTING
AND NEW BRICKWORKY.

600mm HIGH BRICK WALLS WITH
APPROX 450mm SQ PIERS AROUND
150mm SQ (NOMINAL) HARDWOOD
POSTS TO SUPPORT SHIPSHIRE DOOR
CANOPIES OR EQUIVALENT PORCH.



2 PARSONS WALK WALBERTON BN18 0PA


FRONT PORCH AND ENCLOSURE FOR WOOD BURNER

DRAWING No MK/1819/900/4

PROPOSED FLOOR PLAN

DATE JULY 2018 SCALE 1:50



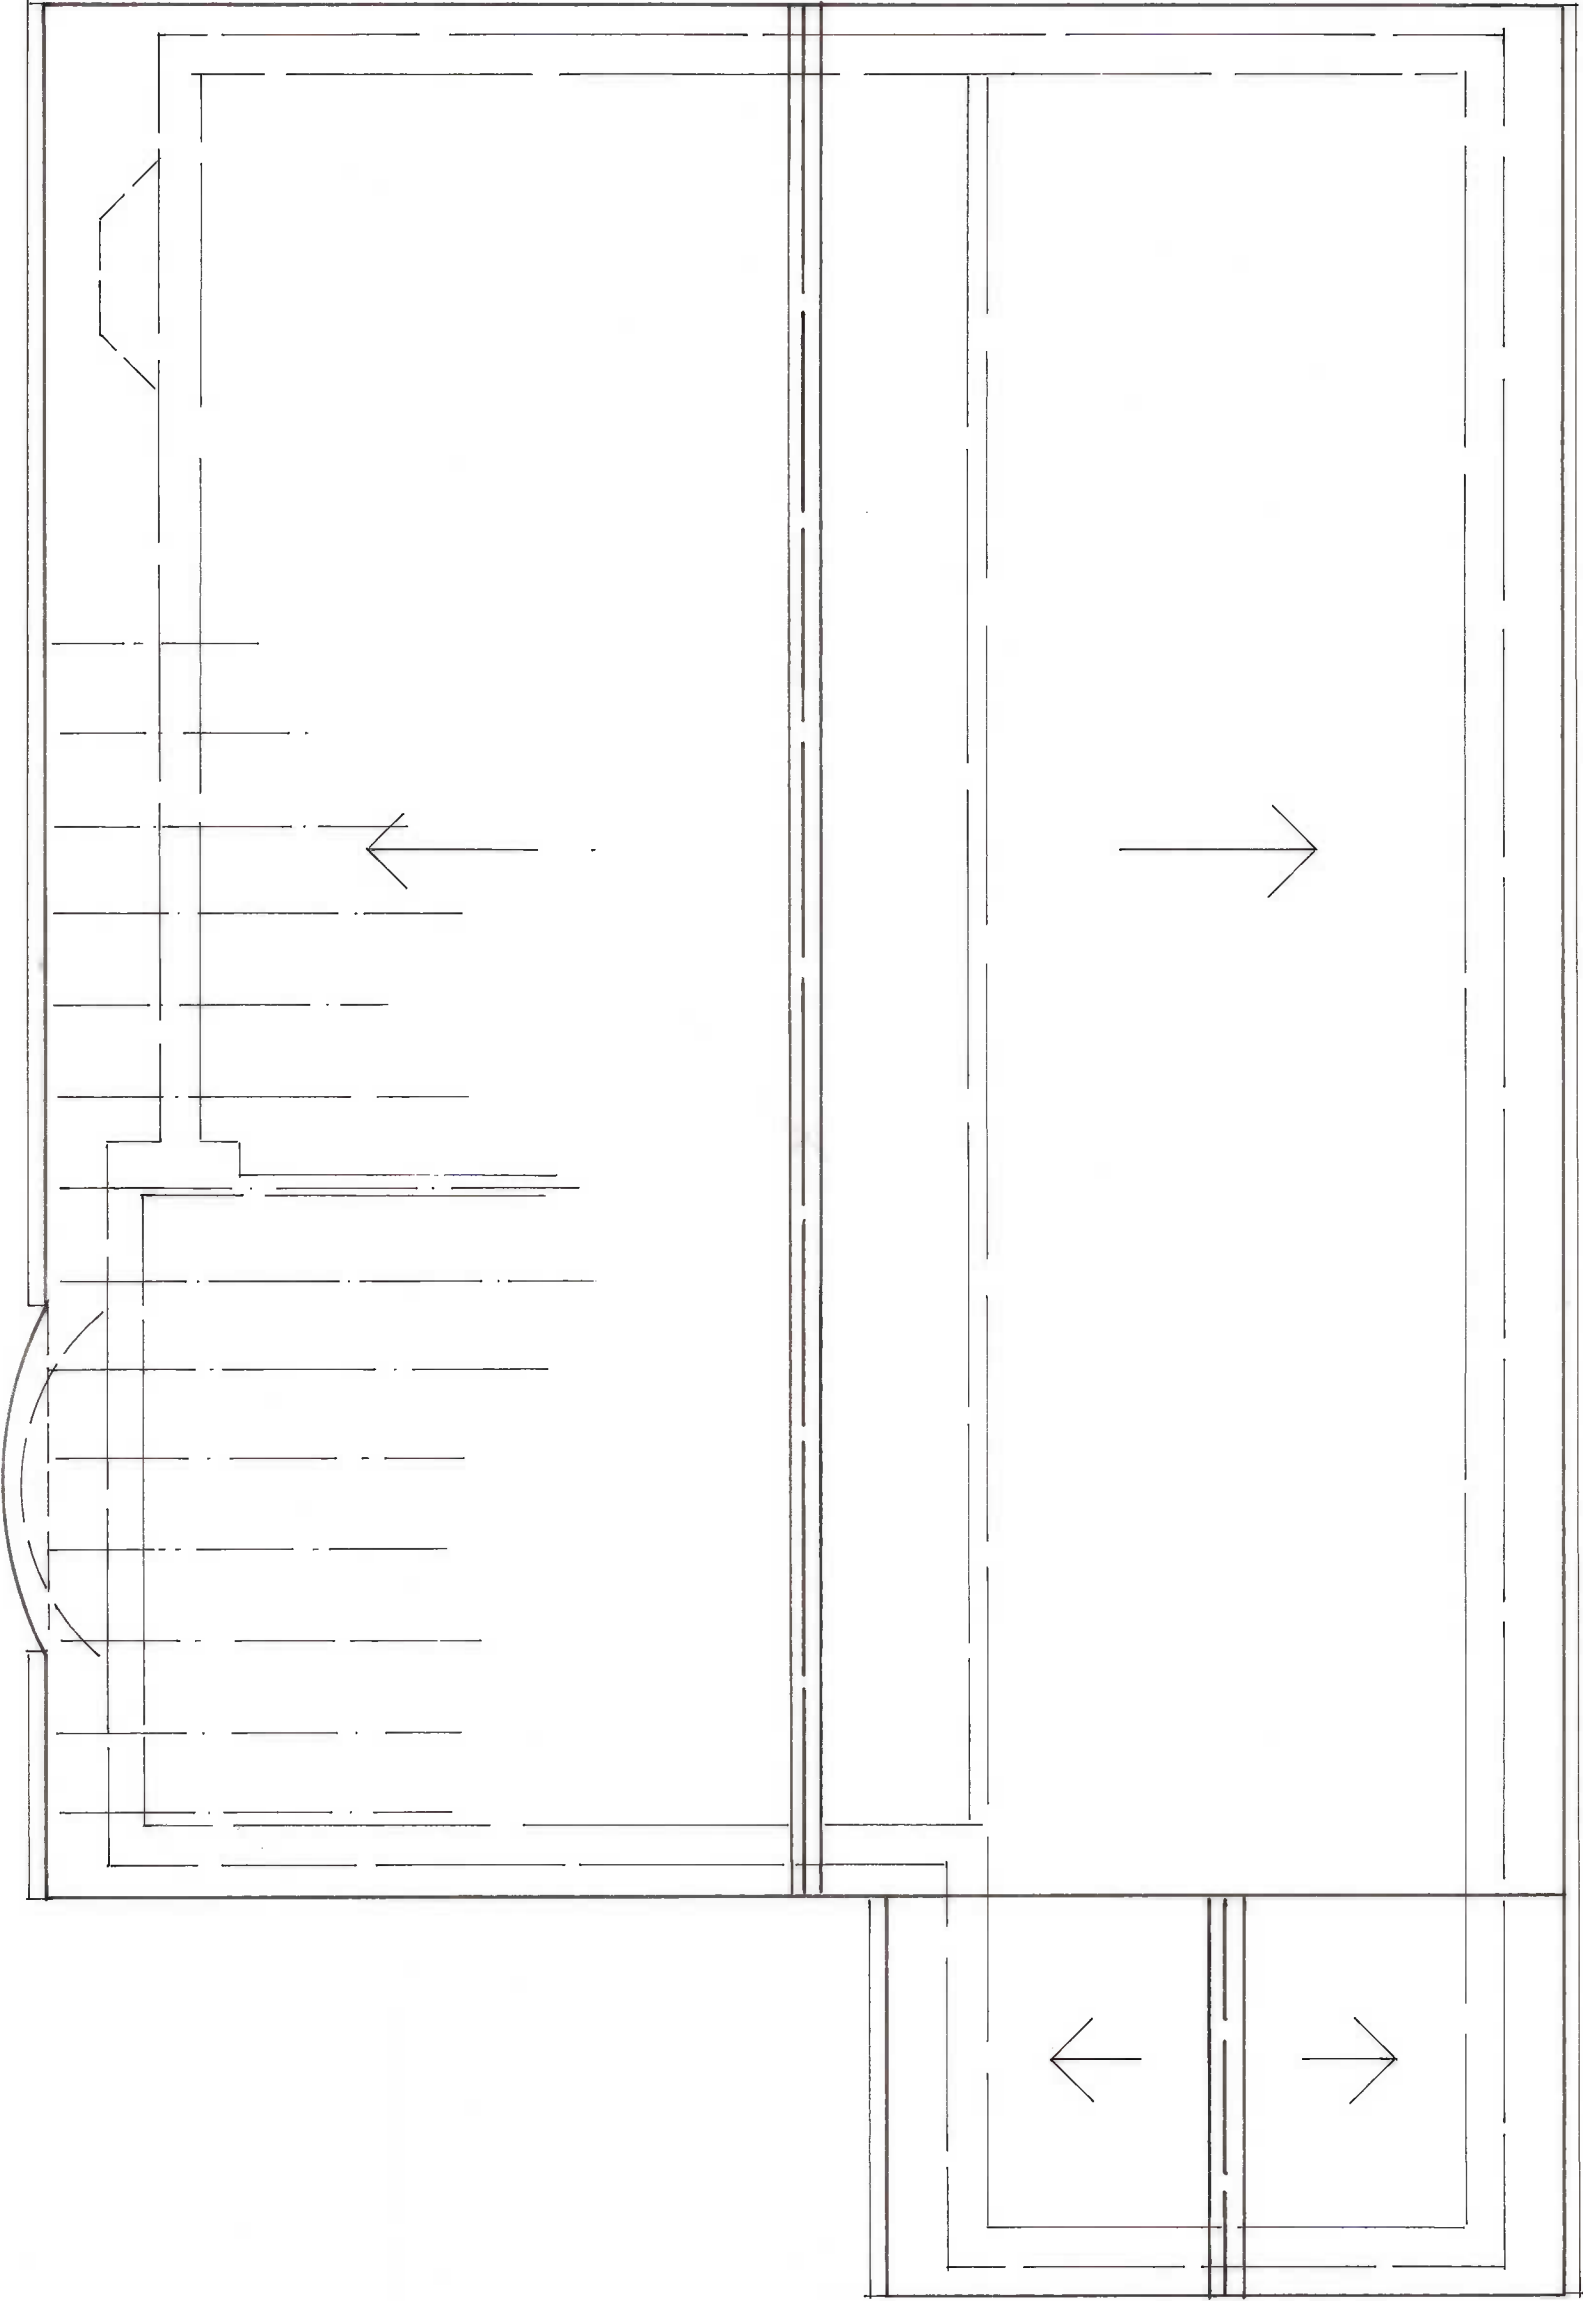

2 PARSONS WALK WALBERTON BN18 0PA


FRONT PORCH AND ENCLOSURE FOR WOOD BURNER

DRAWING NO MK/1819/900/5



EXISTING ROOF PLAN

DATE JULY 2018 SCALE 1:50




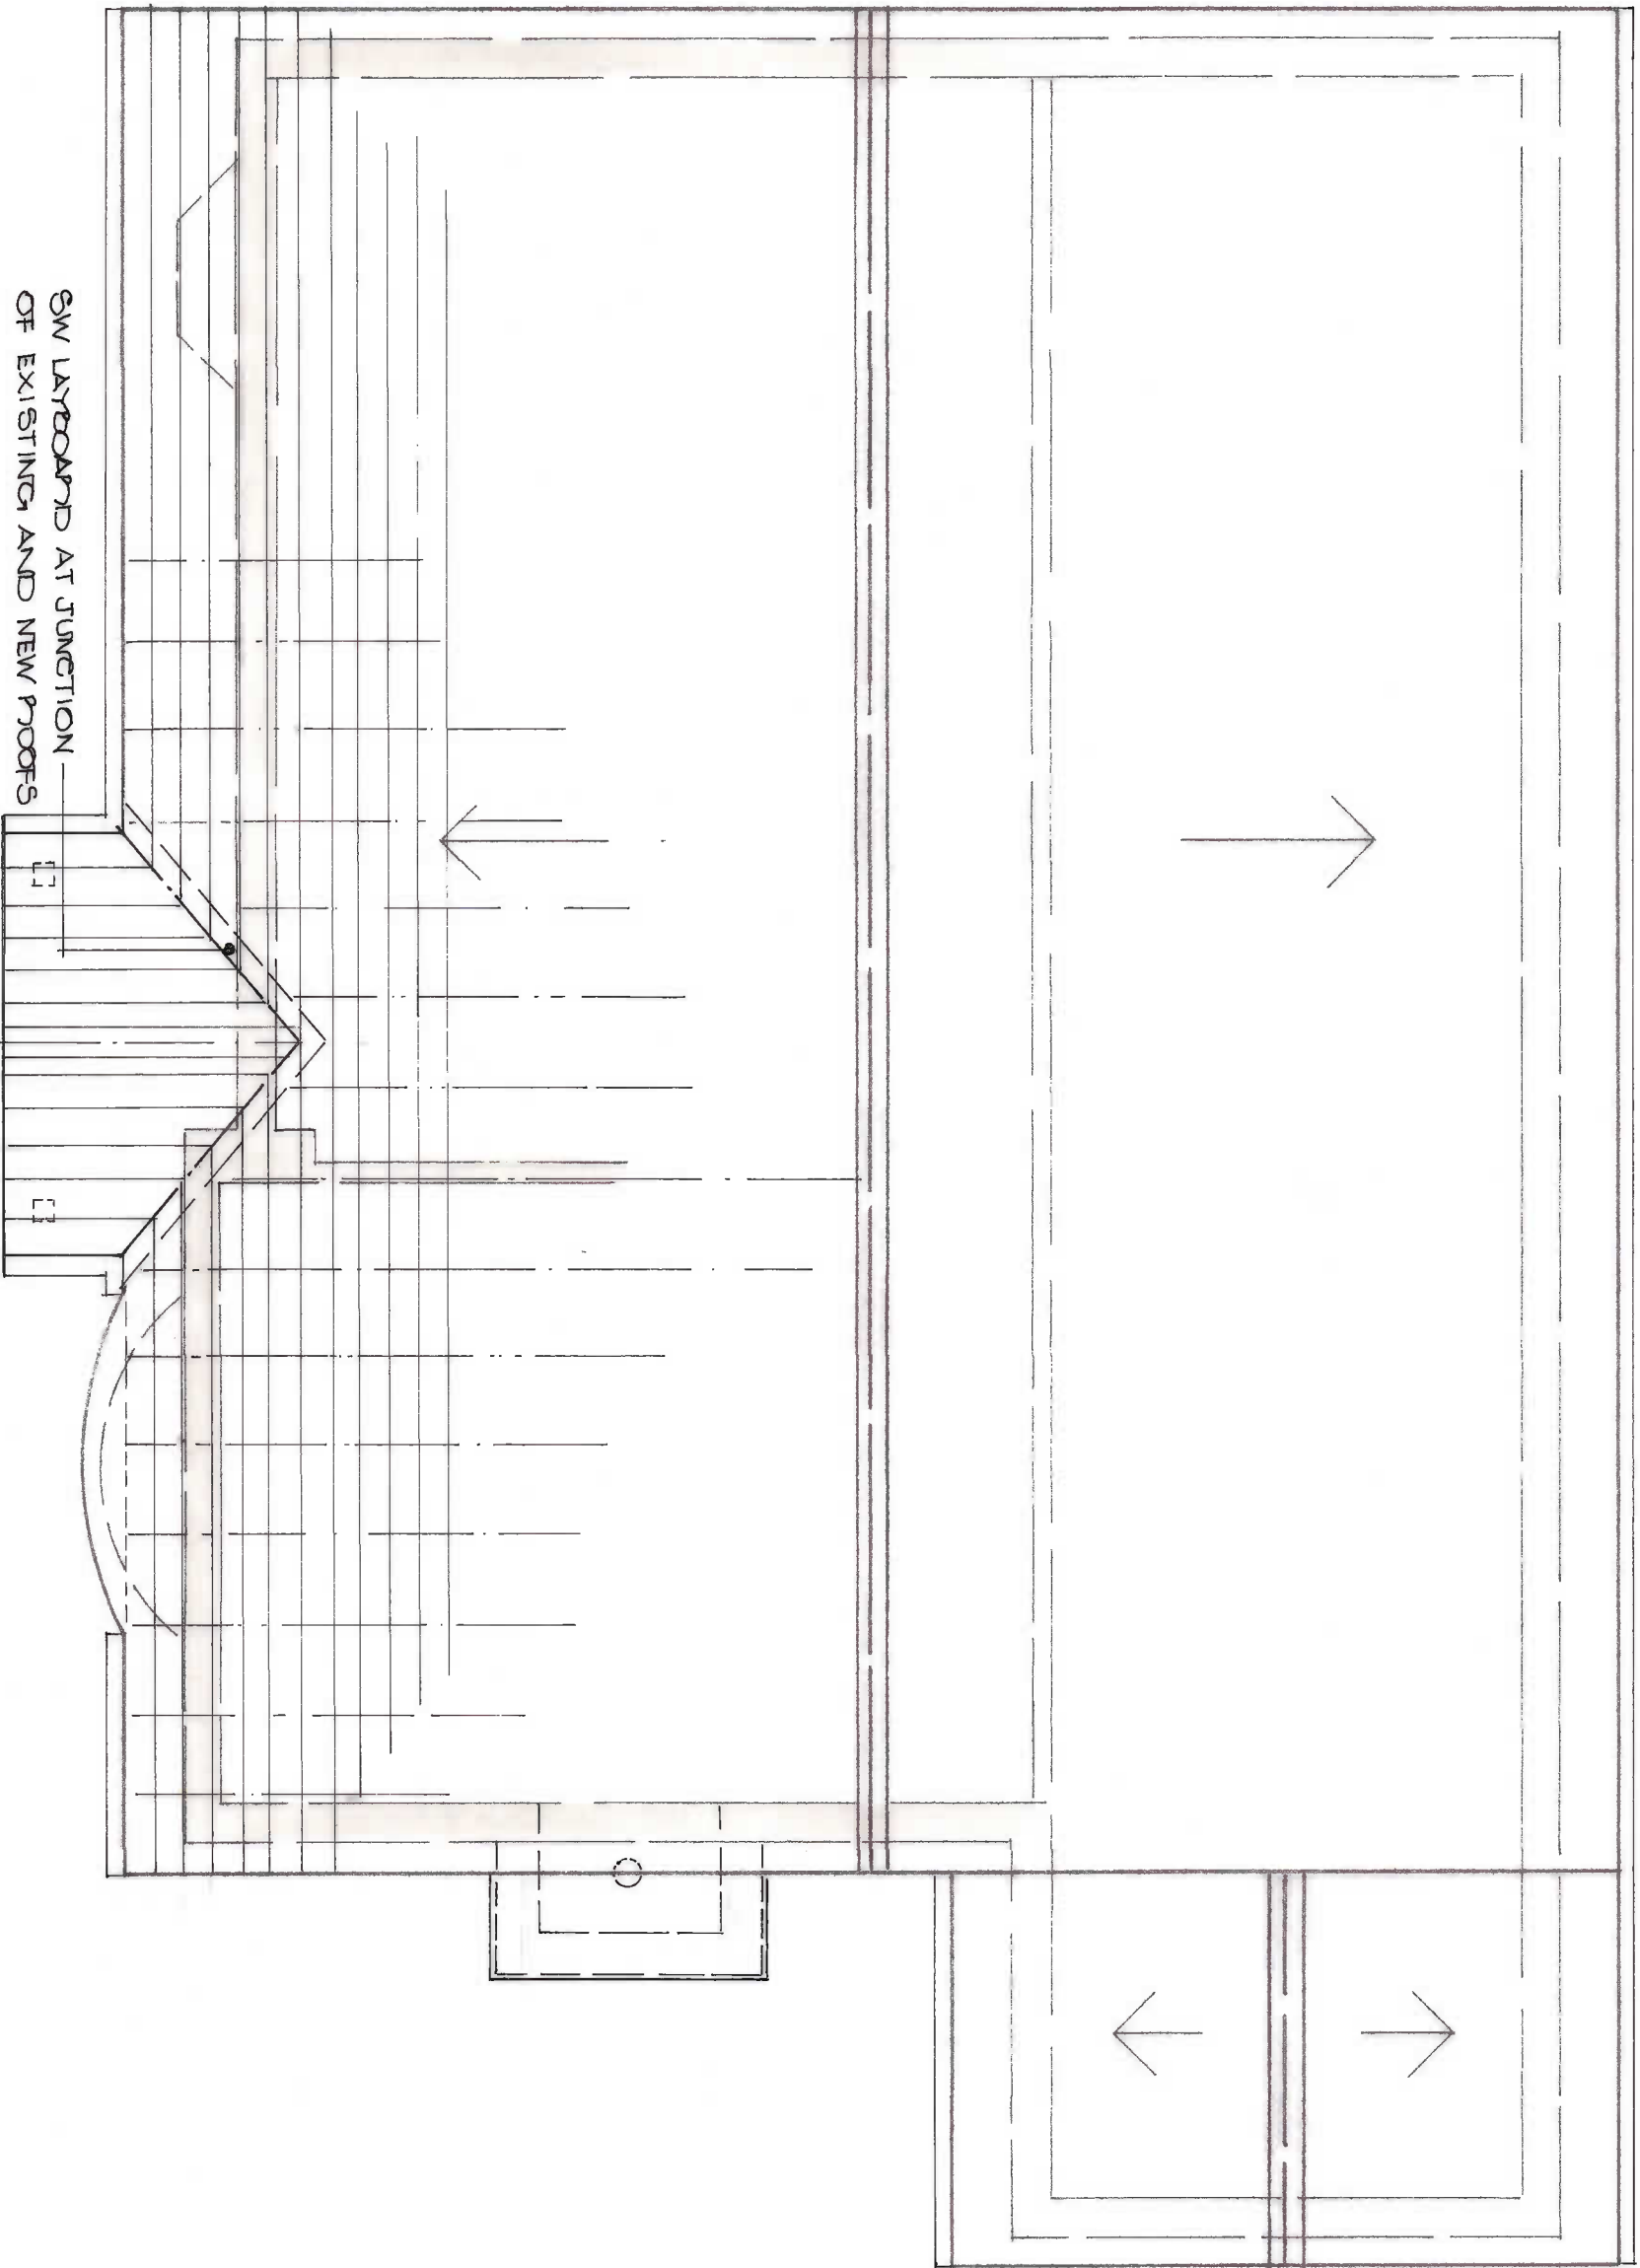

2 PARSONS WALK WALBERTON BN18 OPA
FRONT PORCH AND ENCLOSURE FOR WOOD BURNER
DRAWING No MK/1819/900/6
DATE JULY 2018 SCALE 1:50

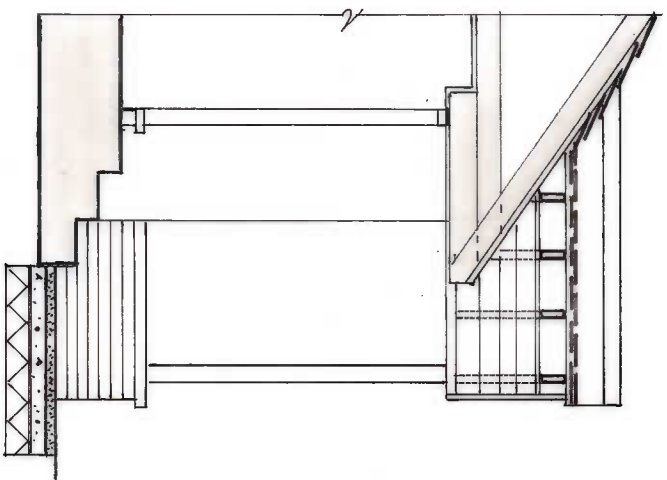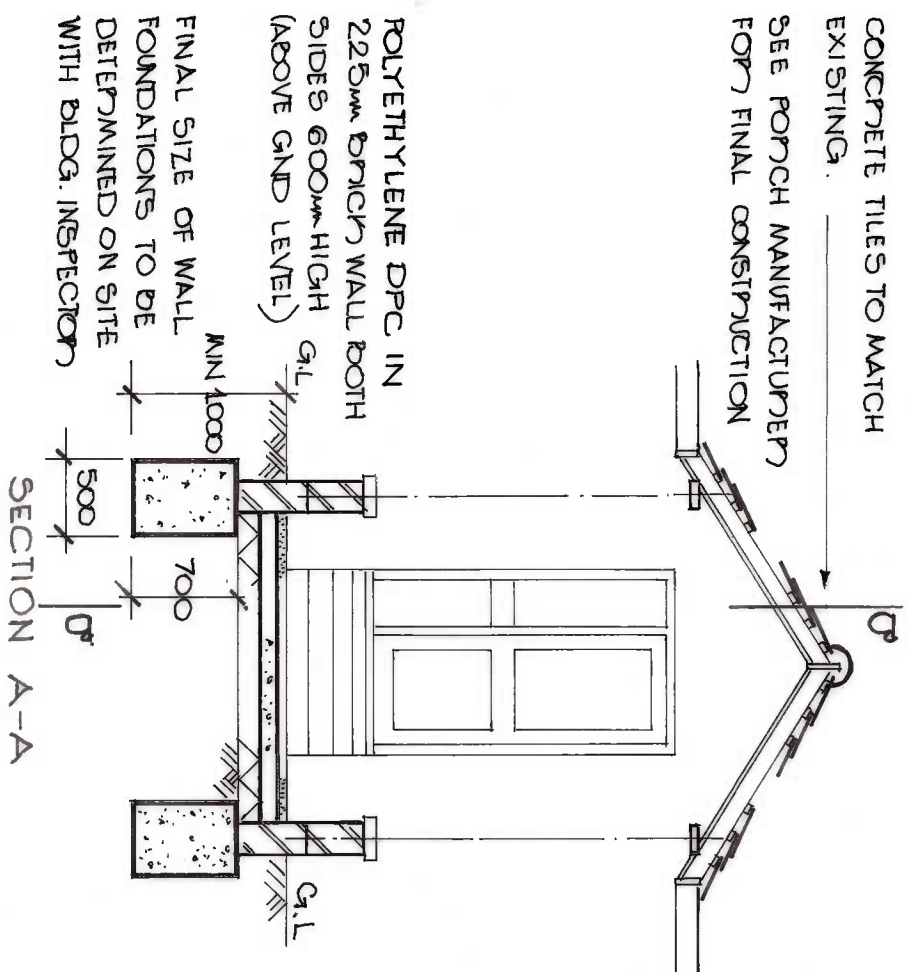

SECTION B-B

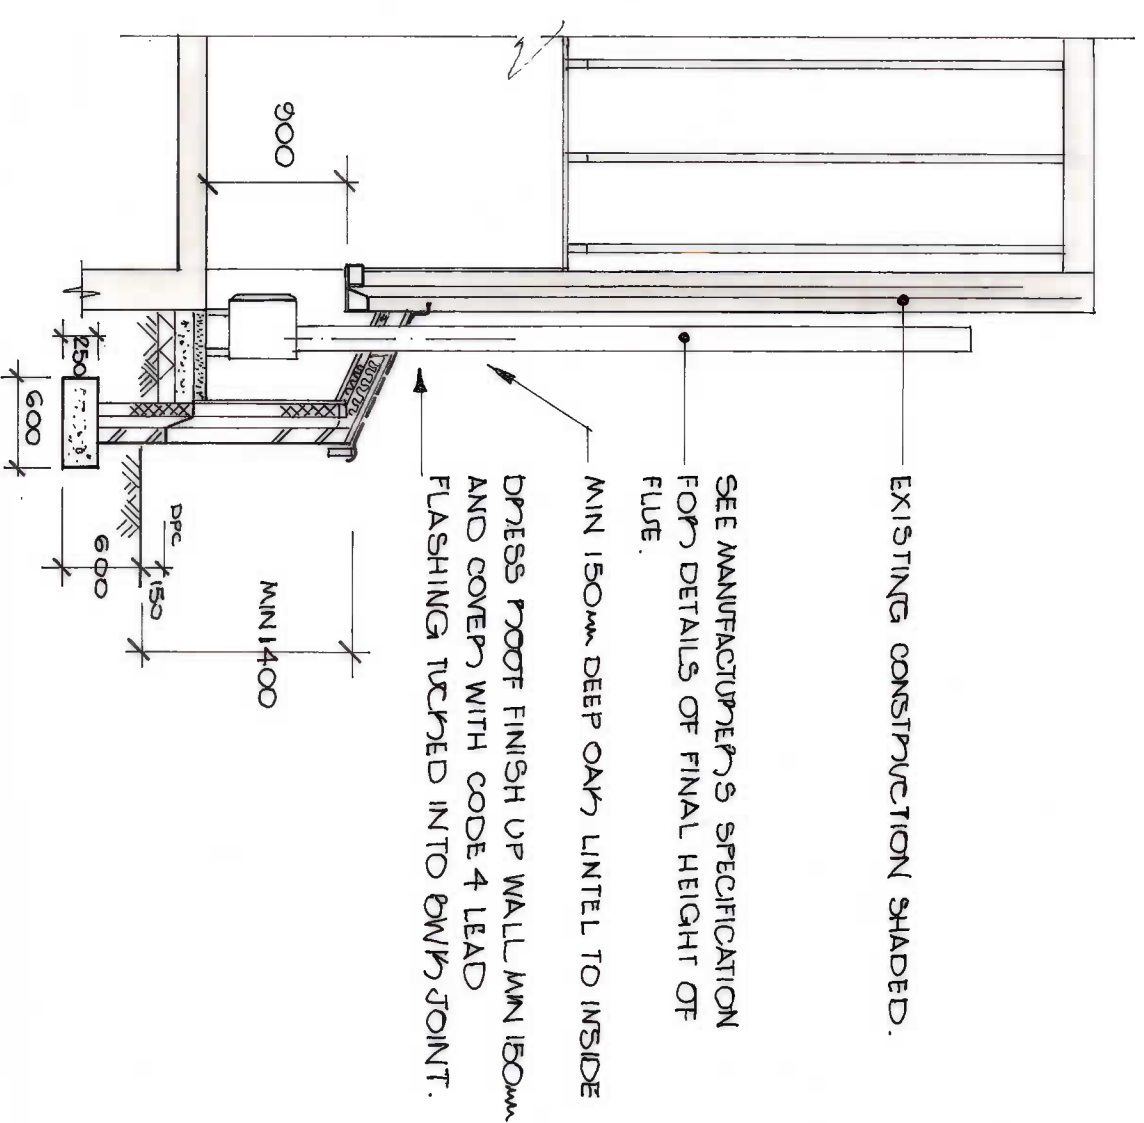

FLOOR FINISH (PAVINGS OR EQUIV)
ON MIN 100mm CONCRETE SLAB
ON MIN 100mm HARDDORE WITH
SAND BLINDING.

2 PARSONS WALK WALBERTON BN18 0PA

FRONT PORCH AND ENCLOSURE FOR WOOD BURNER

DRAWING NO MK/1819/900/7

SECTIONS A-A, B-B and C-C

DATE JULY 2018 SCALE 1:50

