


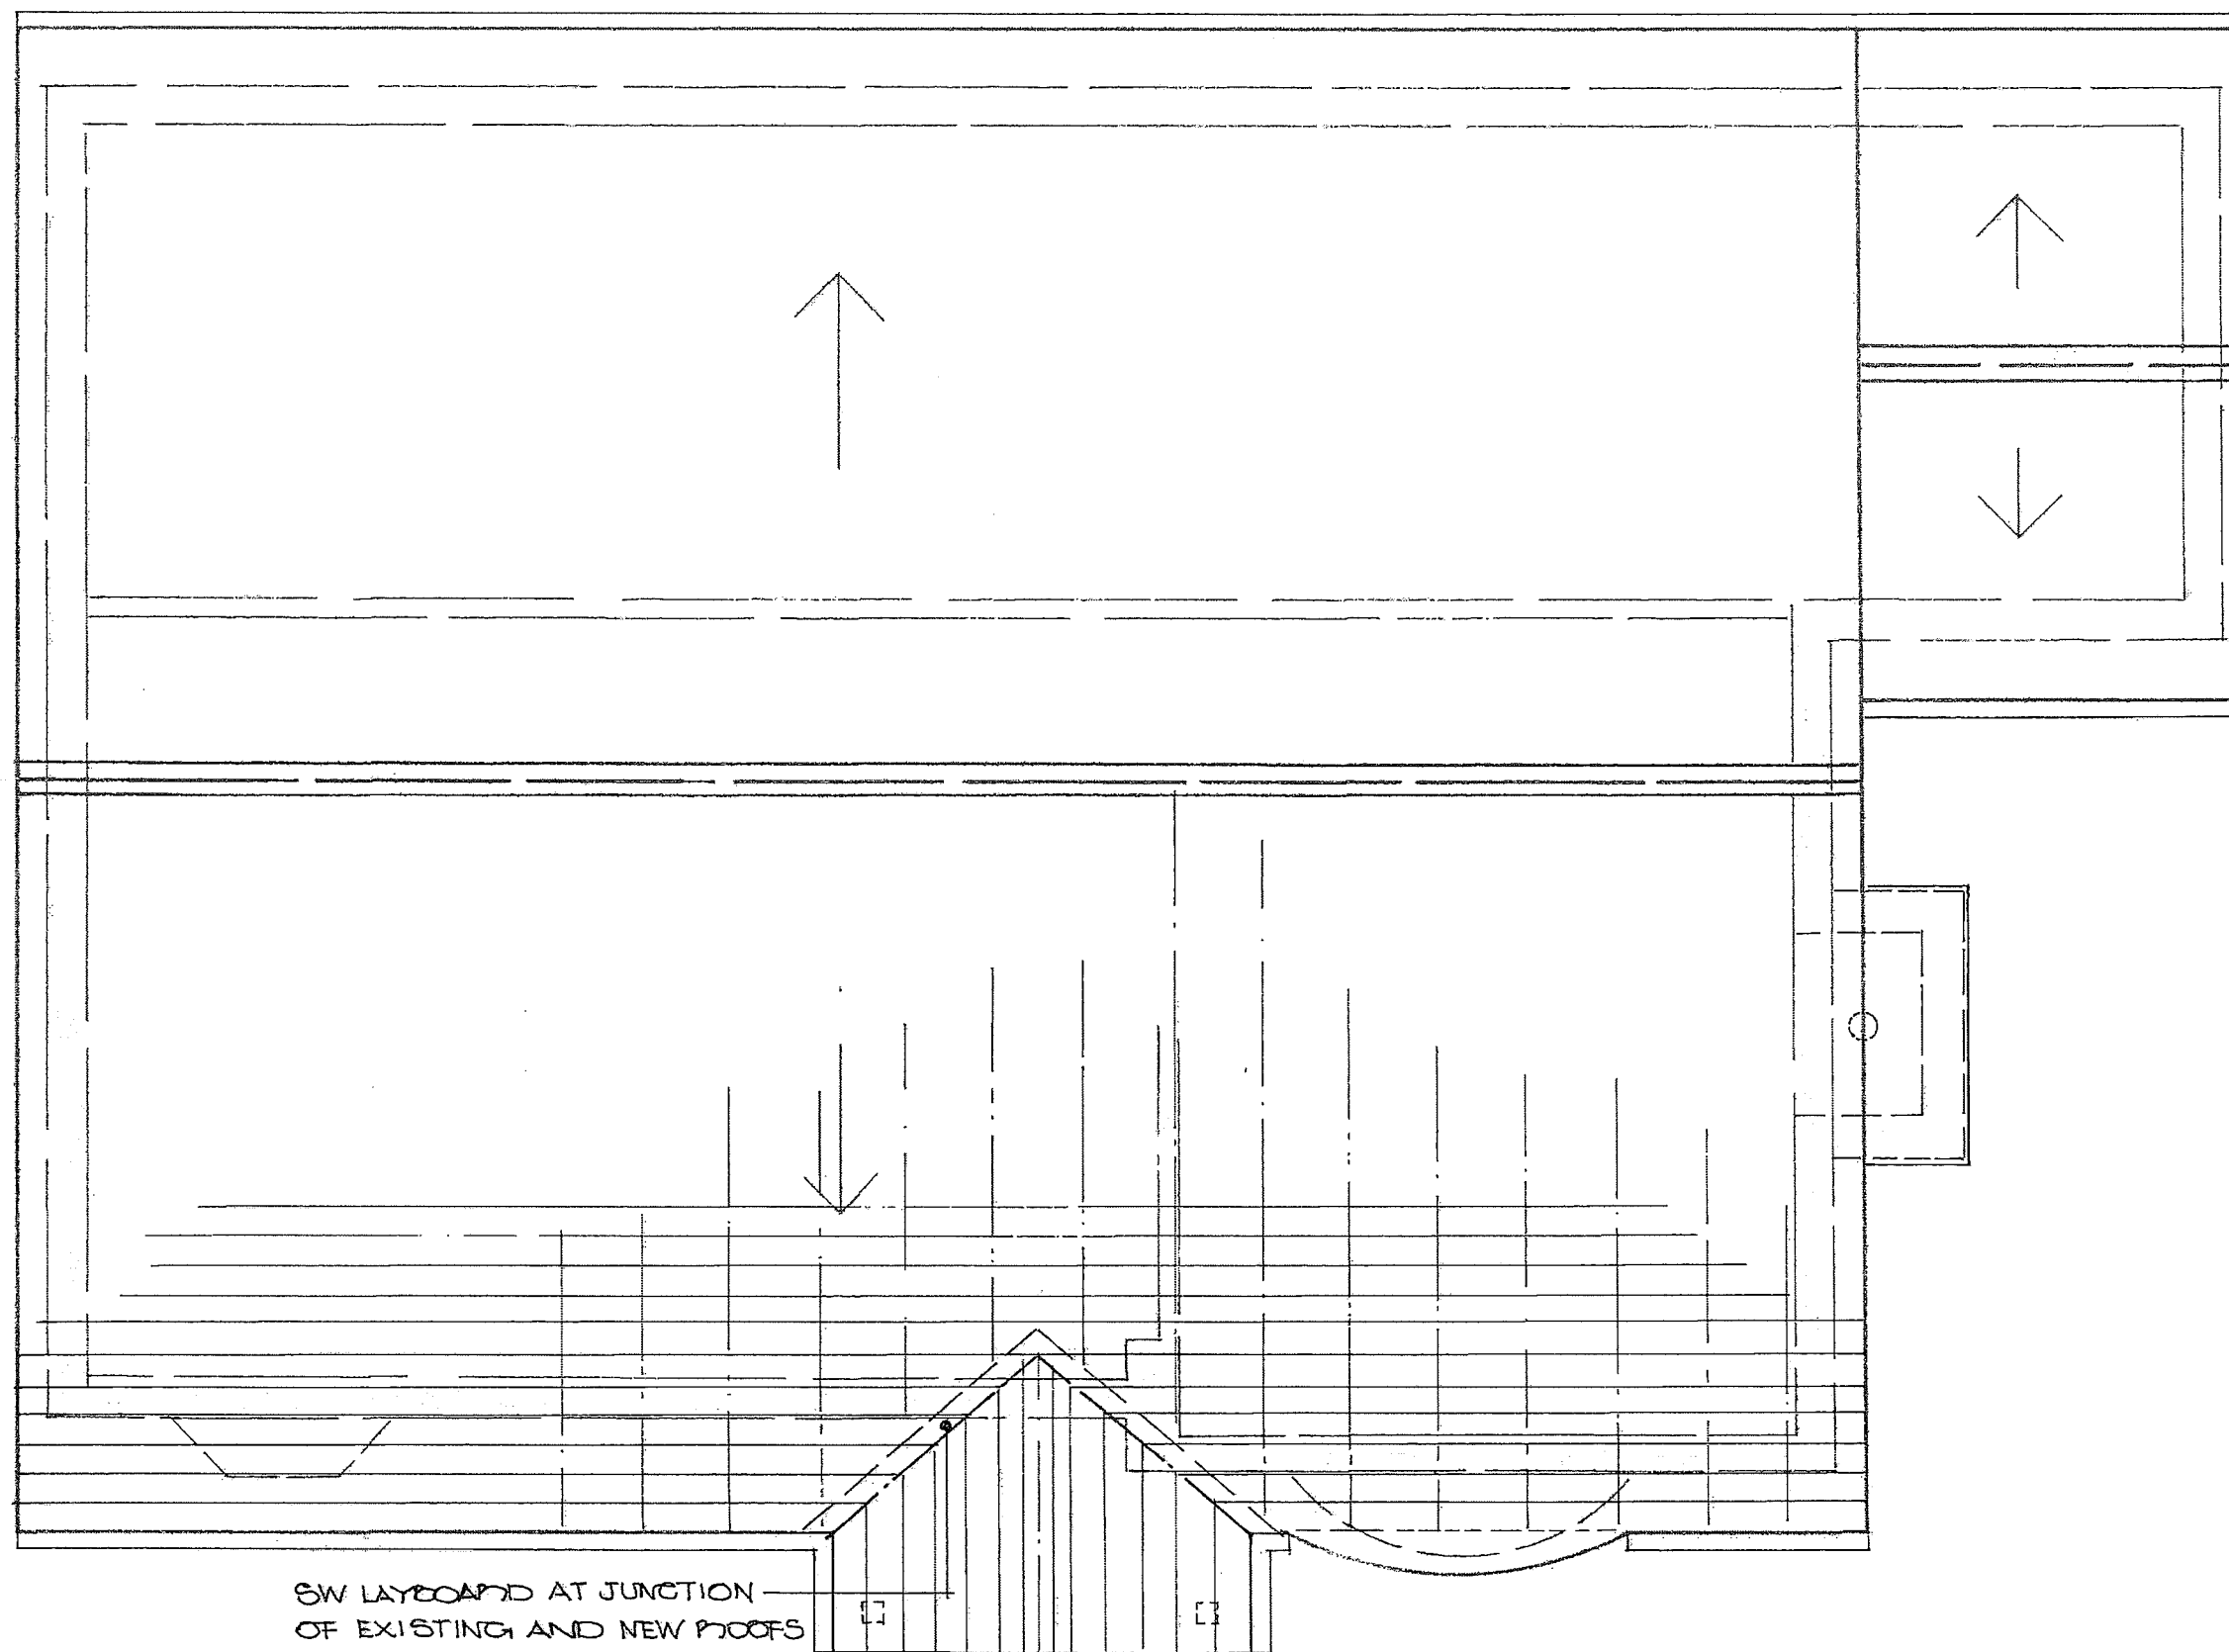

2 PARSONS WALK WALBERTON BN18 0PA
FRONT PORCH AND ENCLOSURE FOR WOOD BURNER
DRAWING No MK/1819/900/6
PROPOSED ROOF PLAN
DATE 11/11/2018 SCALE 1:50