


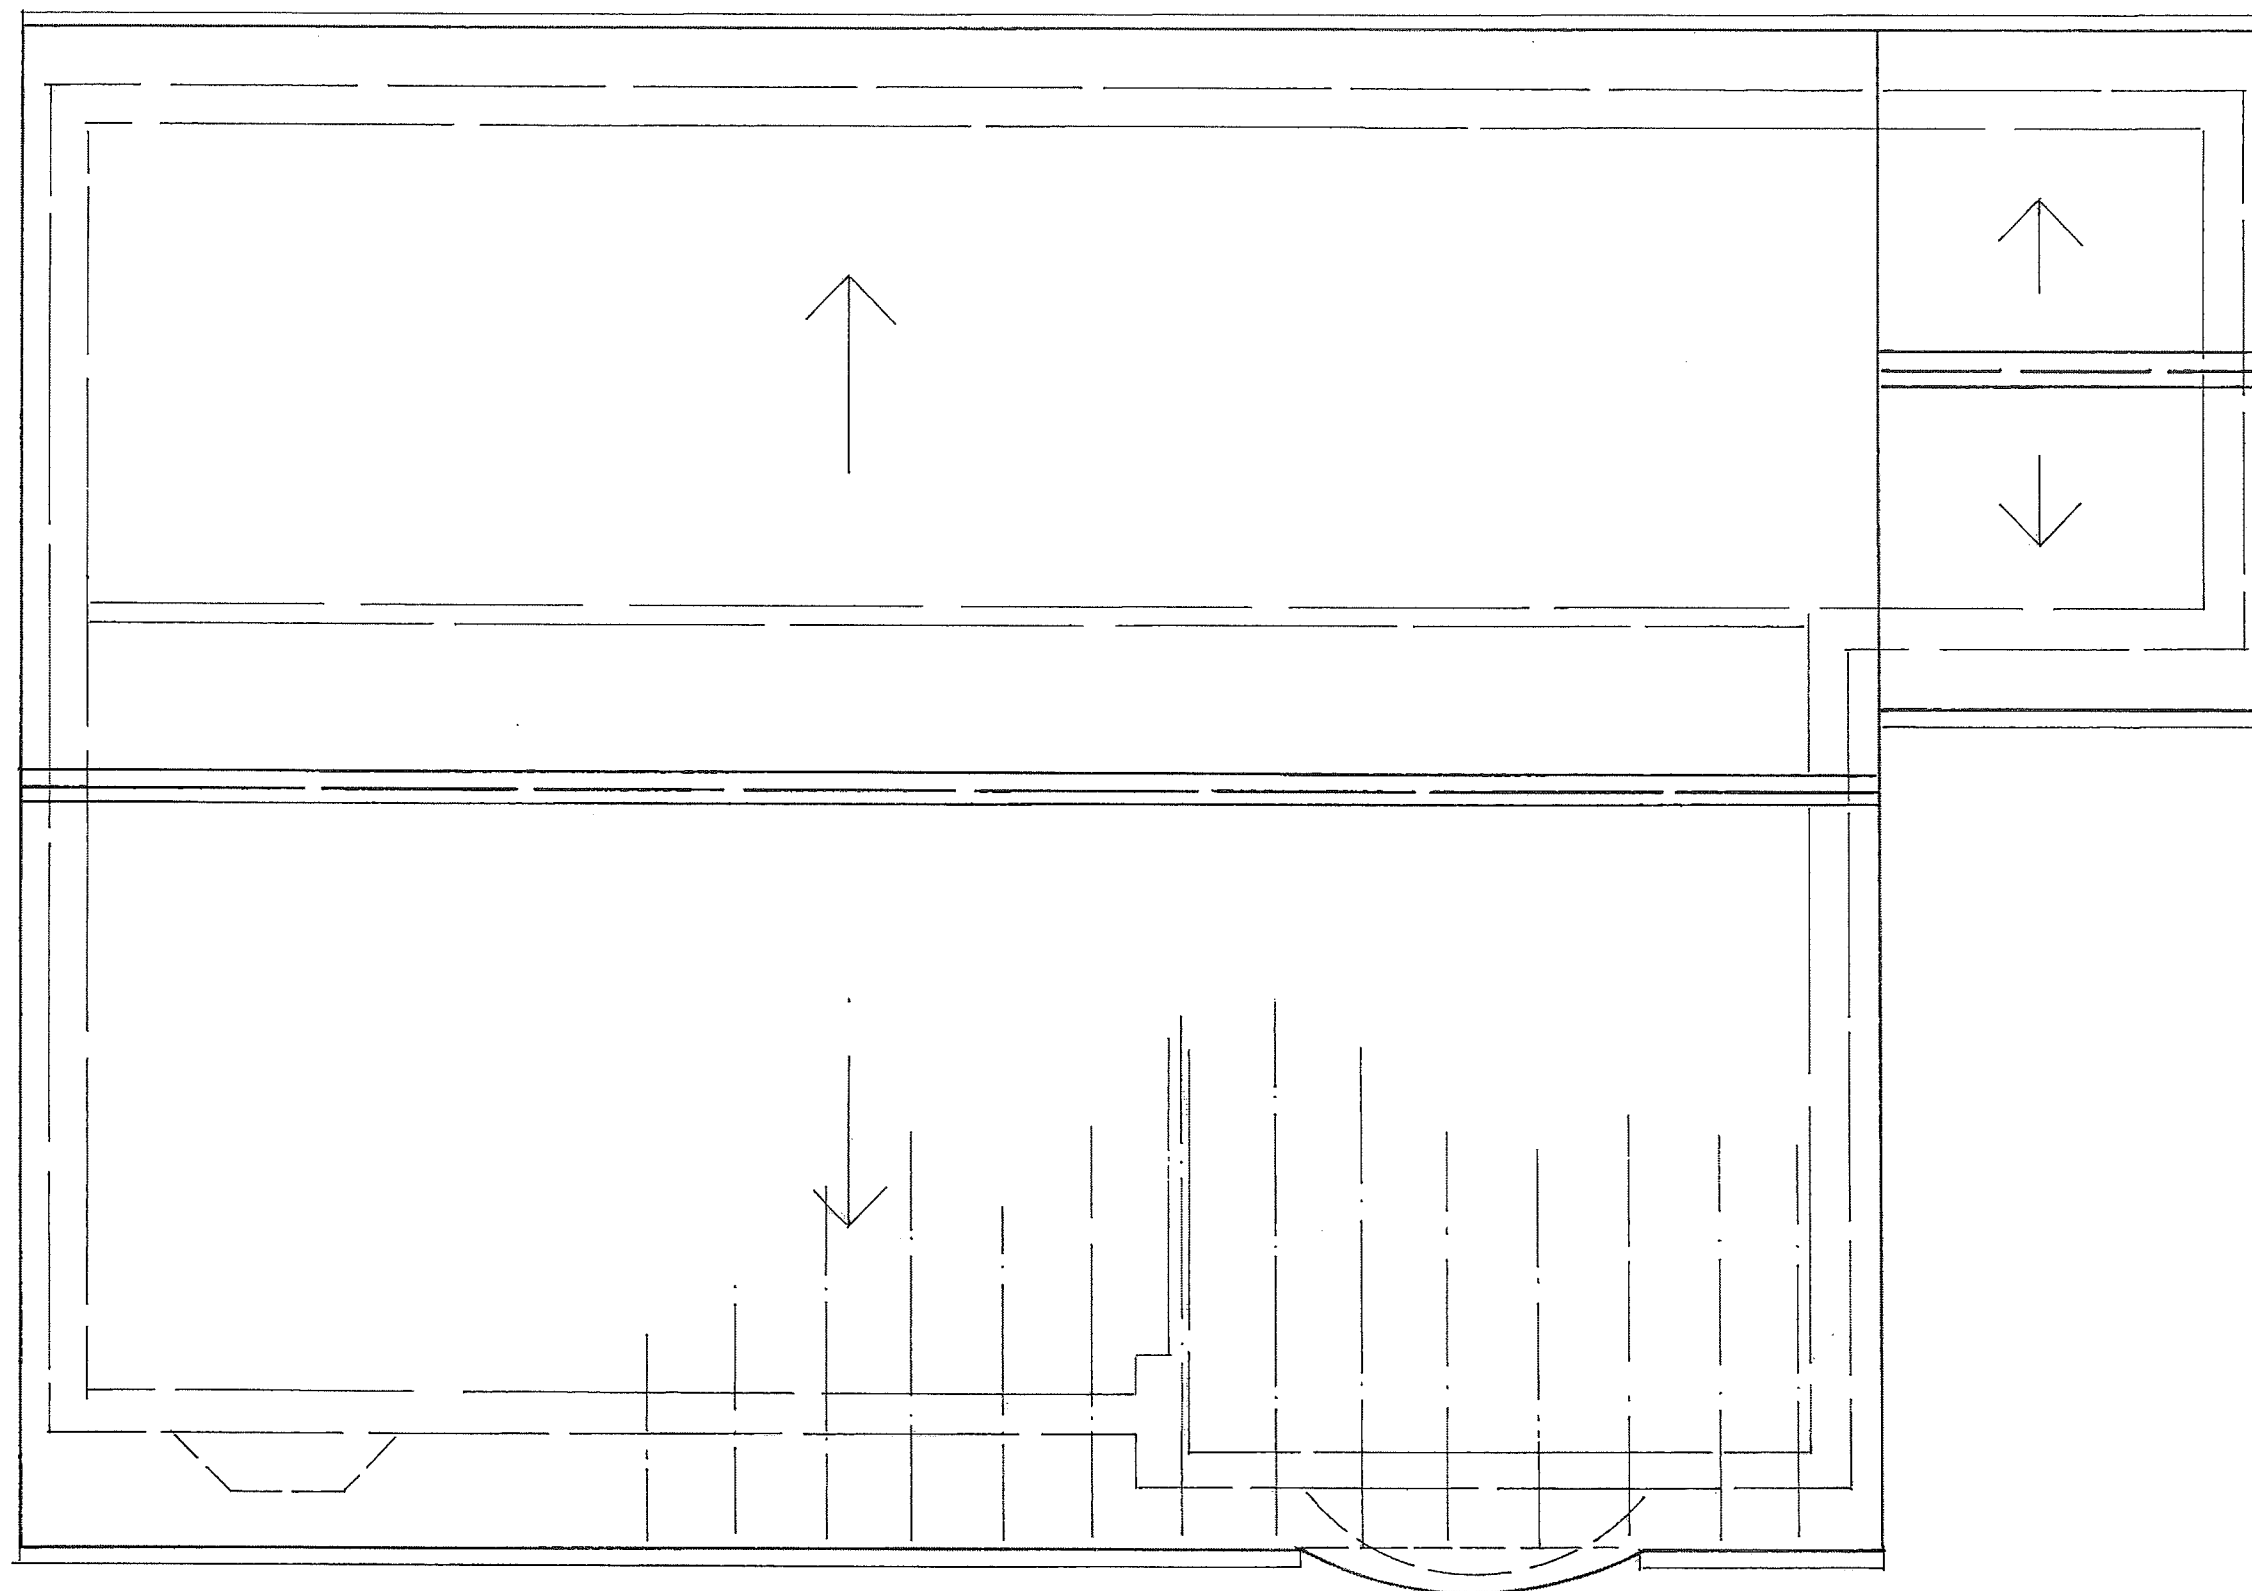

2 PARSONS WALK WALBERTON BN18 0PA
 FRONT PORCH AND ENCLOSURE FOR WOOD BURNER
 DRAWING No MK/1819/900/5
 EXISTING ROOF PLAN

1:50 0-3m
 1:100 0-6m

DATE 11/11/2010 SCALE 1:50