


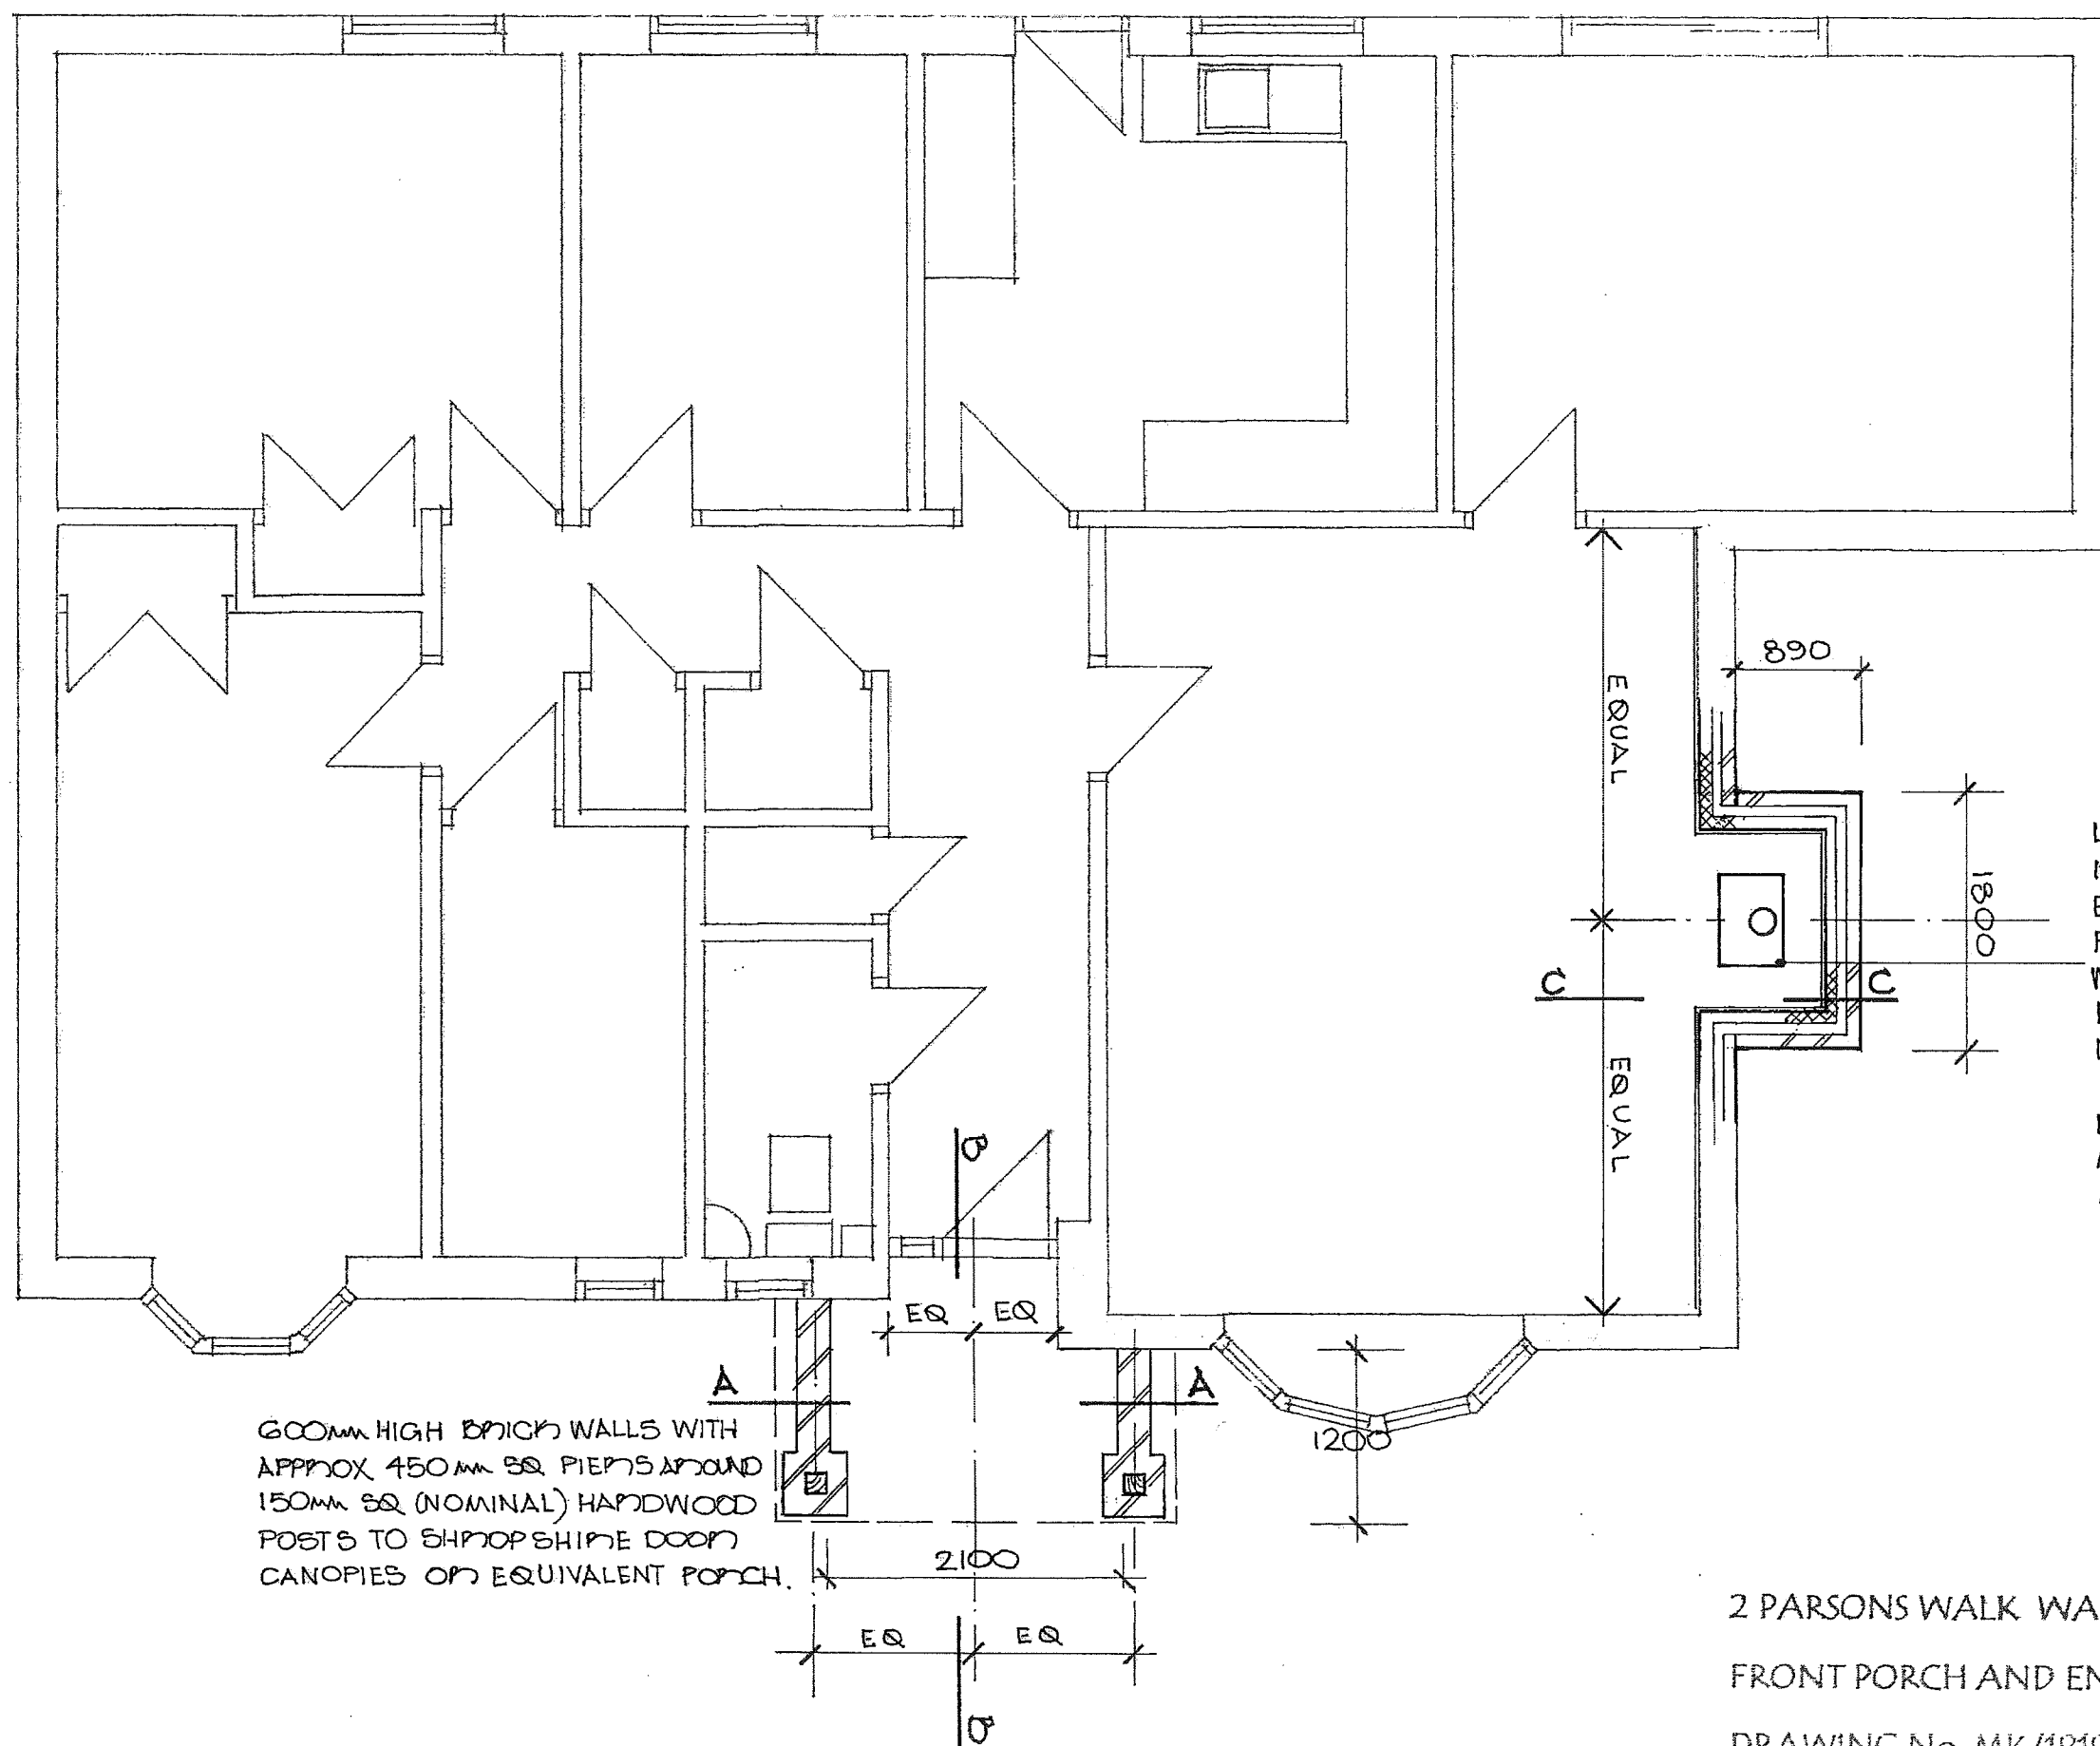

600mm HIGH BRICK WALLS WITH
APPROX 450mm SQ PIERS AROUND
150mm SQ (NOMINAL) HARDWOOD
POSTS TO SHROPSHIRE DOOR
CANOPIES OR EQUIVALENT PORCH.

LINCSPIRE BRANSTON OR SIMILAR
12 KW LOG BURNER.
EXACT POSITION DETERMINED BY
FIXTURE OF THE FLUE TO THE
WALL EXTERNALLY.
FOLLOW MANUFACTURERS
INSTRUCTIONS.

INSTALL STAINLESS STEEL PROFILES
AT JUNCTION OF EXISTING
AND NEW BRICKWORK.

2 PARSONS WALK WALBERTON BN18 0PA
FRONT PORCH AND ENCLOSURE FOR WOOD BURNER
DRAWING No MK/1819/900/4

PROPOSED FLOOR PLAN

DATE JULY 2000 SCALE 1/50

