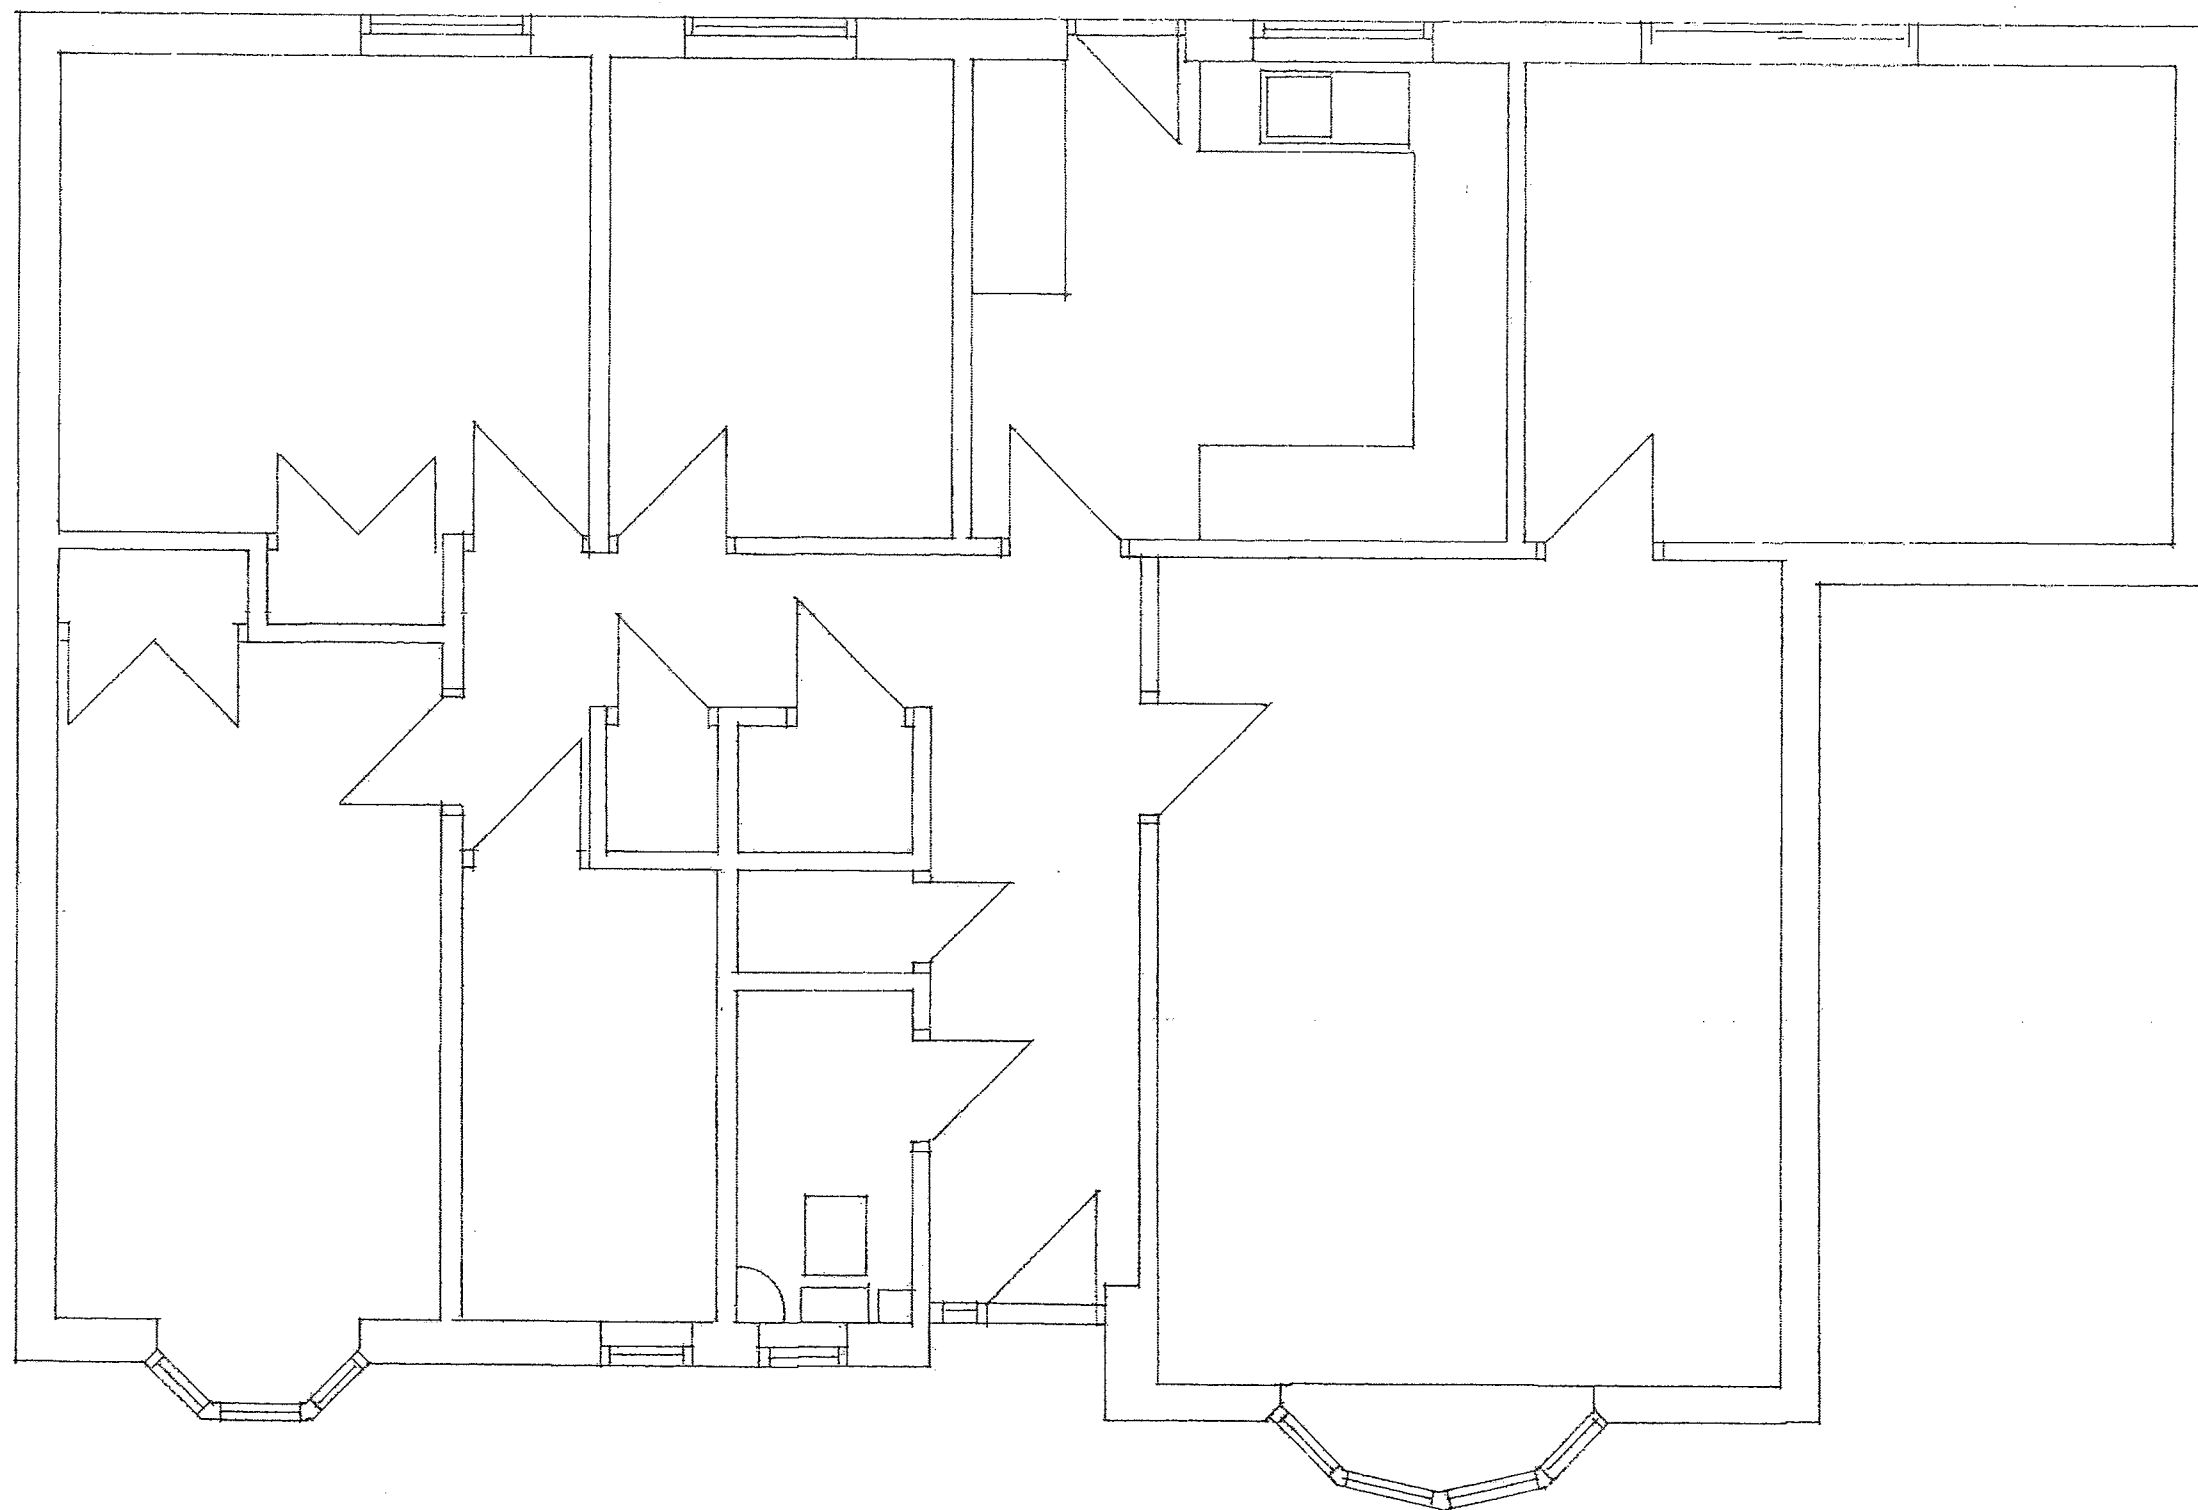


2 PARSONS WALK WALBERTON BN18 0PA
 FRONT PORCH AND ENCLOSURE FOR WOOD BURNER
 DRAWING No MK/1819/900/3
 EXISTING FLOOR PLAN
 DATE JULY 2010 SCALE 1/50