


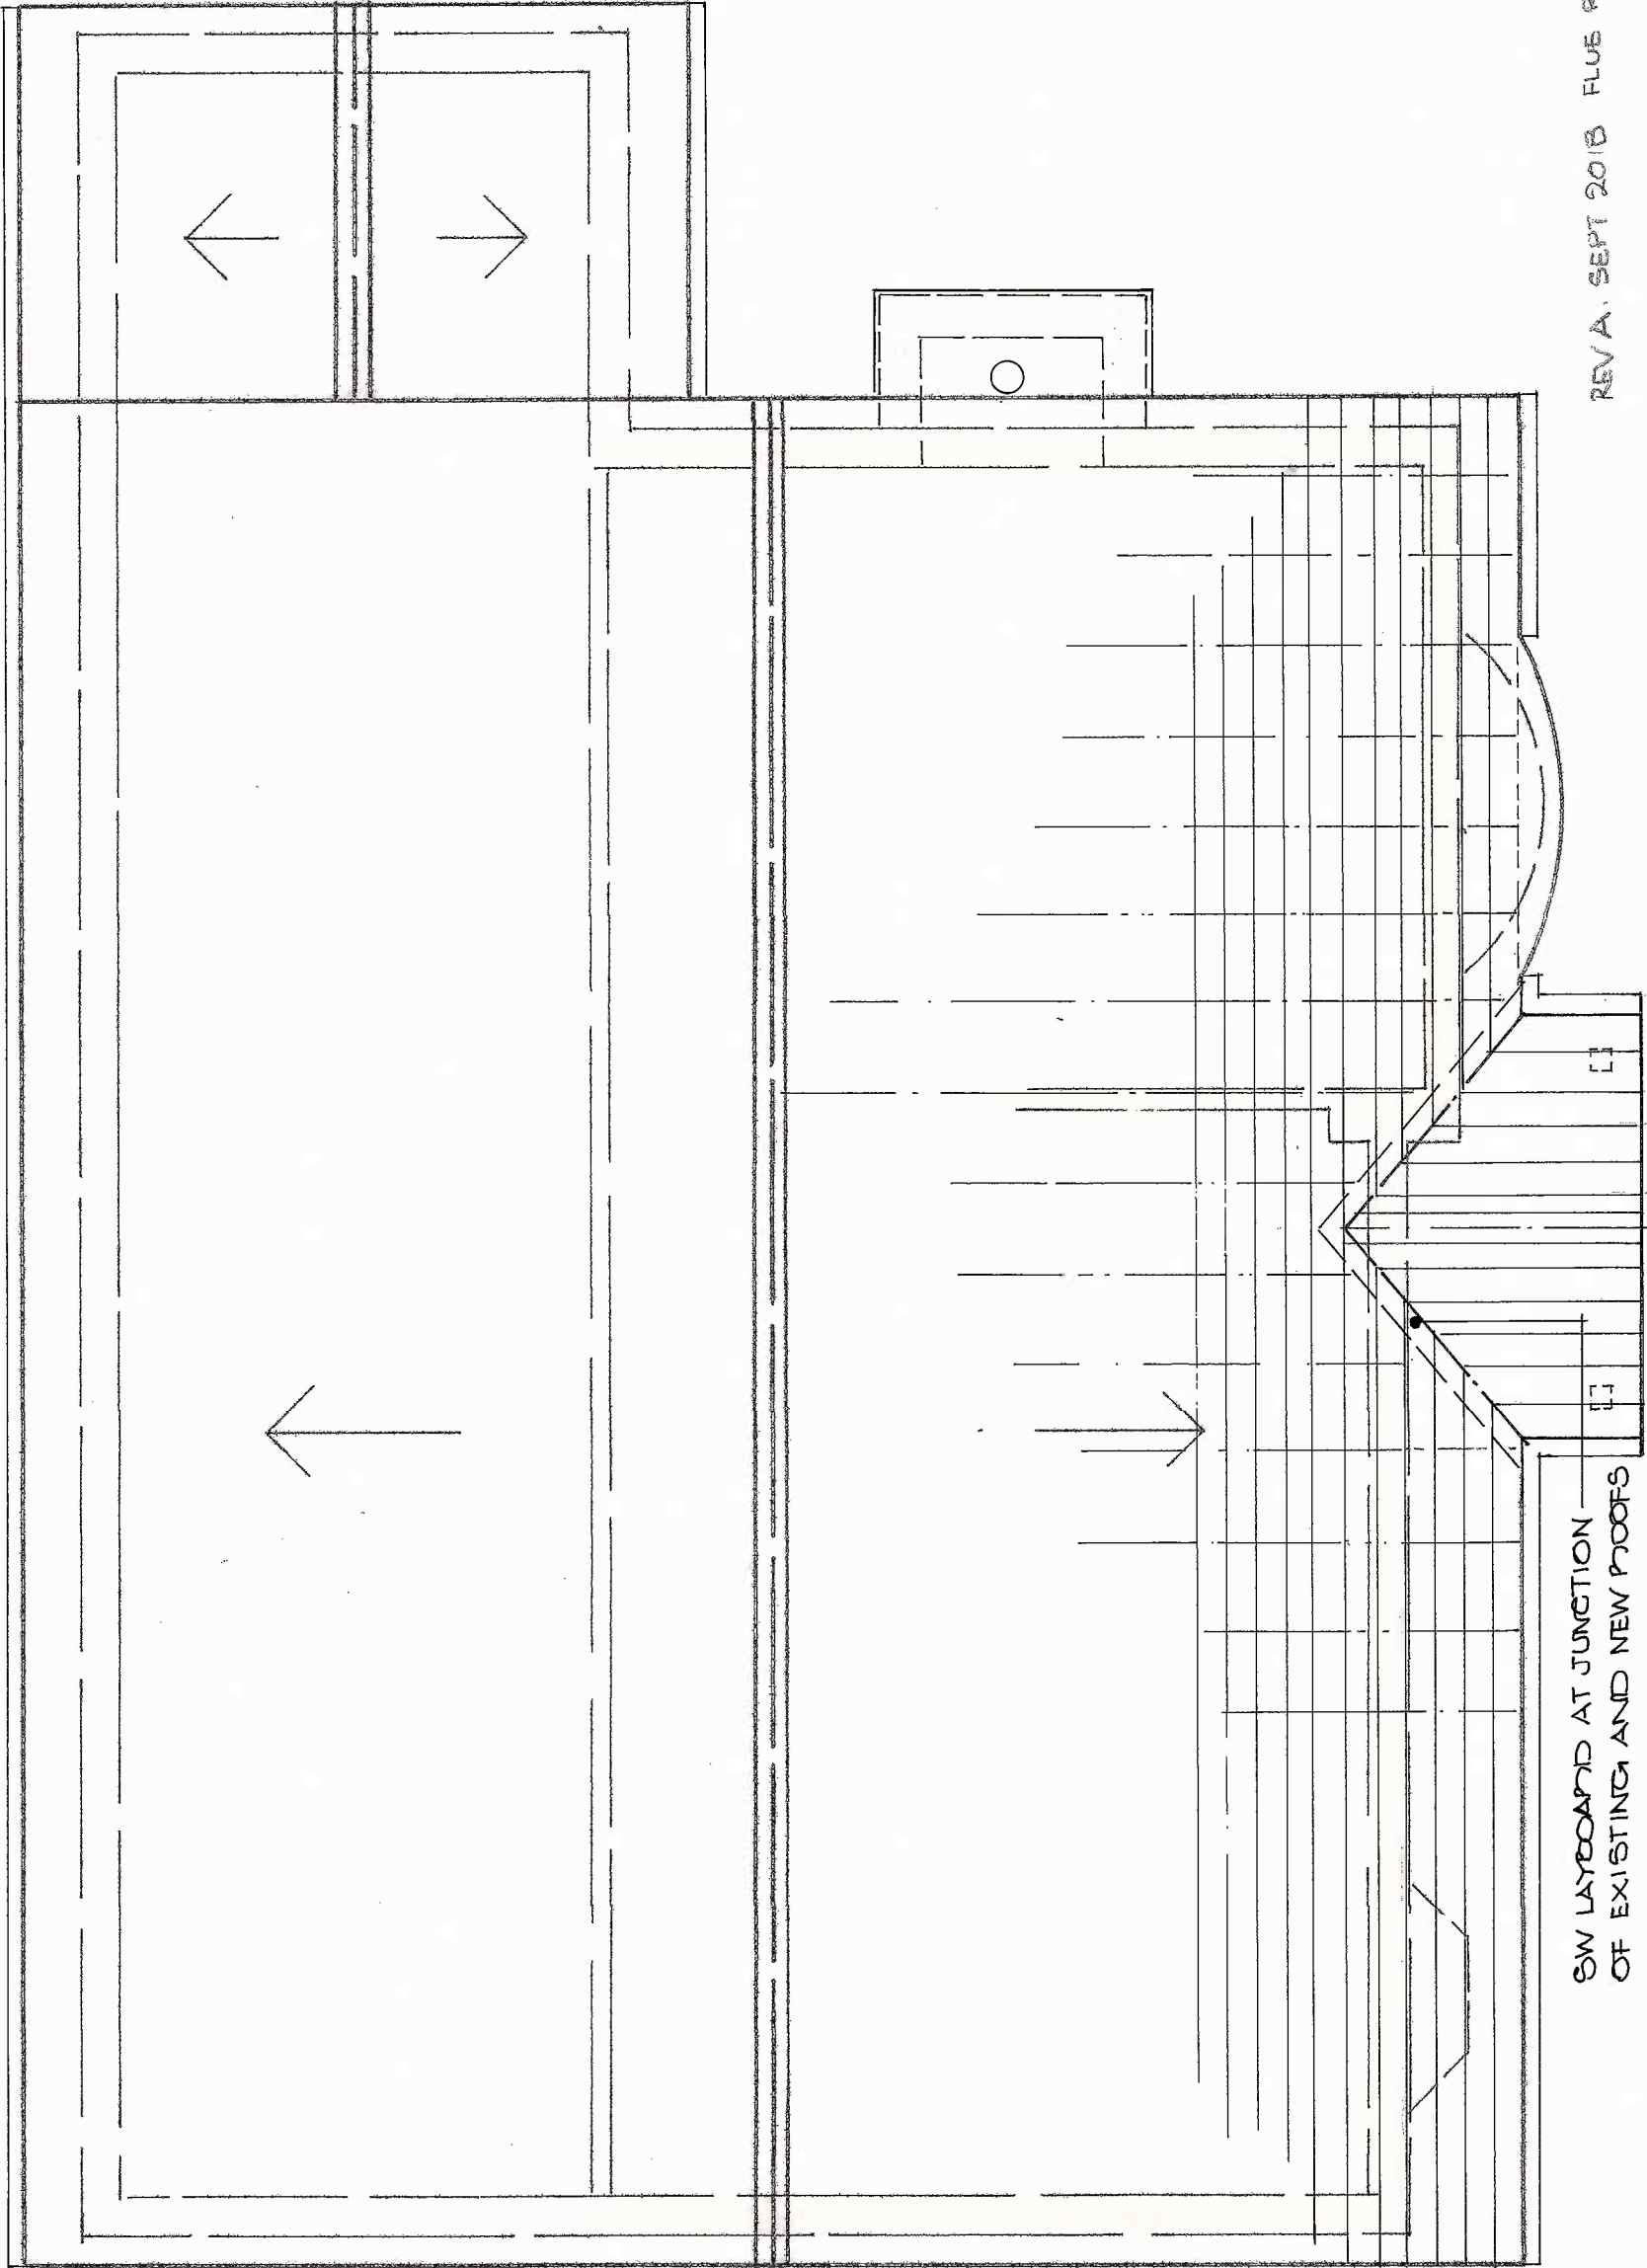

SW LAYBOARD AT JUNCTION  
OF EXISTING AND NEW ROOFS

REV A, SEPT 2018 FLUE REPOSITIONED

2 PARSONS WALK WALBERTON BN18 0PA

FRONT PORCH AND ENCLOSURE FOR WOOD BURNER

DRAWING No MK/1819/900/6 REV A

PROPOSED ROOF PLAN

DATE JULY 2018 SCALE 1:50

