




1 0 1 2 3 4 5 6 7 8 9 10 Metres
1:100 Metric Scale

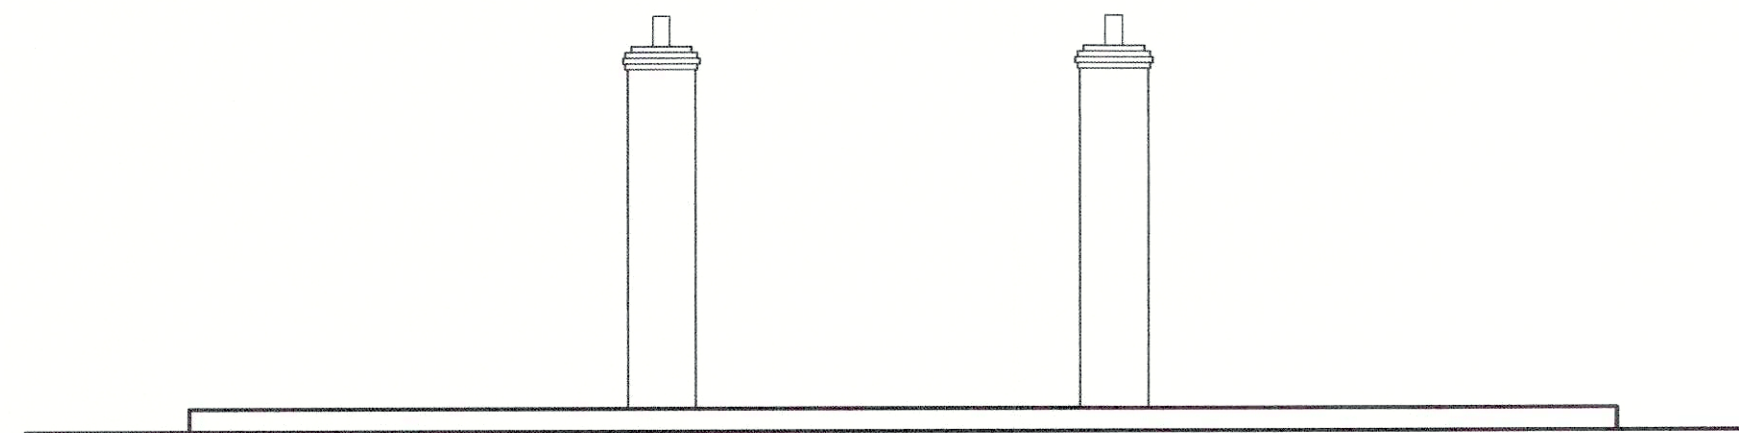


CHURCH FARM BUNGALOWS NORTH EAST ELEVATION 1:100

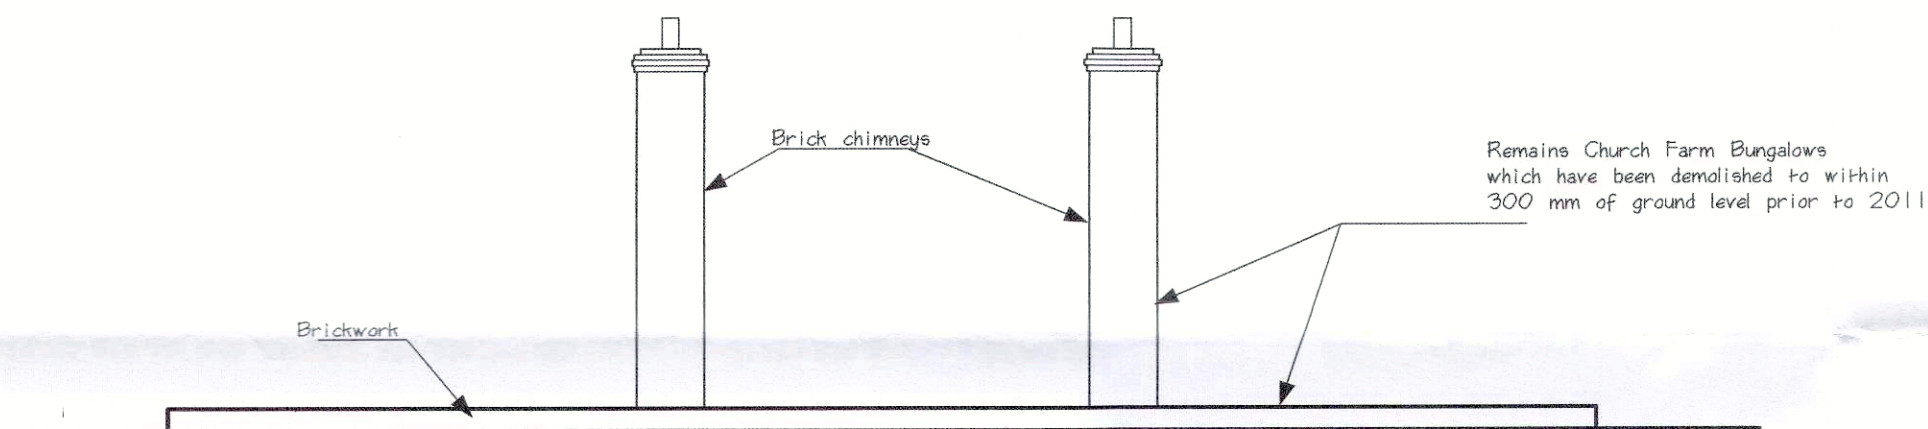


CHURCH FARM BUNGALOWS SOUTH WEST ELEVATION 1:100

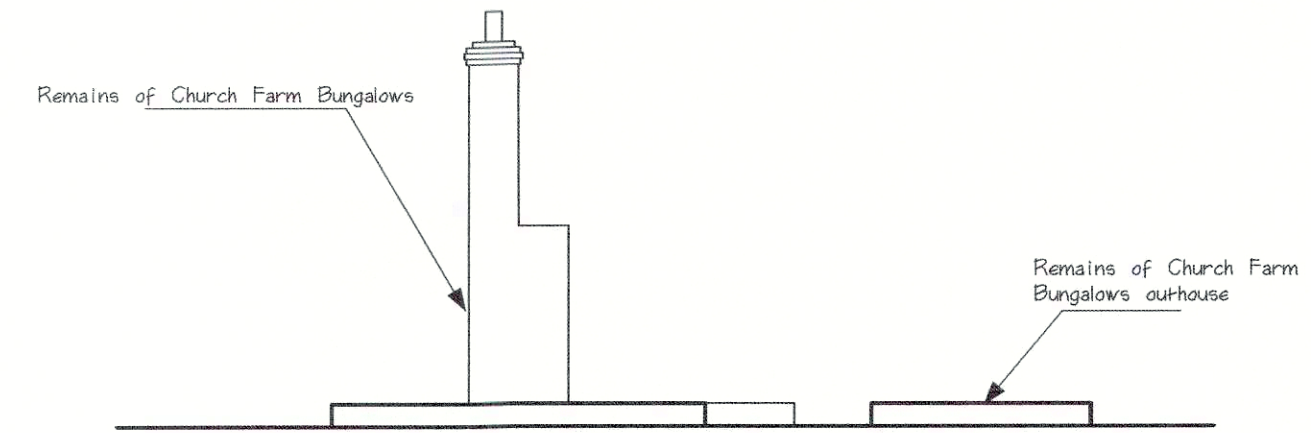


SOUTH EAST ELEVATION 1:100

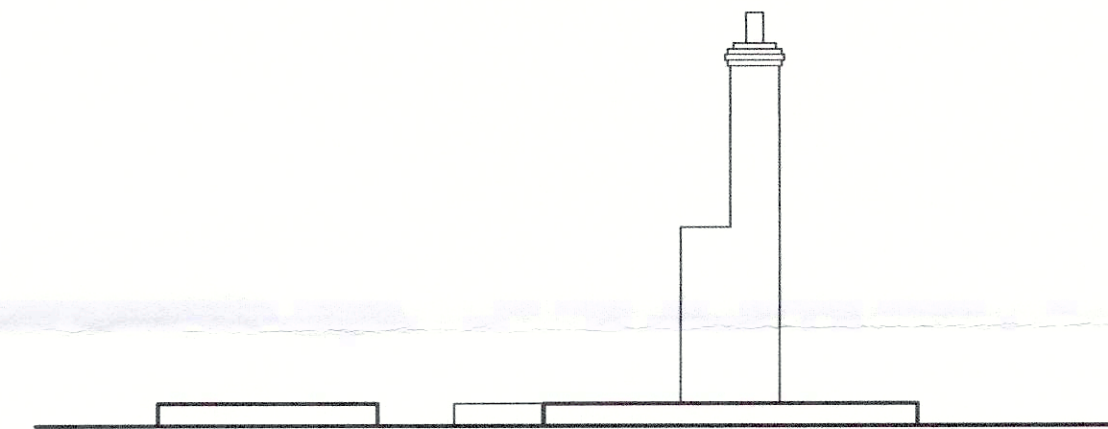


NORTH WEST ELEVATION 1:100

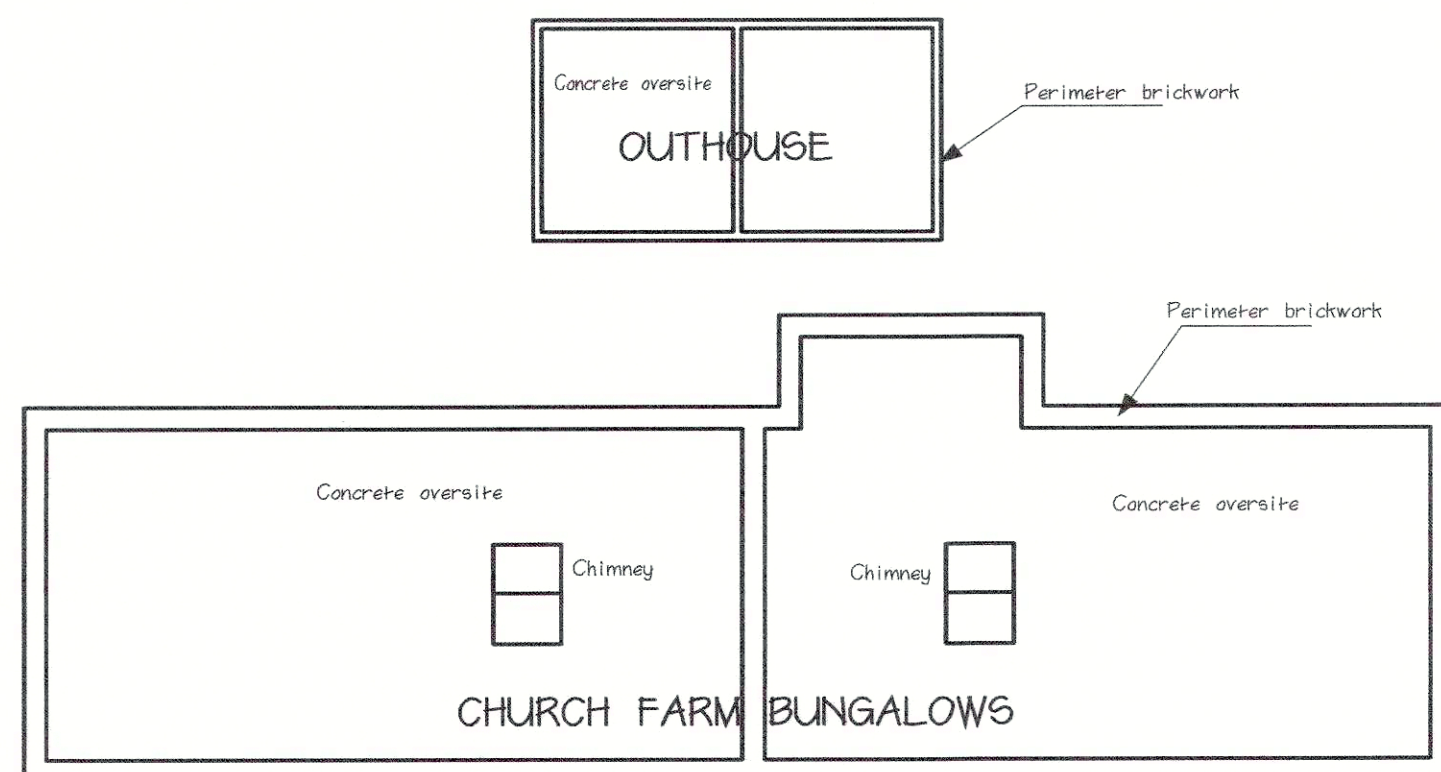

GROUND FLOOR PLAN 1:100

 

OUTHOUSE NE ELEVATION 1:100

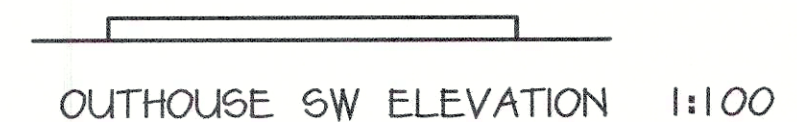

OUTHOUSE SW ELEVATION 1:100

1 0 2 4 6 8 10 Metres
1:50 Scale

TITLE
CHURCH FARM BUNGALOWS,
BINSTED LANE, BINSTED. BN18 0LN
EXISTING PLANS AND ELEVATIONS

CLIENT
S.A. CONSTRUCTION CO LTD

SCALES
1:50 1:100
A2 SHEET SIZE

DRAWING No. 2088/06
DATE JANUARY 2017

**Michael Hemmings**
BUILDING DESIGN

8 ALFOLD CRAFT CENTRE
LOXWOOD ROAD
ALFOLD
SURREY GU6 8HP
Tel: Loxwood (01403) 752029