




1 0 1 2 3 4 5 6 7 8 9 10 Metres
1:100 Metric Scale

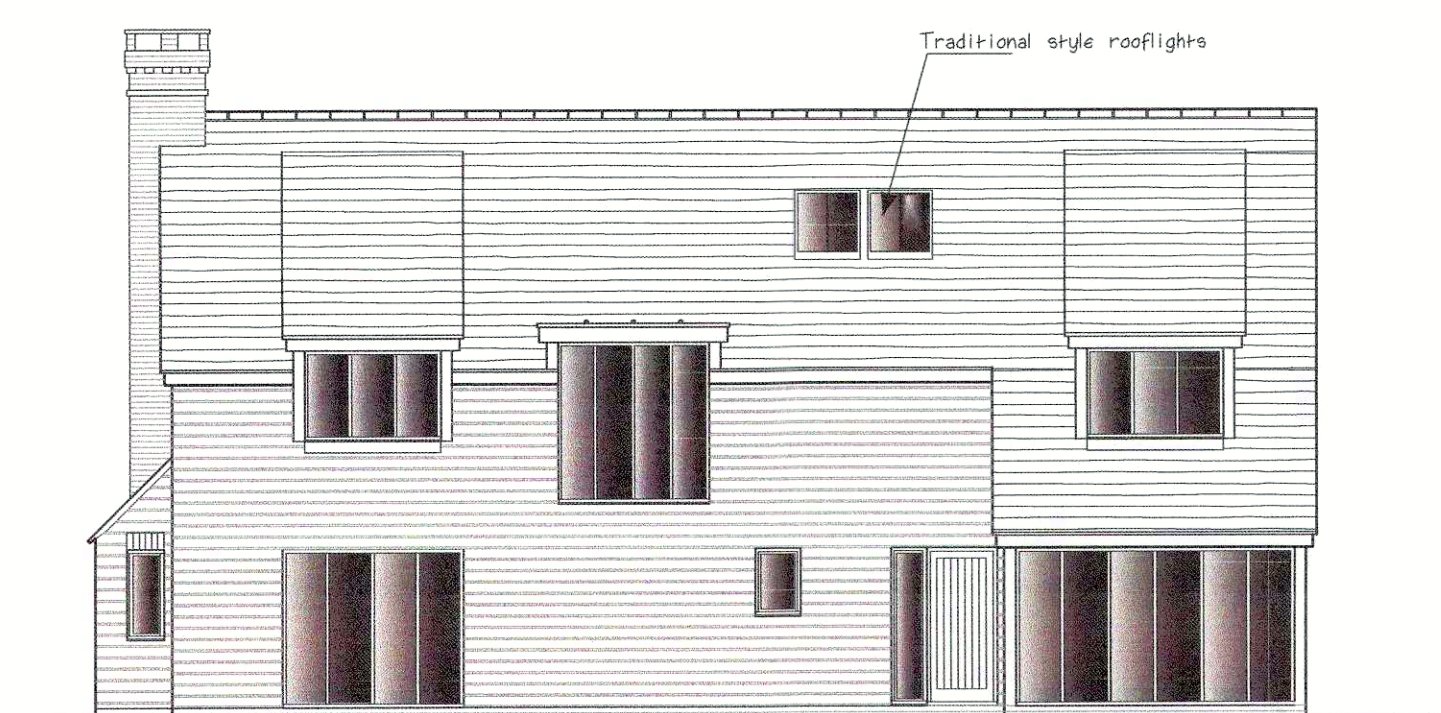


SOUTH WEST ELEVATION 1:100

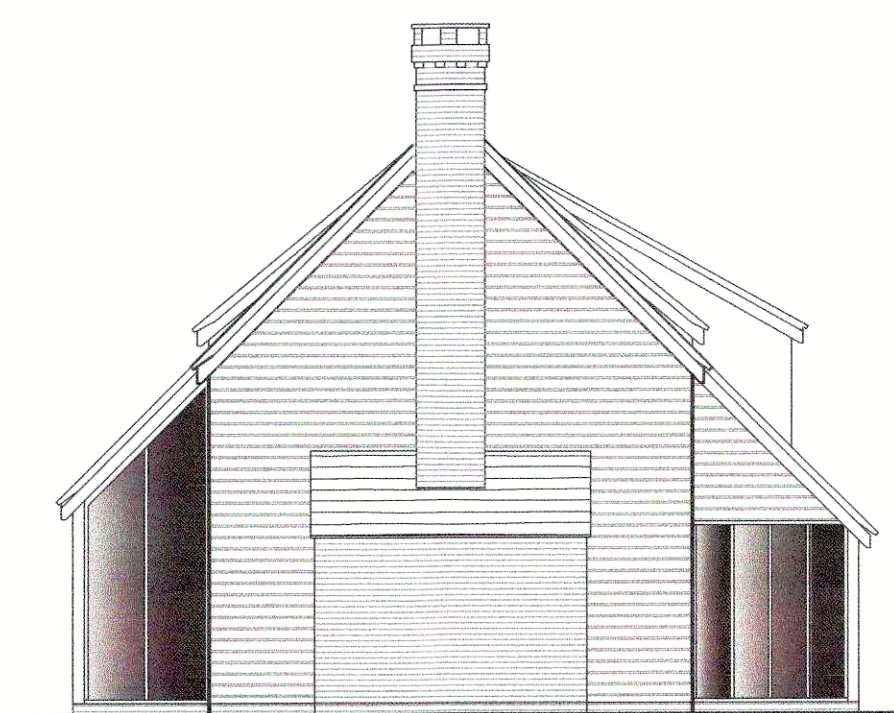


NORTH WEST ELEVATION 1:100

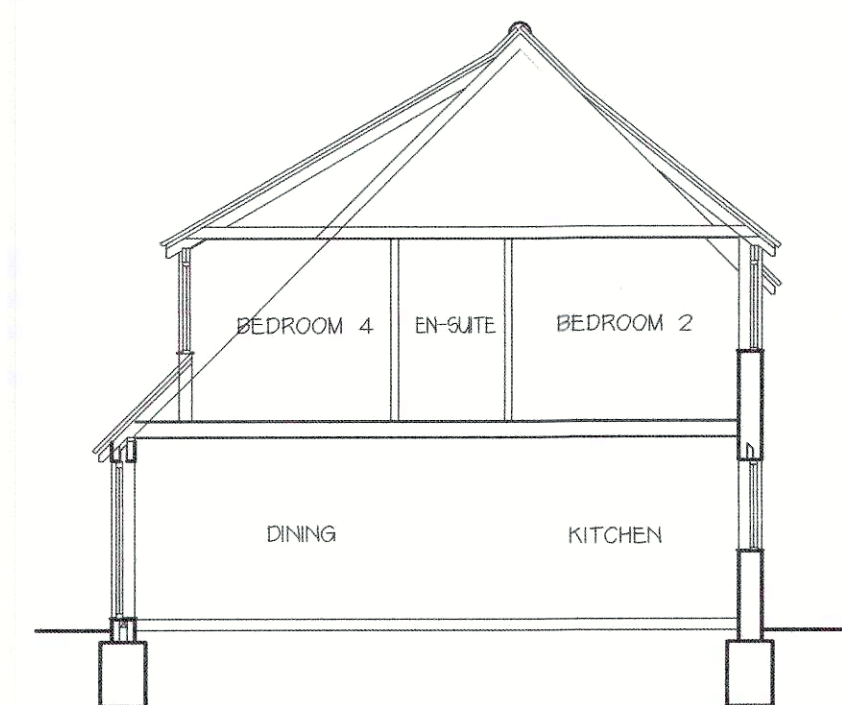


SECTION A-A 1:100

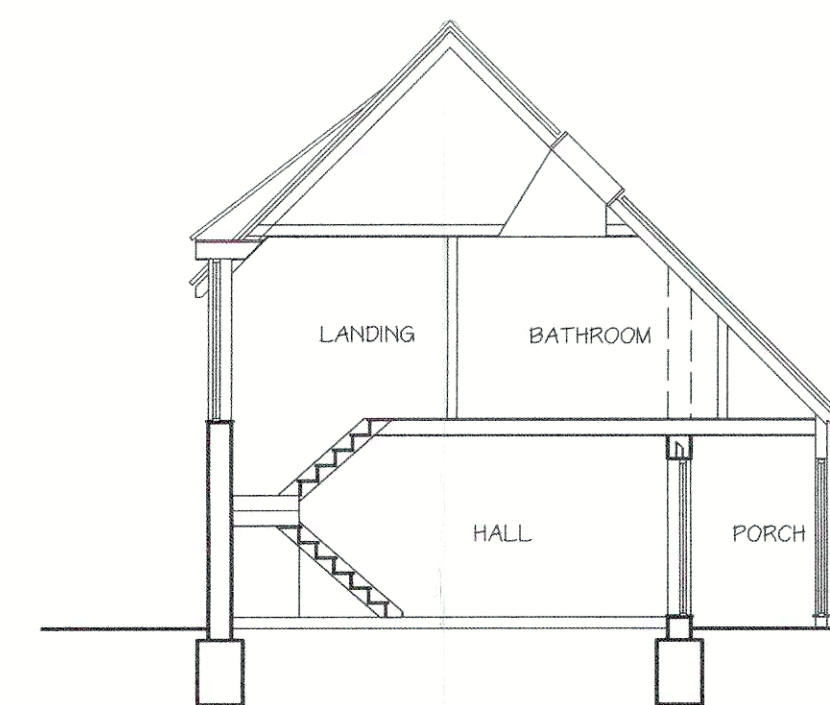


SECTION B-B 1:100

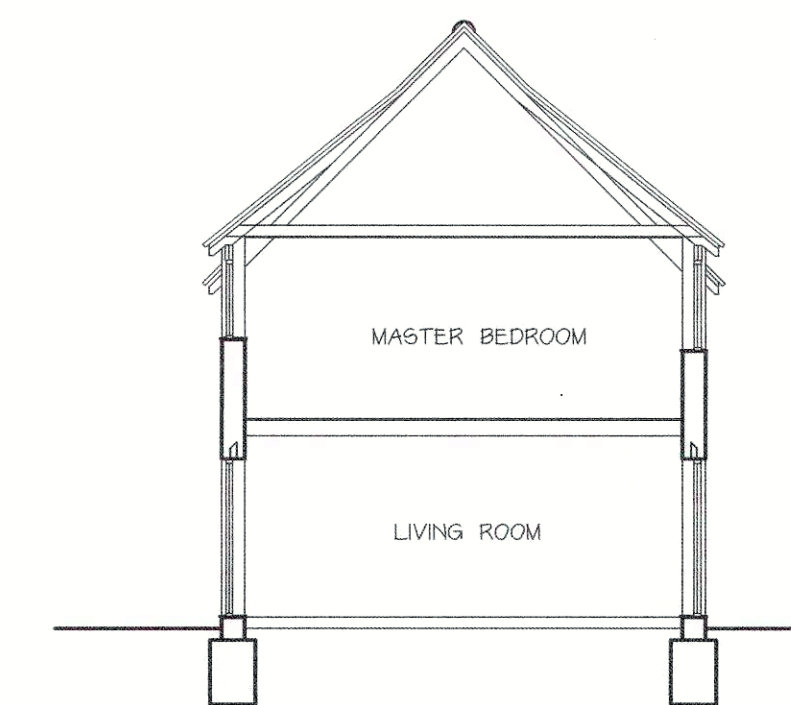


SECTION C-C 1:100

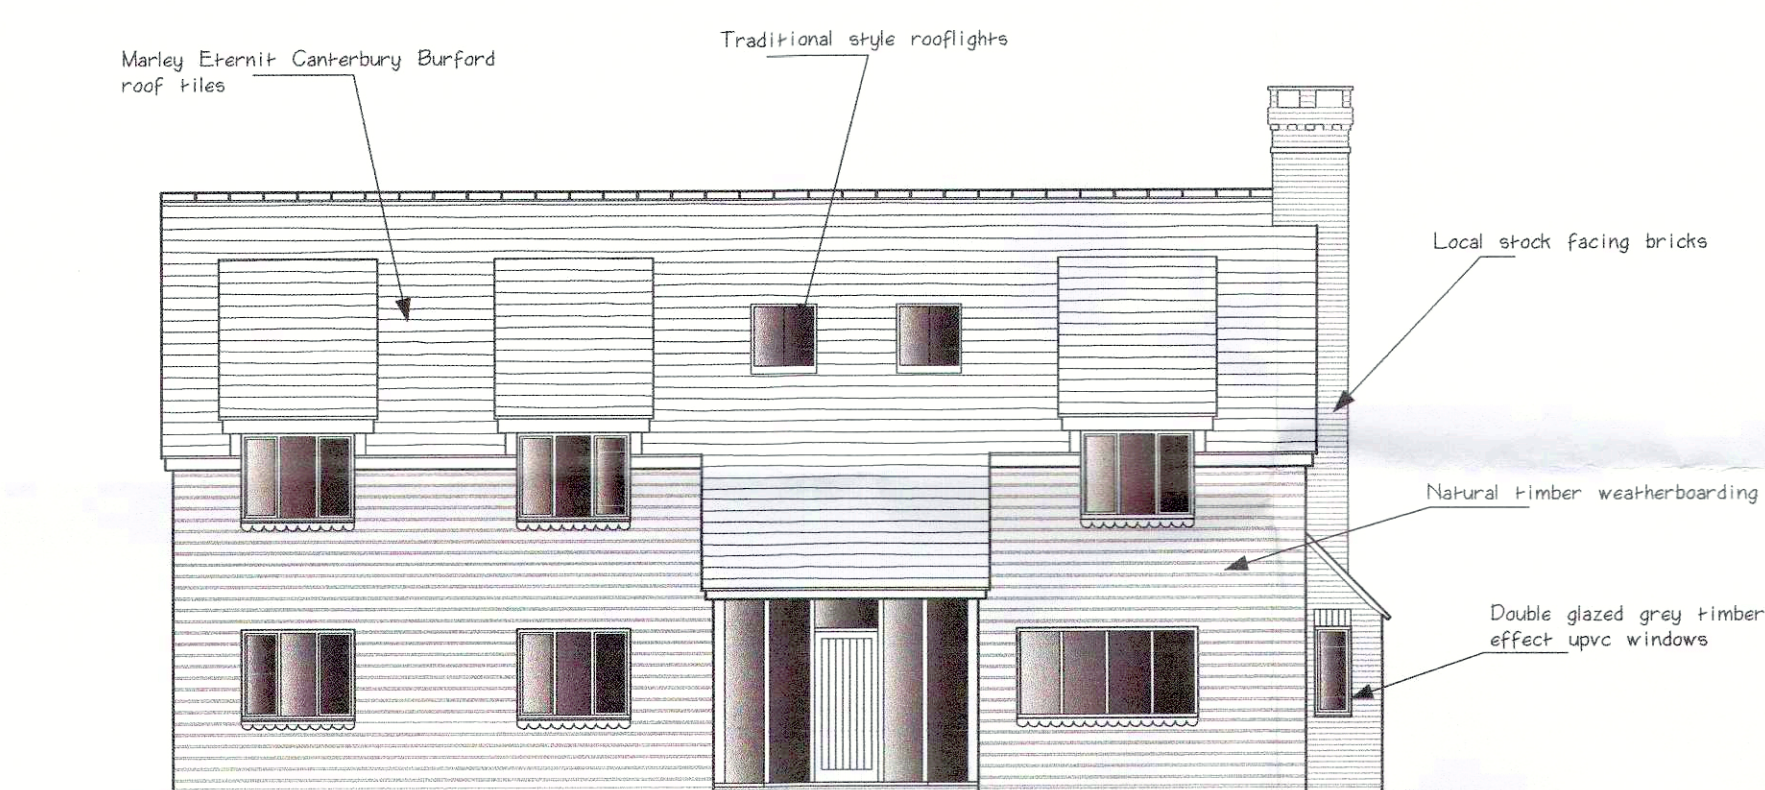


NORTH EAST ELEVATION 1:100

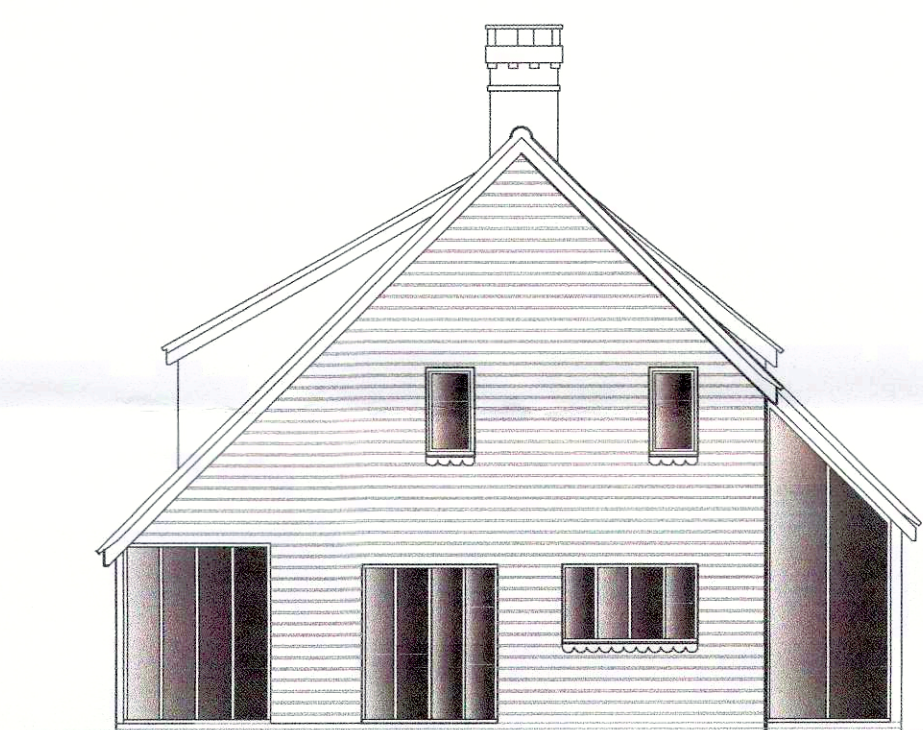


SOUTH EAST ELEVATION 1:100

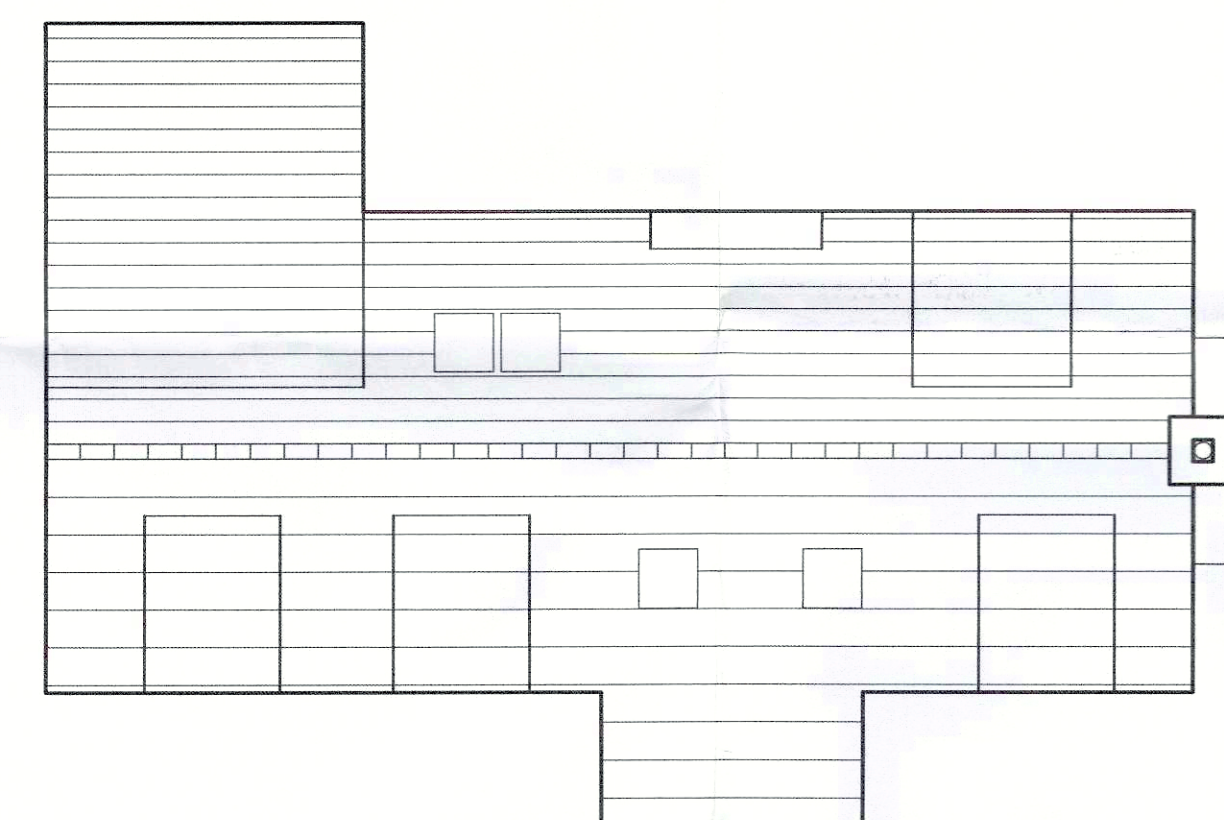

ROOF PLAN 1:100

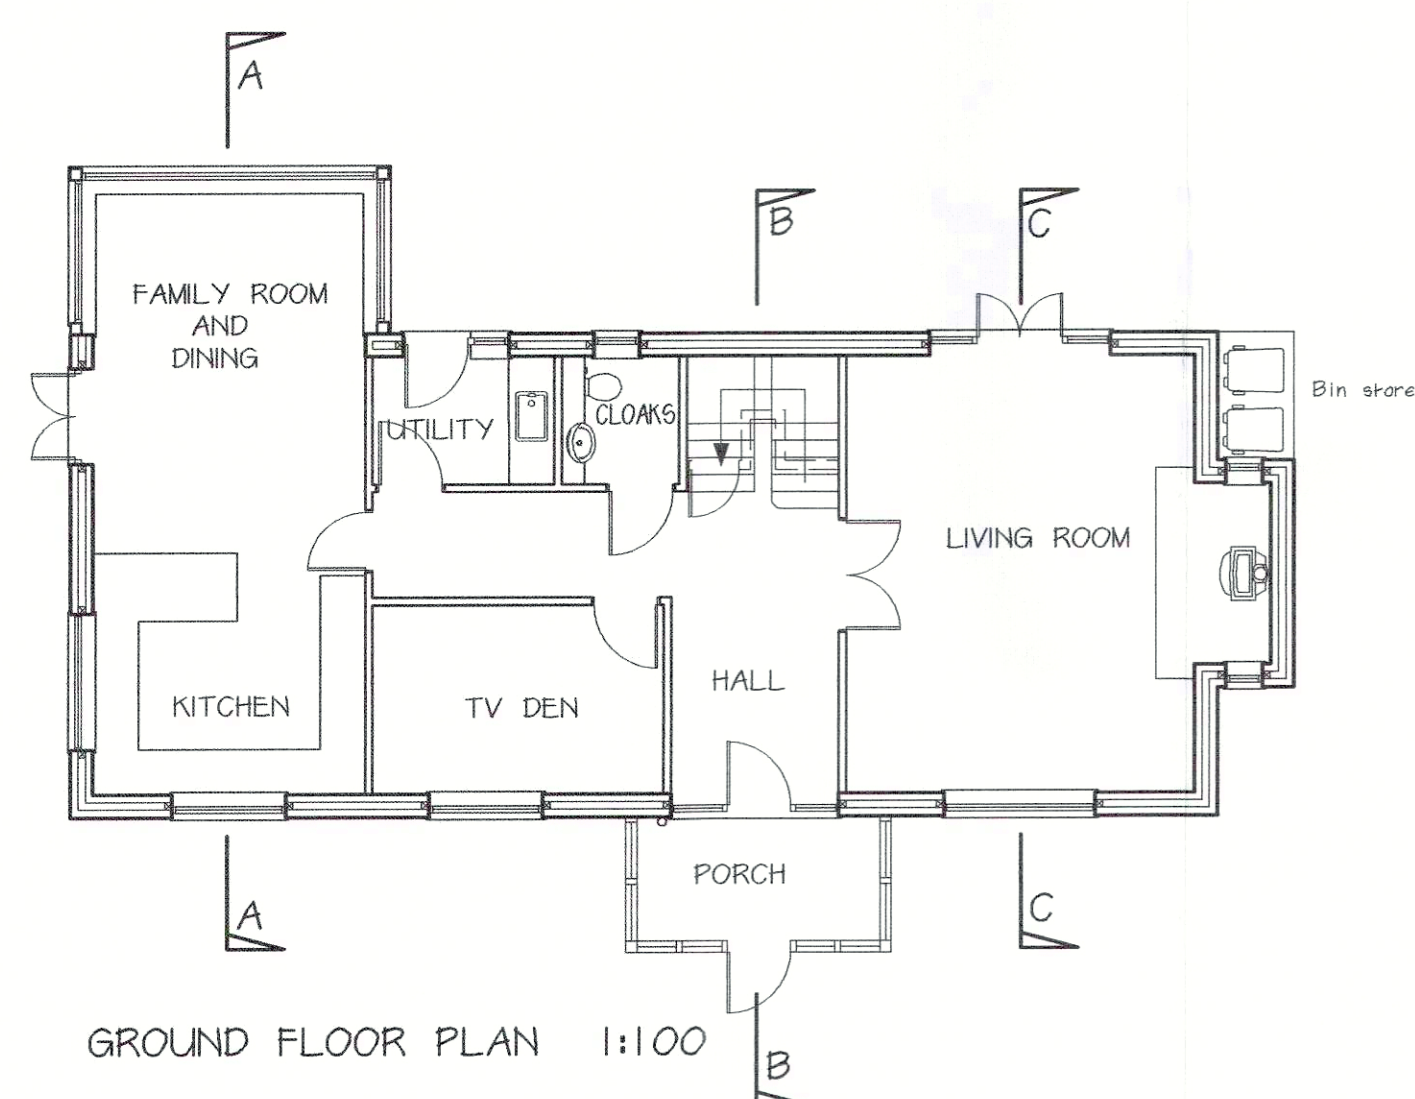

GROUND FLOOR PLAN 1:100

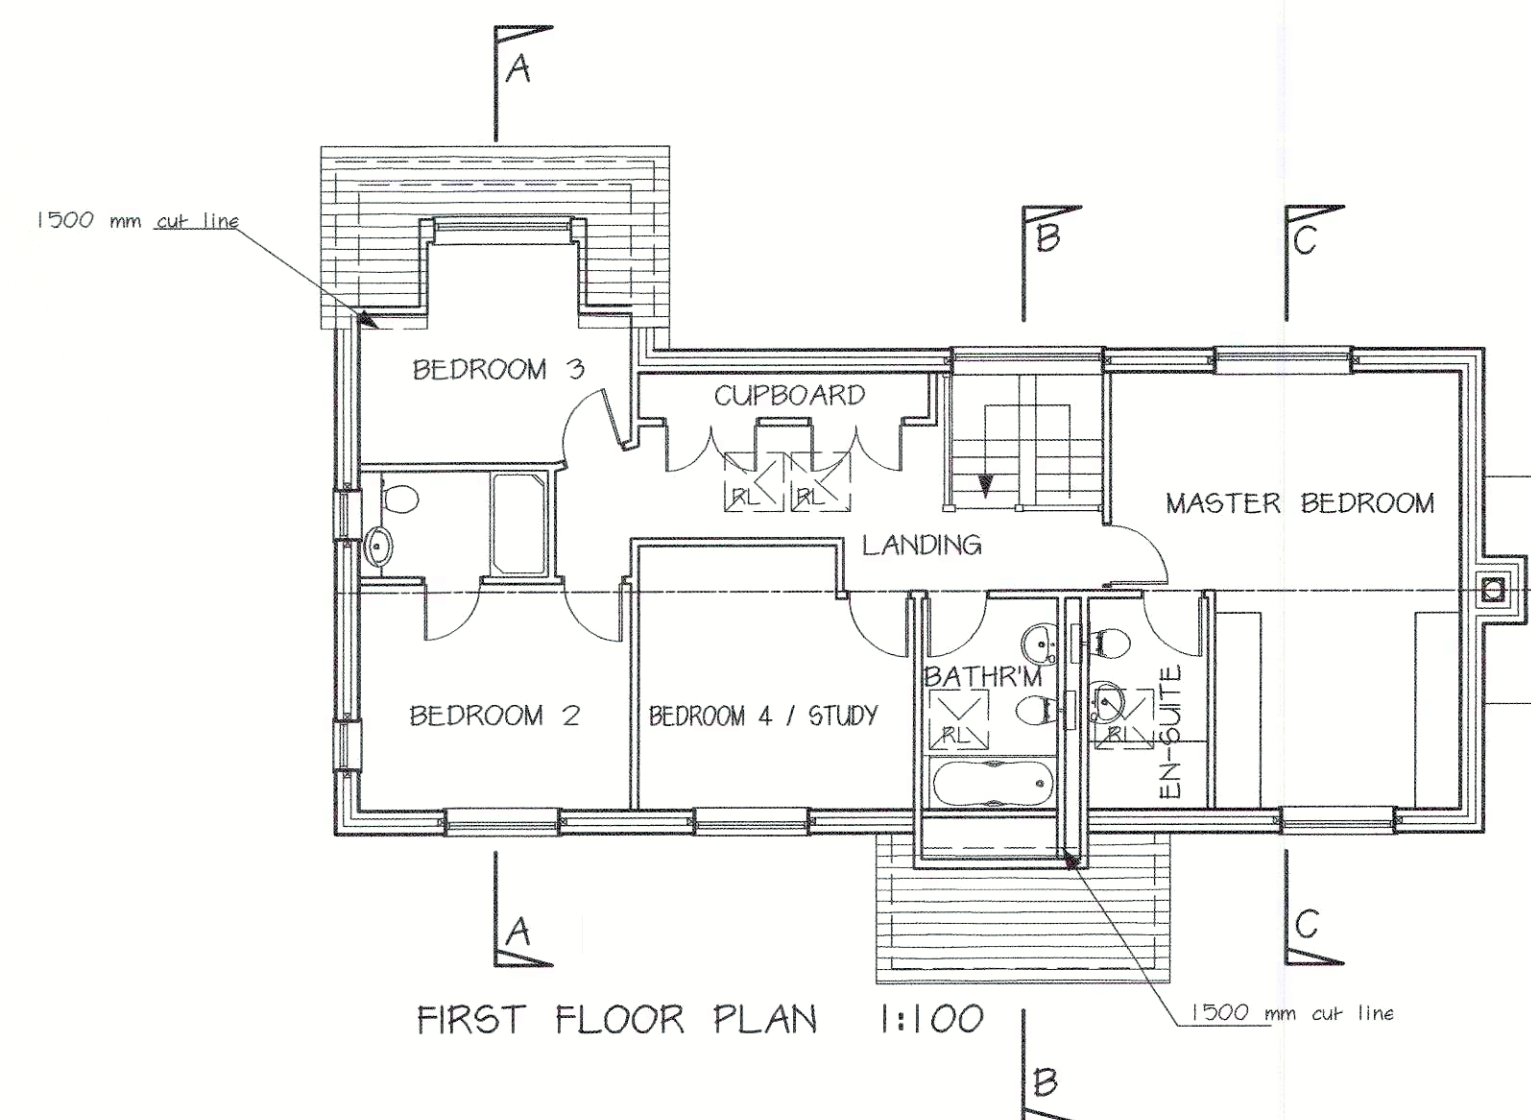

FIRST FLOOR PLAN 1:100

1 0 1 2 3 4 5 6 7 8 9 10 Metres
1:50 Scale

Revision A Layout revised.

October 2017

TITLE
PROPOSED HOUSE, CHURCH FARM
BUNGALOWS, CHURCH FARM, BINSTED
LANE, BINSTED, WEST SUSSEX.
BN18 0LN

CLIENT
S.A. CONSTRUCTION CO LTD

SCALES
1:100

A1 SHEET SIZE

DRAWING No.
2088/09A

DATE
SEPTEMBER 2017

 **Michael Hemmings**
BUILDING DESIGN

8 ALFOLD BUSINESS CENTRE
LOXWOOD ROAD
ALFOLD
SURREY GU6 8HP
Tel: Loxwood (01403) 752029