



1 0 1 2 3 4 5 6 7 8 9 10 Metres
1:100 Metric Scale

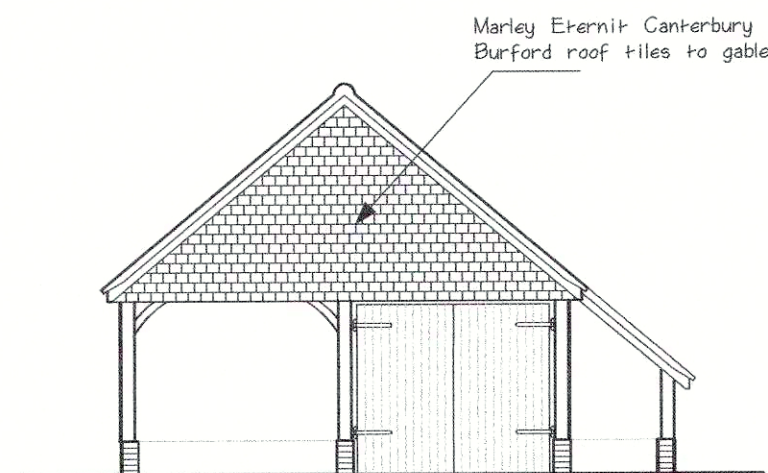


NORTH EAST ELEVATION 1:100

Marley Eternit Canterbury
Burford roof tiles

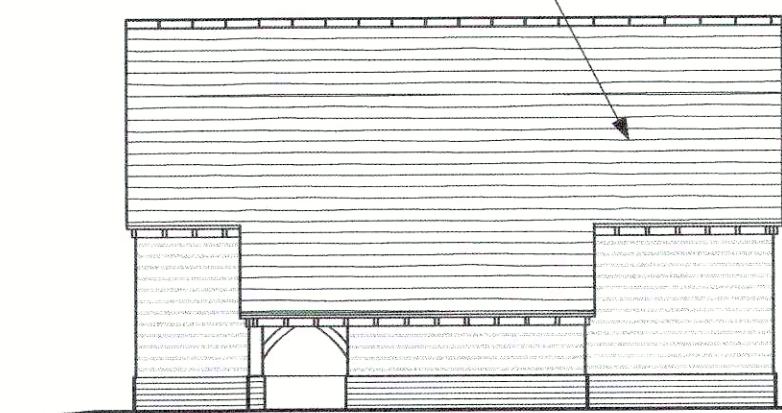


NORTH WEST ELEVATION 1:100

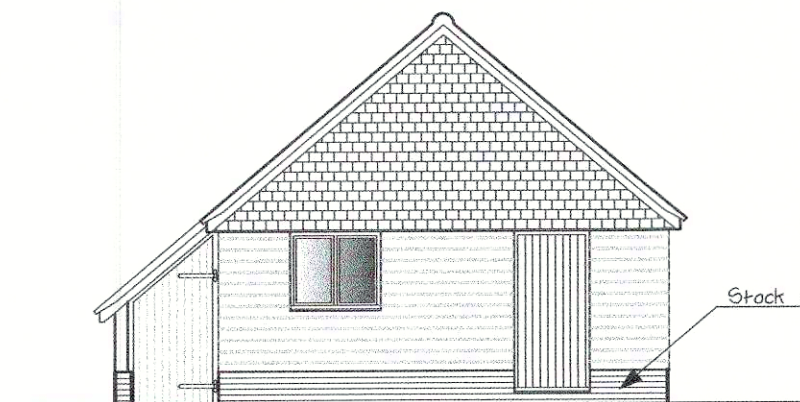


SOUTH WEST ELEVATION 1:100

South facing photovoltaic panels

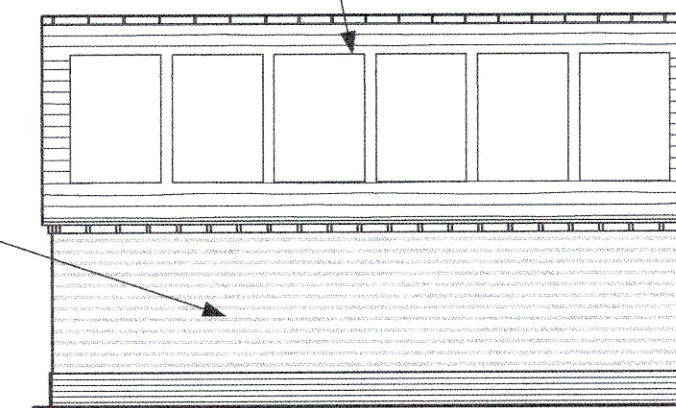

SOUTH EAST ELEVATION 1:100

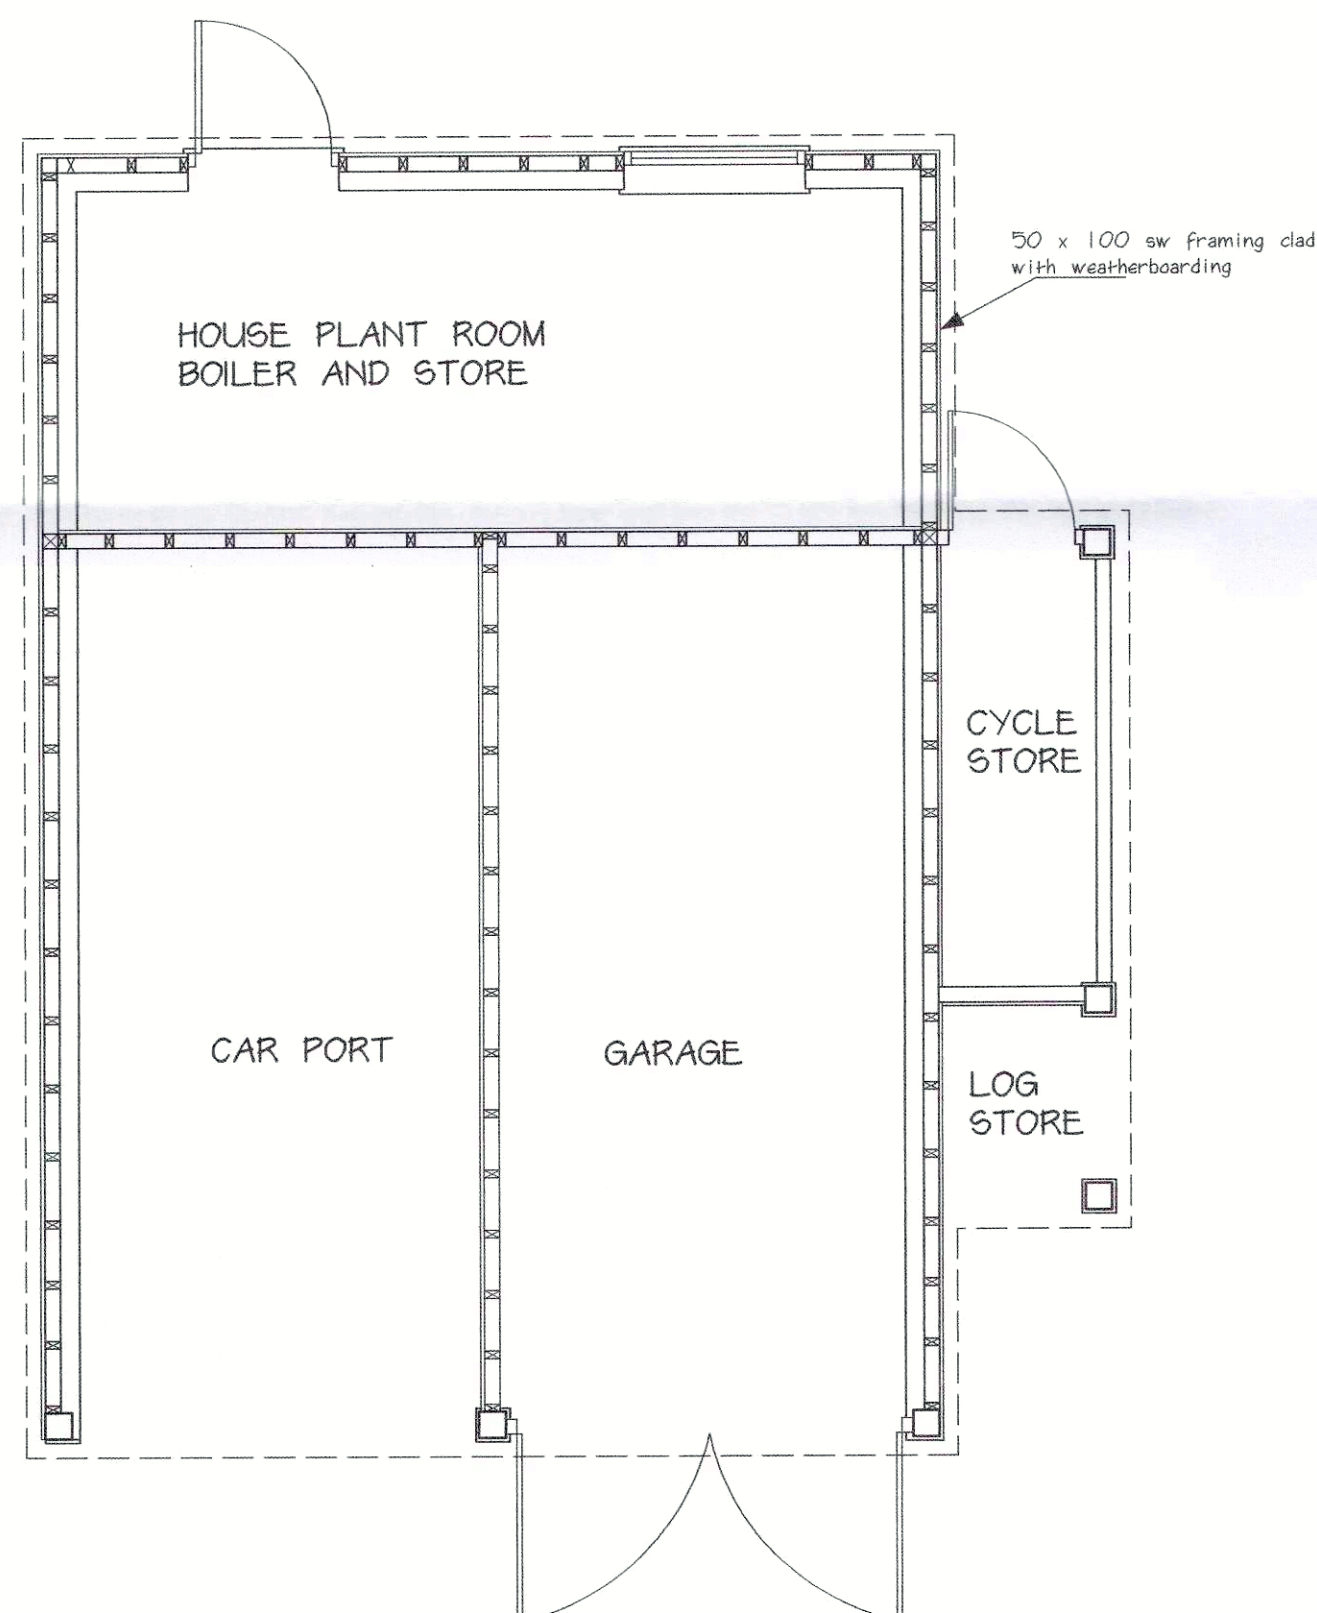

GROUND FLOOR PLAN 1:50

1 0 2 4 6 8 10 Metres
1:50 Scale

Revision A Photovoltaic panels and plant room / store added

October 2017

TITLE

PROPOSED GARAGE AND LOG STORE
CHURCH FARM (CHURCH FARM
BUNGALOWS) BINSTED BN18 0LN

CLIENT

S.A. CONSTRUCTION CO LTD

SCALES

1:50 1:100

DRAWING No.

2088/04A

DATE

DECEMBER 2016


Michael Hemmings
BUILDING DESIGN

8 ALFOLD CRAFT CENTRE
LOXWOOD ROAD
ALFOLD
SURREY GU6 8HP
Tel: Loxwood (01403) 752029