


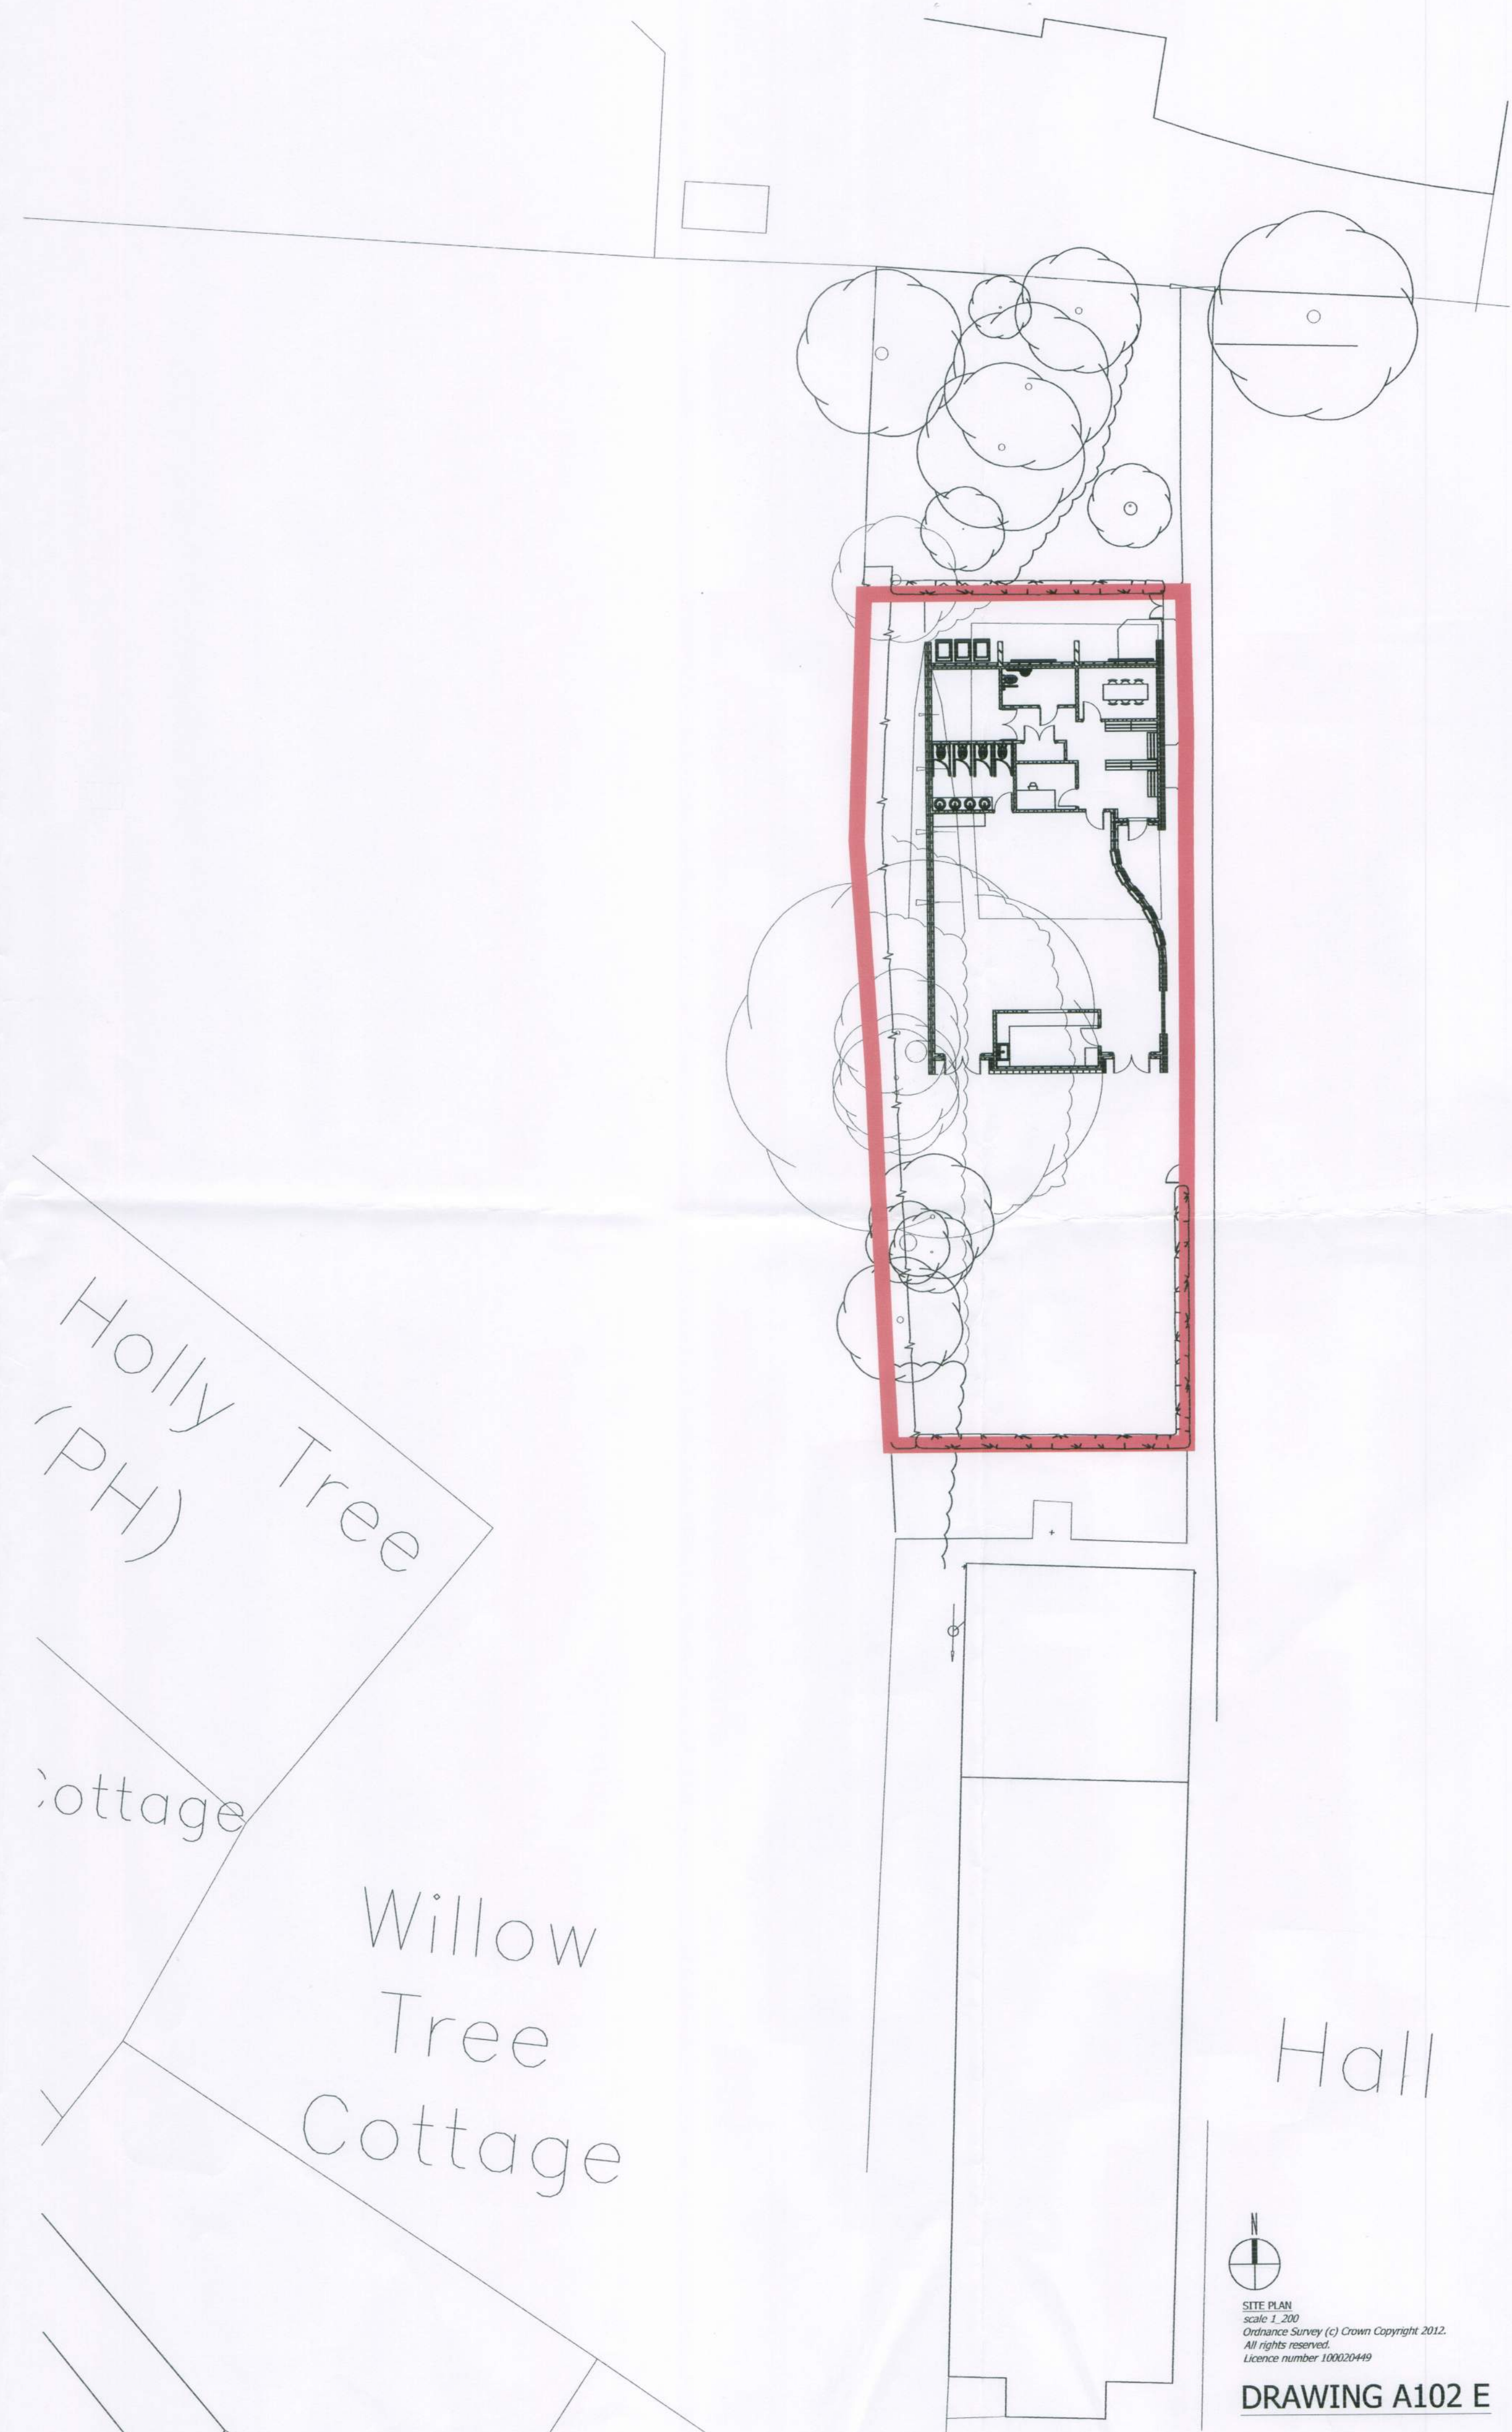

**SITE PLAN**  
scale 1:200  
Ordnance Survey (c) Crown Copyright 2012.  
All rights reserved.  
Licence number 100020449

**DRAWING A102 E**