



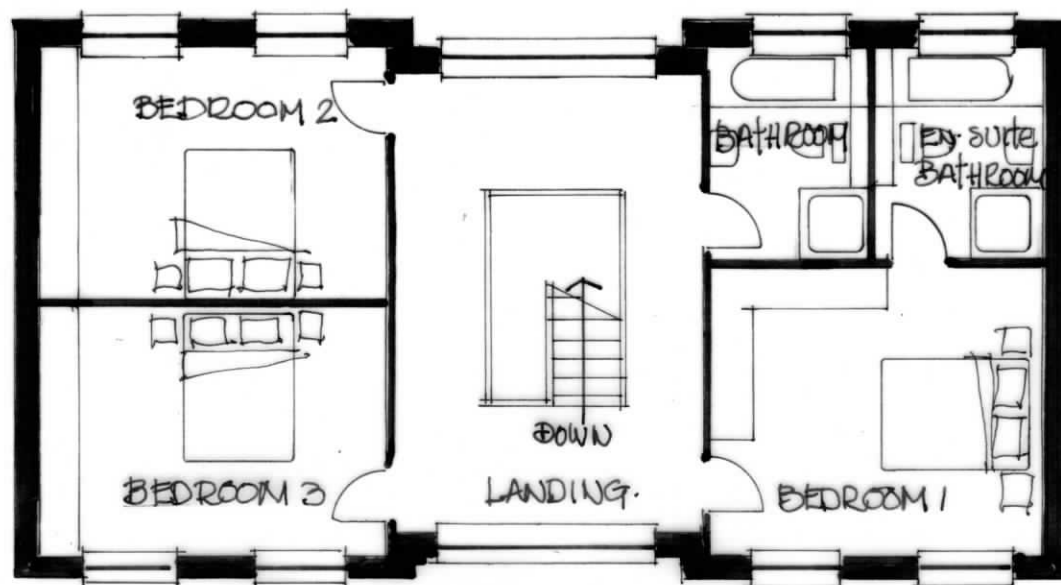

first

GENERAL NOTES

HOUSE TYPE..... Detached, 3 bedroom house
with detached garage
HABITABLE AREA..... 190m²
GARAGE AREA..... 60m²
HEATING..... Oil fired, floor mounted boiler in utility room

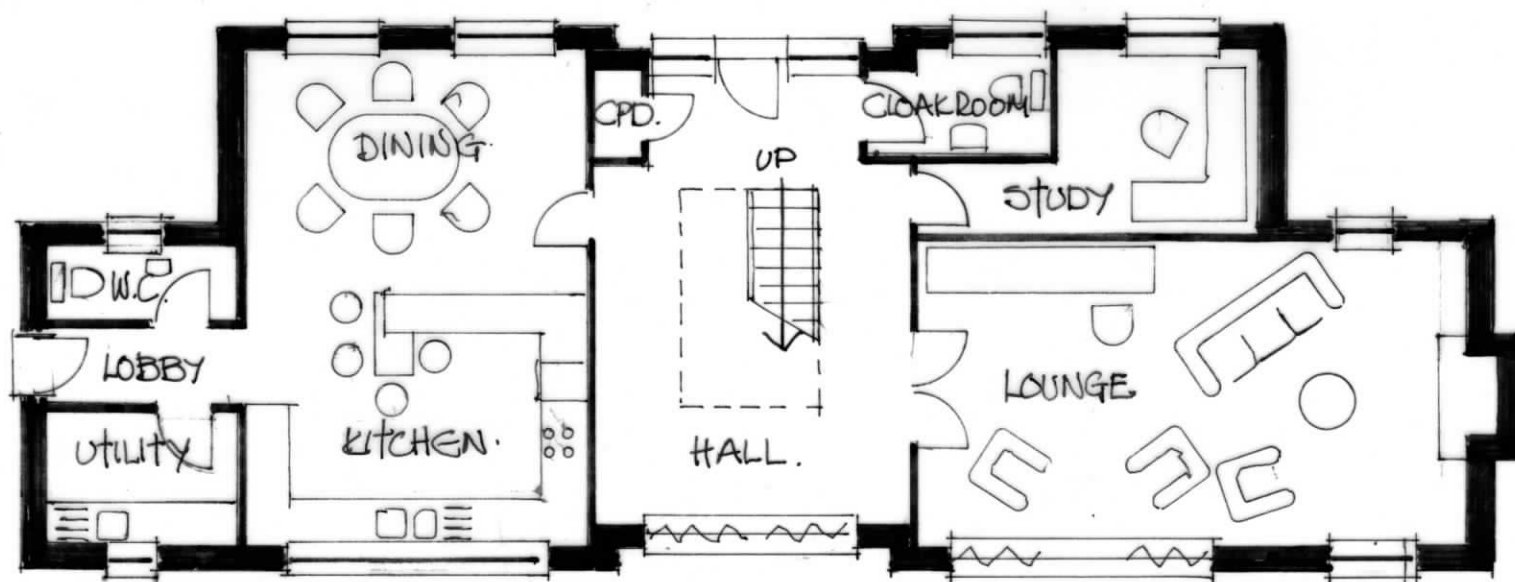

ground

Plot 5 Floor Plans 1-100

REV B SEPT 2017 LAYOUT REVISED/REDUCED AREA.
REV A MAY 2017. LAYOUT REVISED

roger harden

design consultants

121 High Street
Belton
Doncaster
South Yorkshire
DN9 1NR

Tel / Mobile 07880 723 071
E-Mail rogerharden@live.co.uk

DEVELOPMENT AT
WANDLEY'S FARM
WANDLEY'S LANE
FONTWELL

client
MR & MRS K LILLYWHITE

job no. 17031

dwg no. 03/A/B

scale 1-100

date MAY 2017