


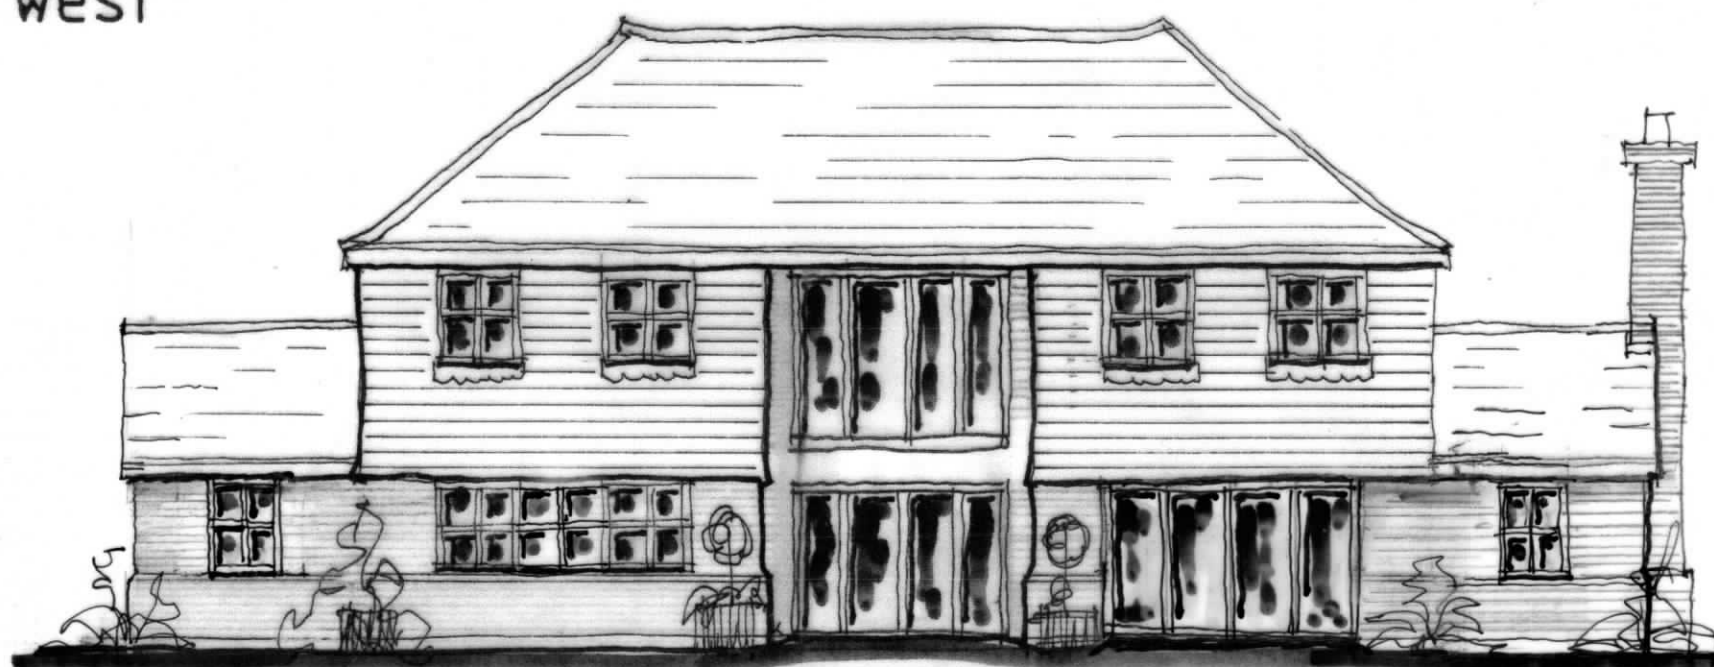


north west



south east

ELEVATIONS 1.100

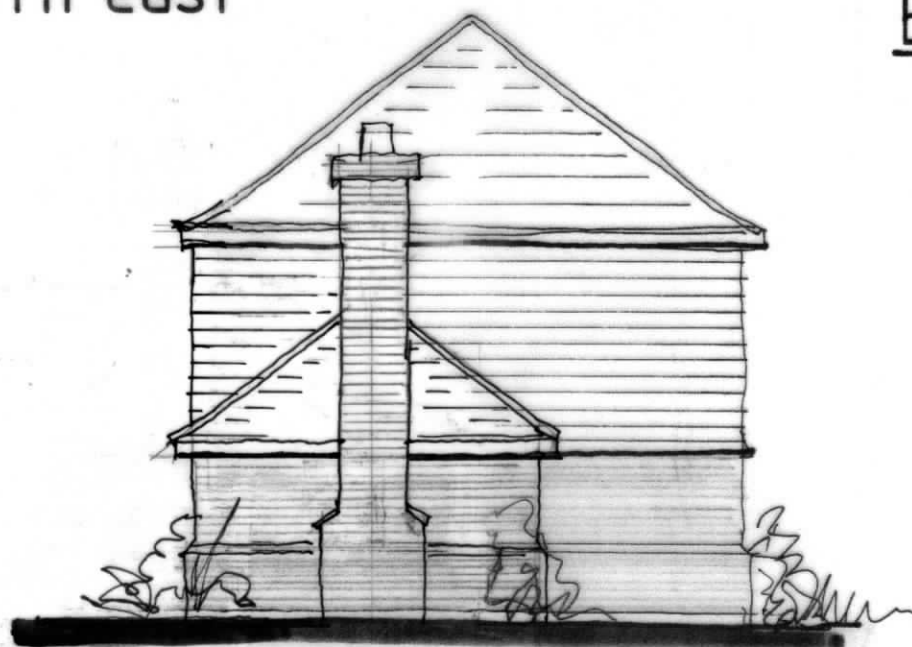

north east

GENERAL NOTES

HOUSE TYPE..... Detached, 3 bedroom house
with detached garage

EXTERNAL FINISHES

Roof..... Marley Eternit Rivendale Fibre Cement Slate

Facia & Soffite..... Oak effect wood grain Upvc

Windows..... Oak effect wood grain Upvc

G/F Walls..... Sussex stock face bricks

Gables & F/F Walls.. Marley Eternit Hawkins Dark Heather
Plain Clay Tiles

REV C NOV 2017 S/EAST WINDOW AMENDED TO MATCH FLOOR PLAN
REV B SEPT 2017 REVISED ELEVATIONS/FLOOR PLANS
REV A MAY 2017 LAYOUT & EXT. FINISHES REVISED

roger harden

design consultants

121 High Street
Belton
Doncaster
South Yorkshire
DN9 1NR

Tel / Mobile 07880 723 071
E-Mail rogerharden@live.co.uk


project DEVELOPMENT AT
WANDLEYS FARM
WANDLEYS LANE
FONTWELL
client MR & MRS K LILLYWHITE

job no. 17031

scale 1:100

dwg no. 04/A/B/C

date MAY 2017

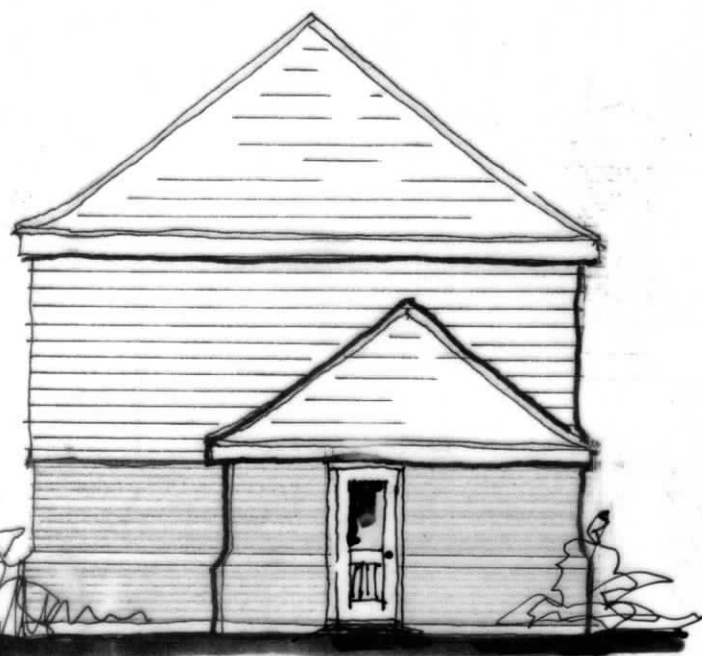

south west