



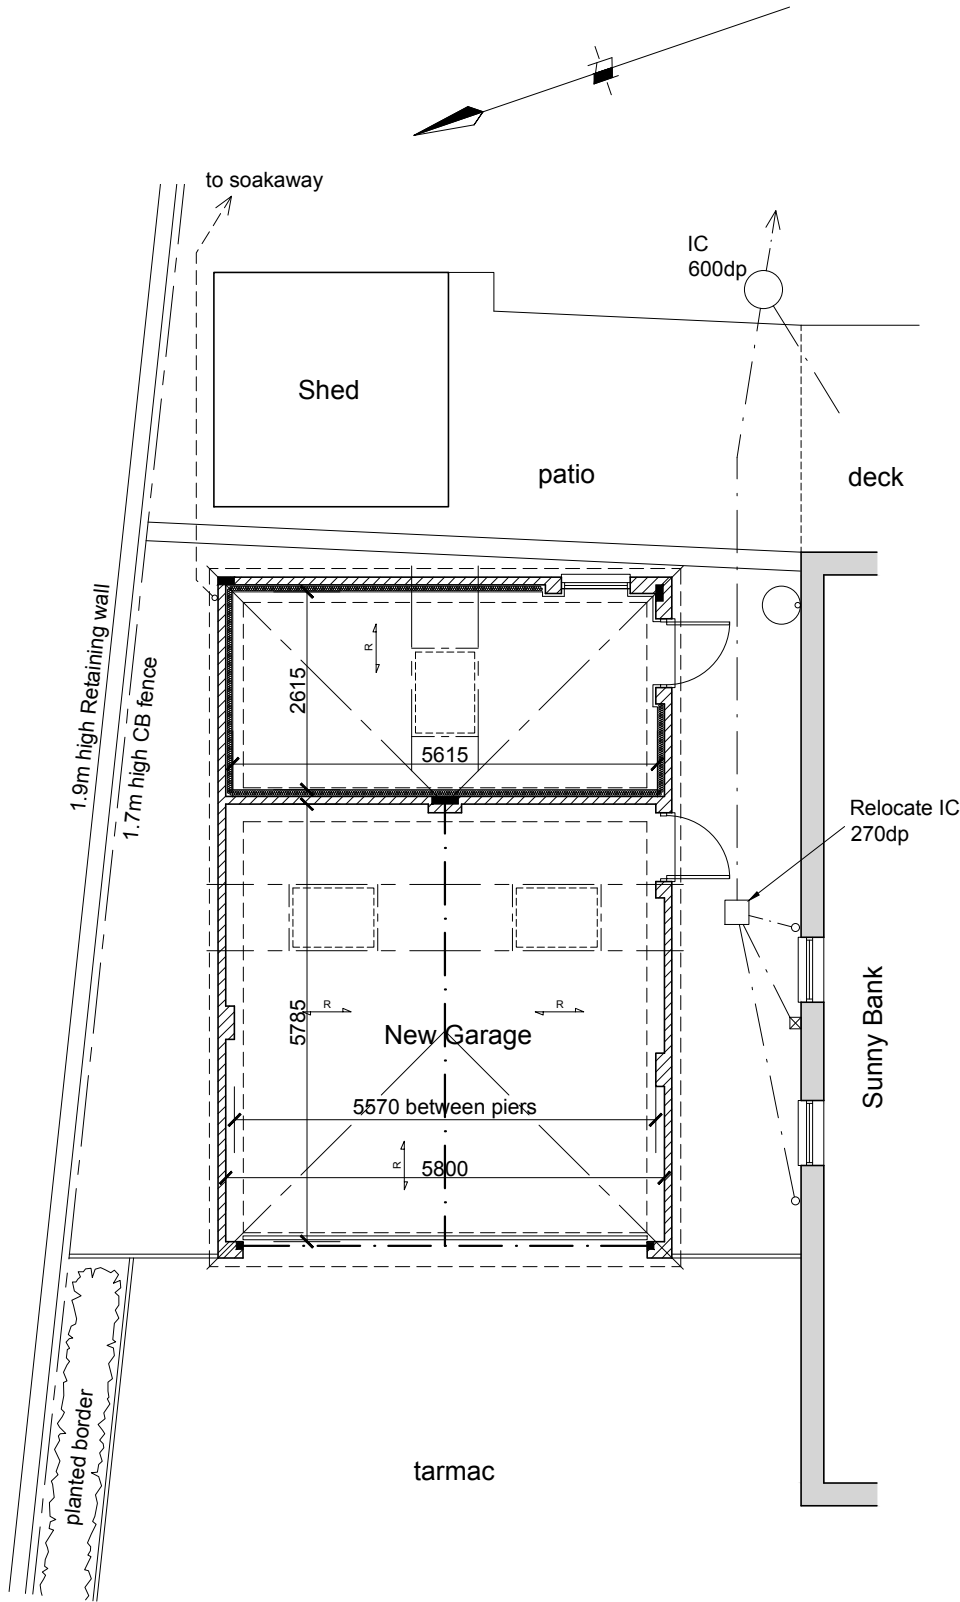


Proposed Floor Plan
1:100 @ A3

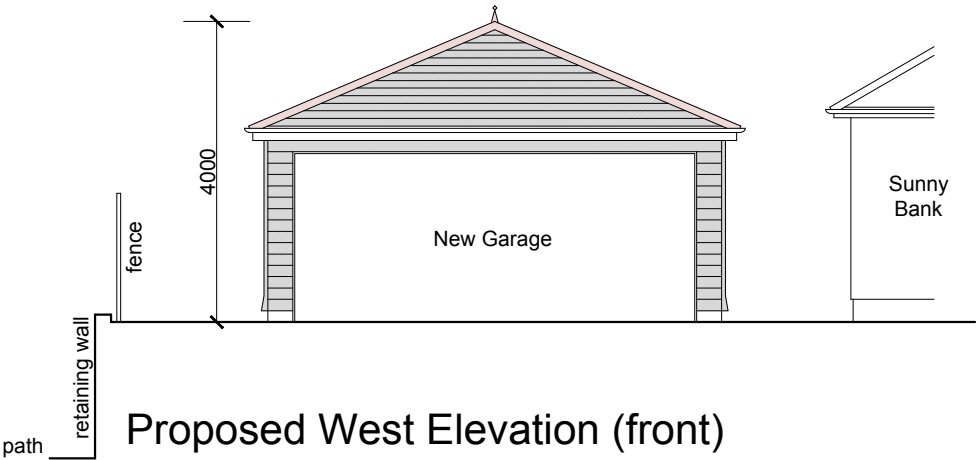

Proposed West Elevation (front)
1:100 @ A3




Example of Cladding
not to scale

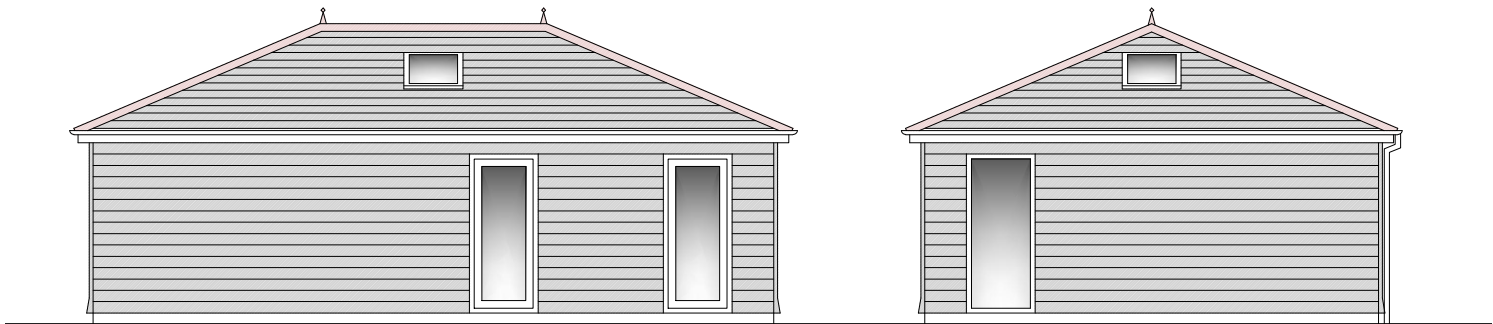

Proposed South Elevation (side)
1:100 @ A3

Proposed East Elevation (rear)
1:100 @ A3

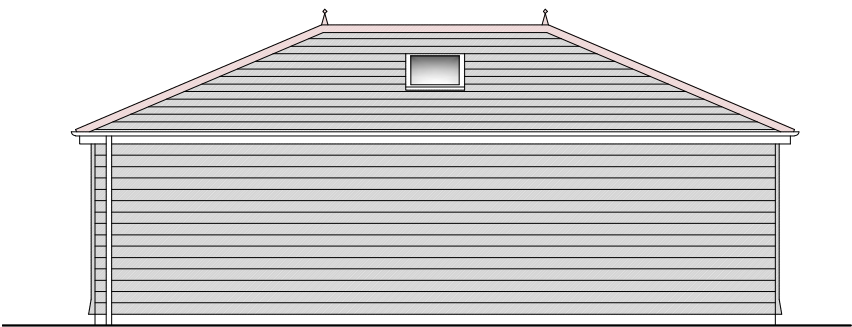

Proposed North Elevation (side)
1:100 @ A3

Material Schedule:

Walls:
Eternit Cedral Weatherboarding colour black.

Roof:
Grey slate to match main house.
Red clay hips, ridge & finial.

New Doors/Windows:
White uPVC personnel door & window.
Polyester powder coated aluminium roller shutter garage door, colour TBC.
Velux style rooflights.

Rainwater Goods:
Black uPVC.

Rev A. 16.07.18 Dims & materials added.

client	project	drawing	date	drawn	drawing no	revision
Stephen Phillips	Replacement Garage at Sunny Bank, Dairy Lane Warberton, BN18 0PT	Proposed Garage	Jul 18	pd	0260 / 101	A
			scale			
			1:100 @ A3			
					CAD file name:	

No dimensions to be scaled from drawing except for planning purposes. The contractor should check all dimensions on site.

Peter Davey Ltd
construction consultants

49 Park Drive
Rustington
West Sussex BN16 3DY
Tel: 01903 773105
Mob: 07941 402217
Email: peterdavey67@btinternet.com