


NOTES:

Dimensions to be checked on site before commencing work. Any discrepancies shall be reported to the architect immediately.

Do not scale from these drawings except for planning purposes. Use figured dimensions only.

Where applicable this drawing is to be read in conjunction with other consultants' drawings.

This drawing is the copyright of Harrington Design Architects Ltd.

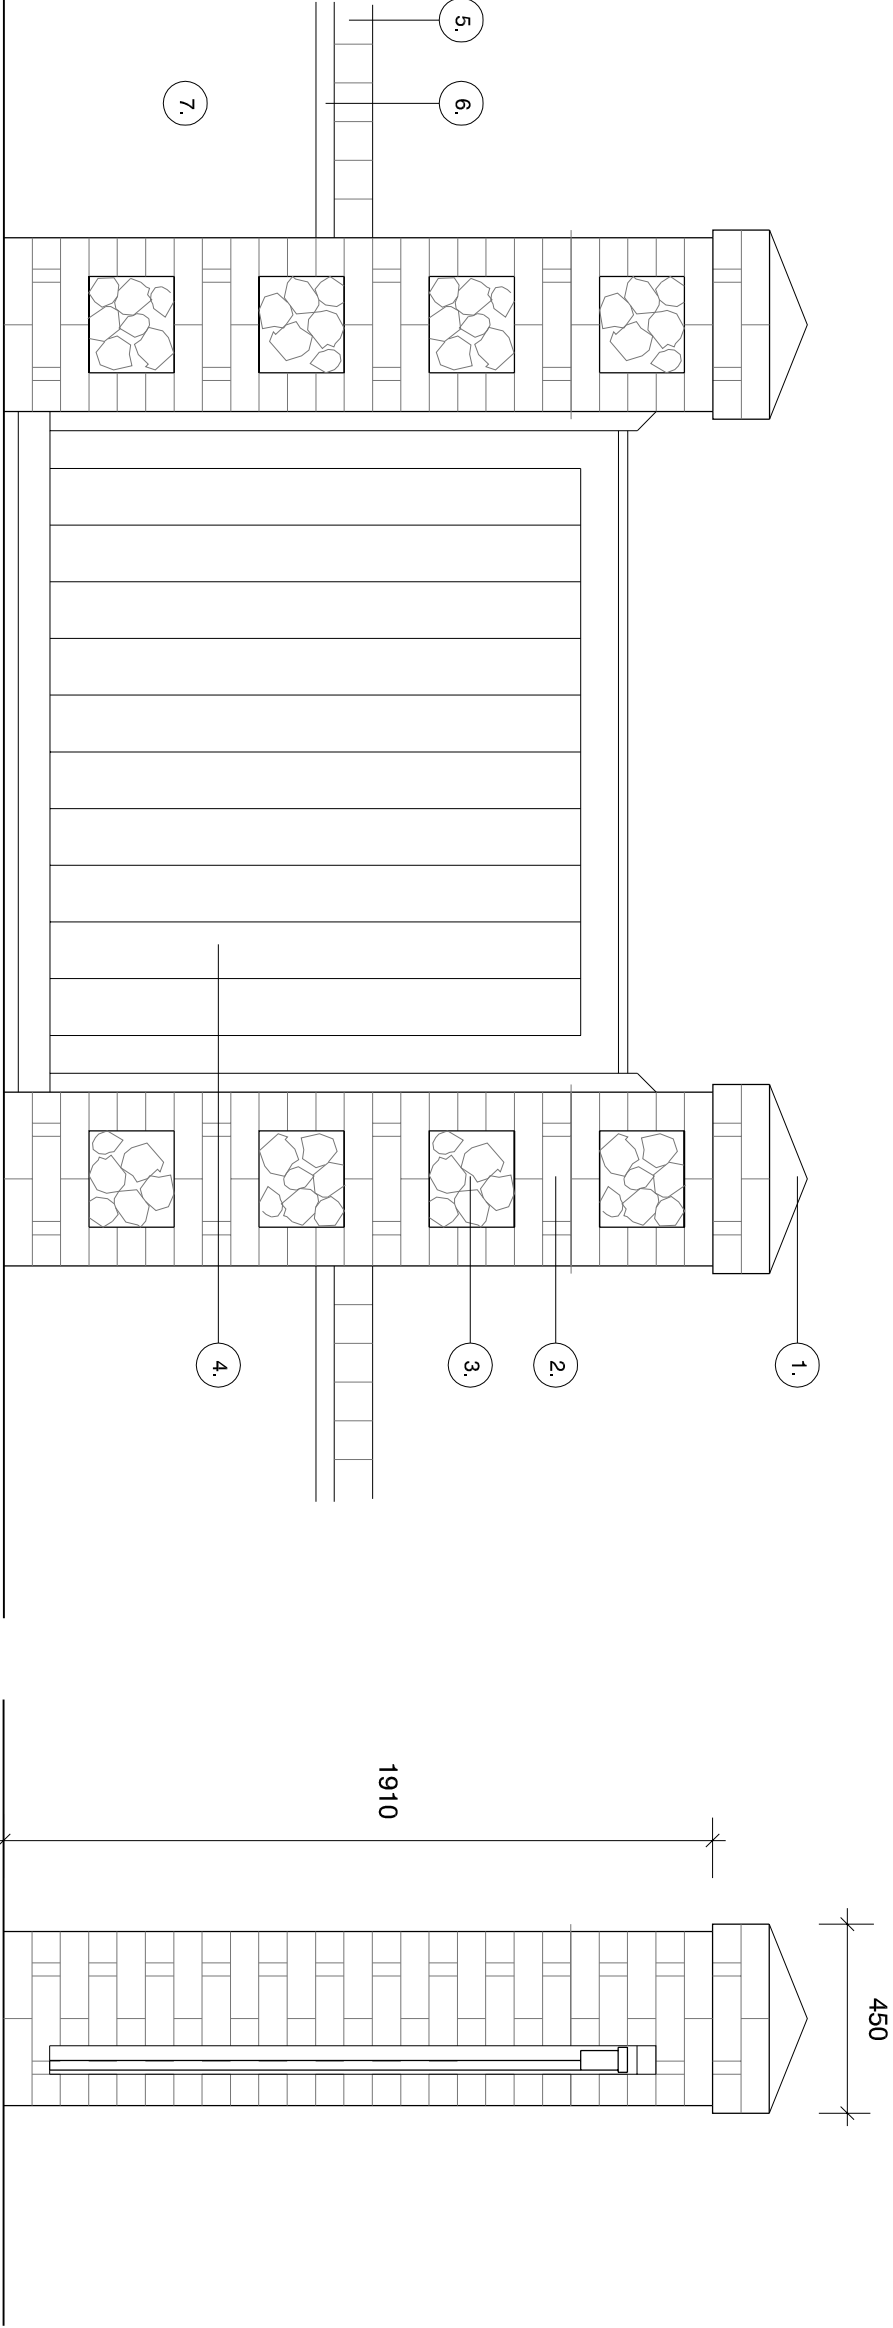


FRONT ELEVATION OF PIERS
1:20 @ A3

SIDE ELEVATION OF PIER
1:20 @ A3

LEGEND OF MATERIALS

1. RENDER CAPPING
2. RED BRICK ENGLISH BOND WITH QUEEN CLOSERS
3. FLINT INFILL PANELS
4. PAINTED TIMBER GATE
5. BRICK HALF ROUND SPECIALS TO WALL
6. CLAY TILE PROJECTING COURSE
7. FLINT WALL

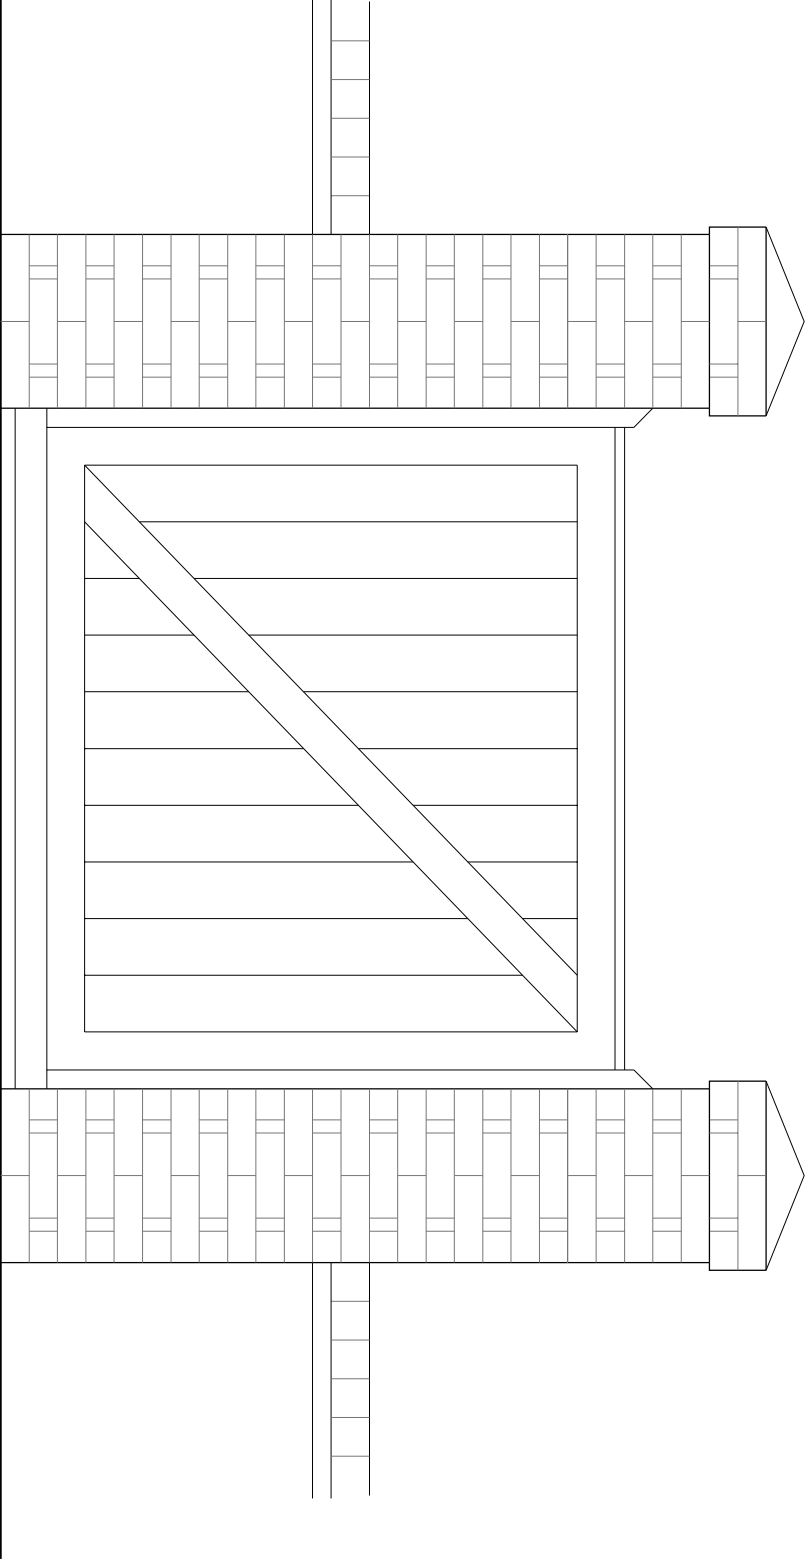

REAR ELEVATION OF PIERS
1:20 @ A3

Rev	Date	Amendment
-----	------	-----------

Harrington Design Architects
Broadbridge Business Centre
Deiling Lane
Bosham
West Sussex
PO18 8NF
Tel: 01243 574600
Fax: 0870 7060193
info@harringtondesign.co.uk



For
DR HOBBS & MRS HOBBS-GREEN

Project
**LAND ADJOINING RED COTTAGE
THE STREET
WALBERTON
WEST SUSSEX**

Title
**BRICK PIERS
ELEVATIONS**

Date	Drawn	Scale	Checked
24.10.17	CPR	1:20 @ A3	MW
Job Number	Prefix	Drawing Number	Revision
16035	P	107	