



ISSUED FOR BUILDING REGULATIONS

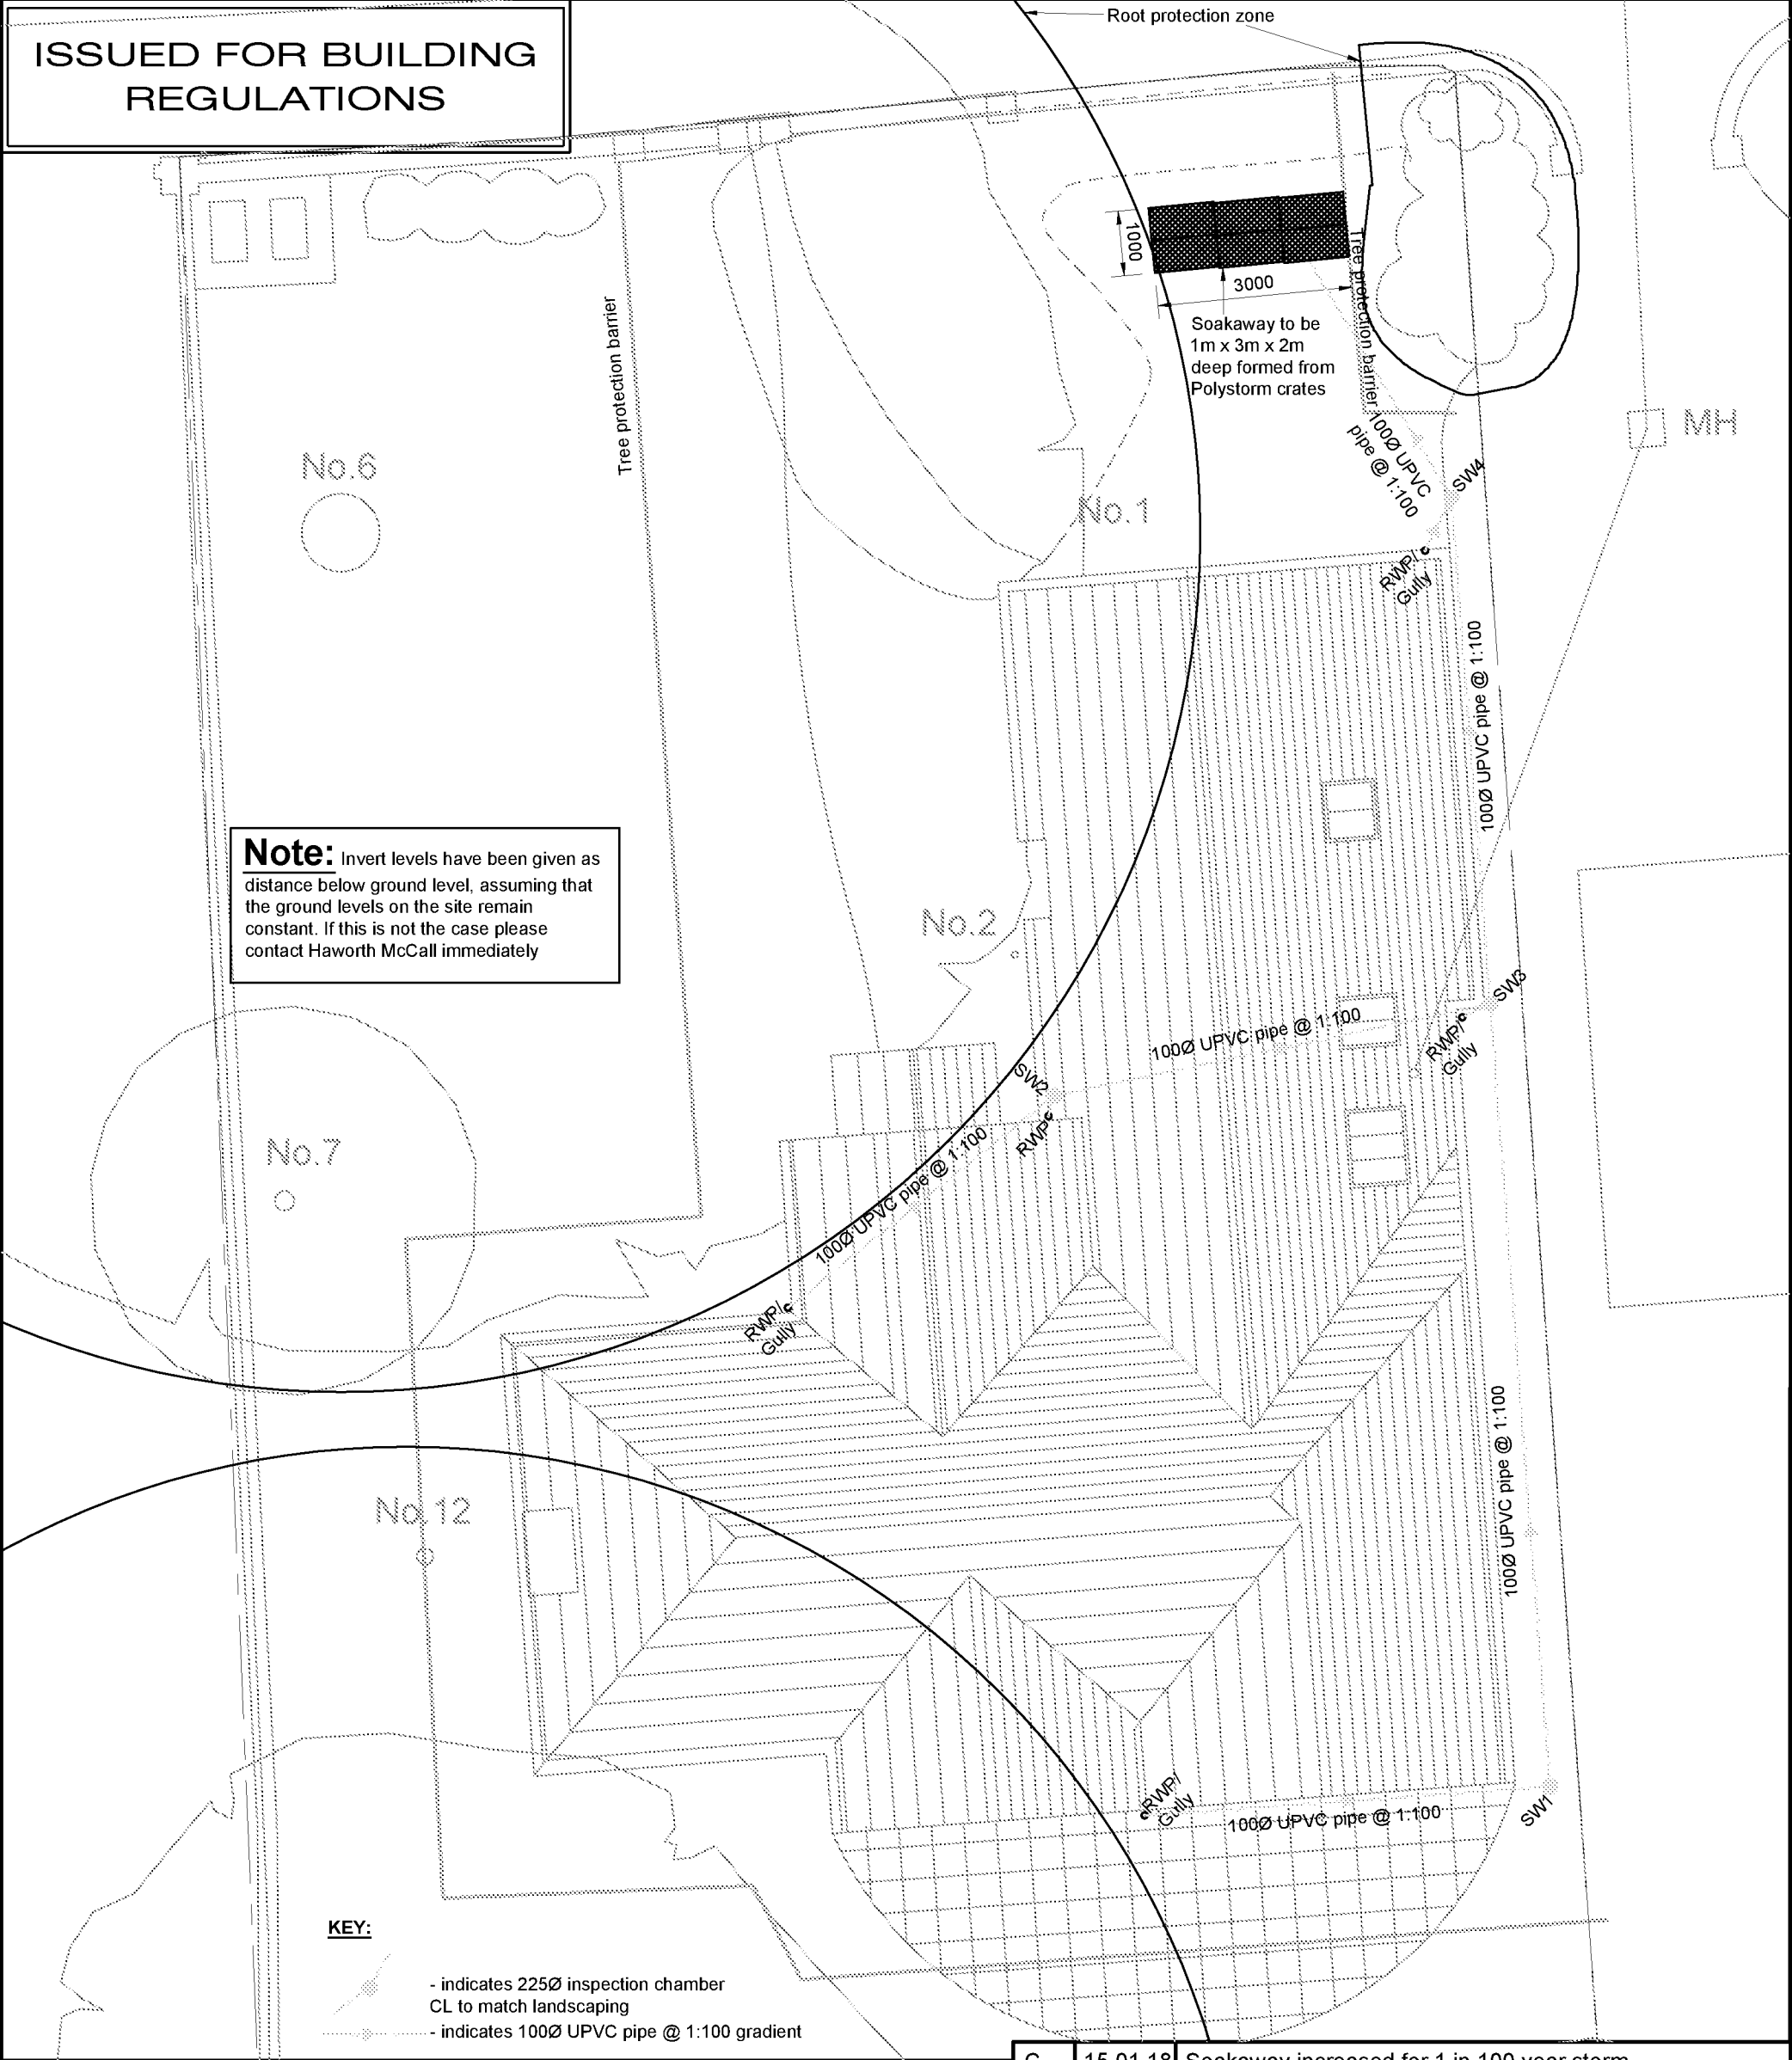

Selected fill free from stones larger than 40mm, lumps of clay over 100mm, timber, frozen material, vegetable matter.

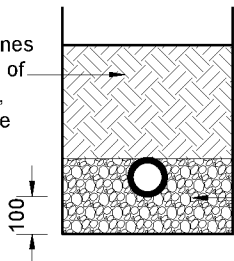

### Pipe Bedding Detail

(1:20)

Original drawing size A3

|     |          |                                            |
|-----|----------|--------------------------------------------|
| C   | 15.01.18 | Soakaway increased for 1 in 100 year storm |
| B   | 07.11.17 | Hedges at rear demolished                  |
| A   | 07.11.17 | Roof plan amended                          |
| Rev | Date     | Description                                |



Brighton: 01273 617117  
Belfast: 028 9028 3060  
solutions@haworthmccall.co.uk  
www.haworthmccall.co.uk

|                |                                                       |
|----------------|-------------------------------------------------------|
| Project:       | Red Cottage, West Sussex                              |
| Drawing No.:   | 536/500C                                              |
| Drawing Title: | Site Plan Showing Below Ground Surface Water Drainage |
| By:            | JD                                                    |
| Date:          | November 17                                           |