




This drawing and its contents are the strict copyright of Architectura Design. No reproduction without permission. Do not scale. Written dimensions to be used where given. All dimensions and details to be checked on site. FOR PLANNING PURPOSES ONLY

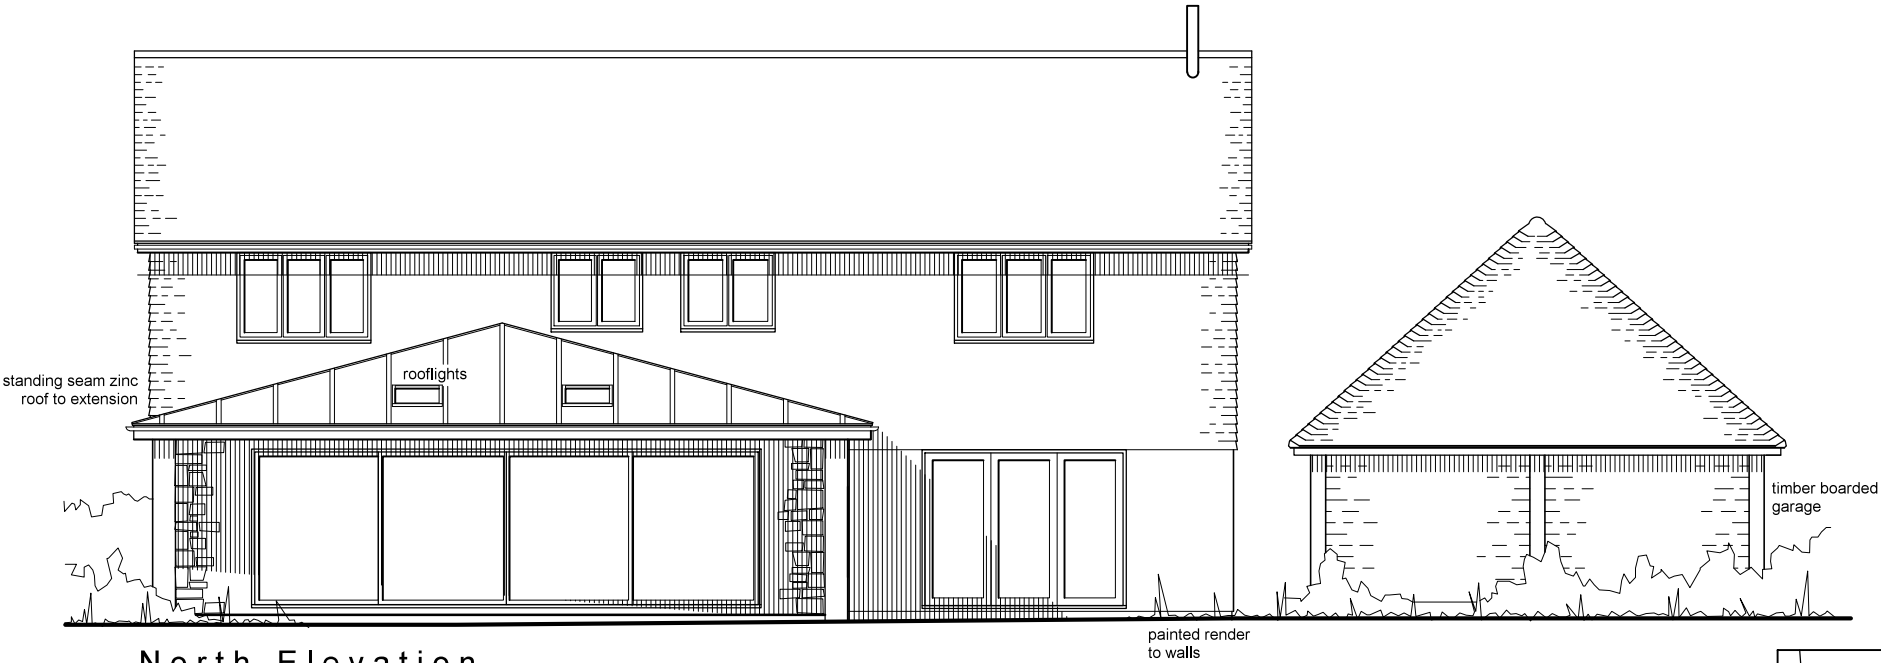

North Elevation

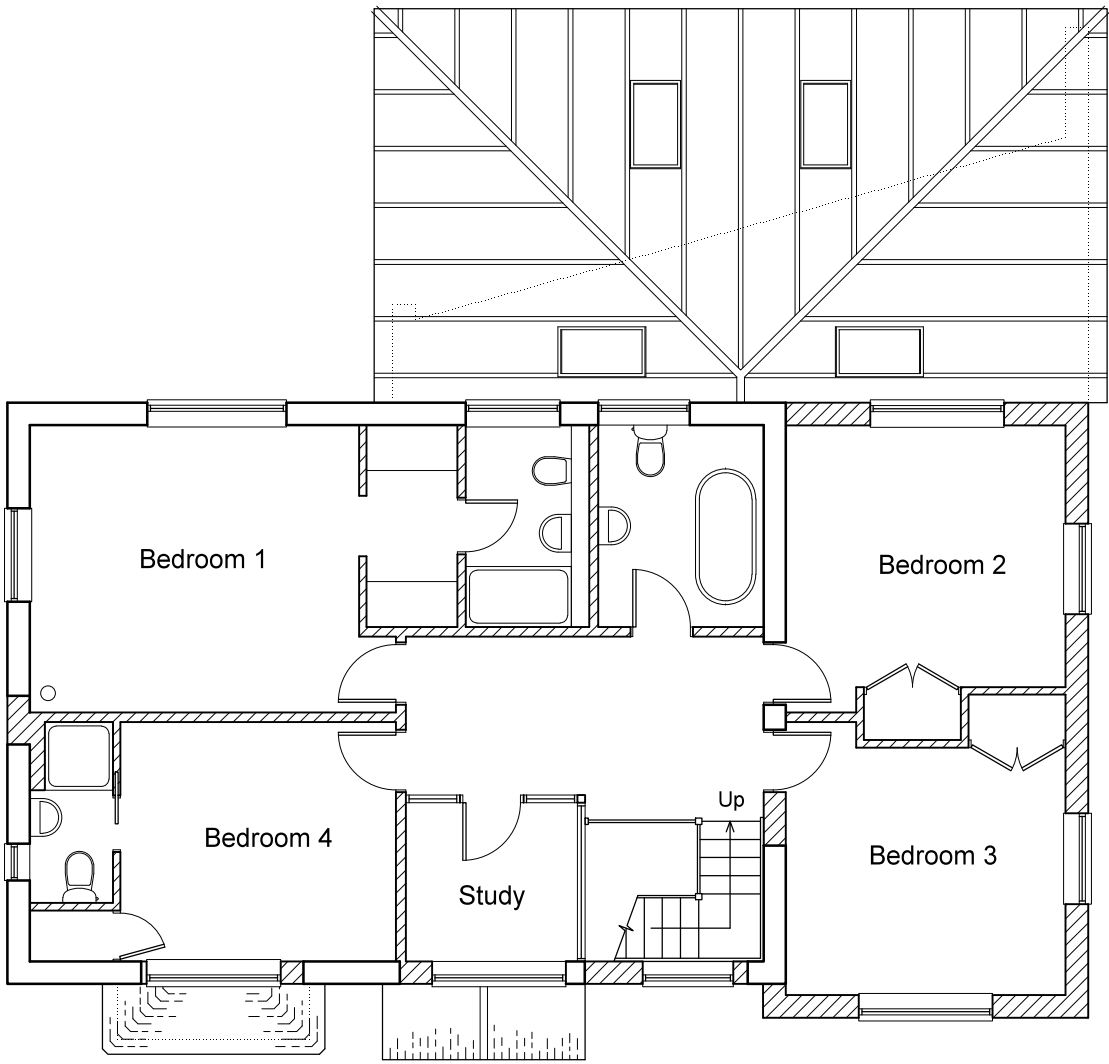

First Floor Plan

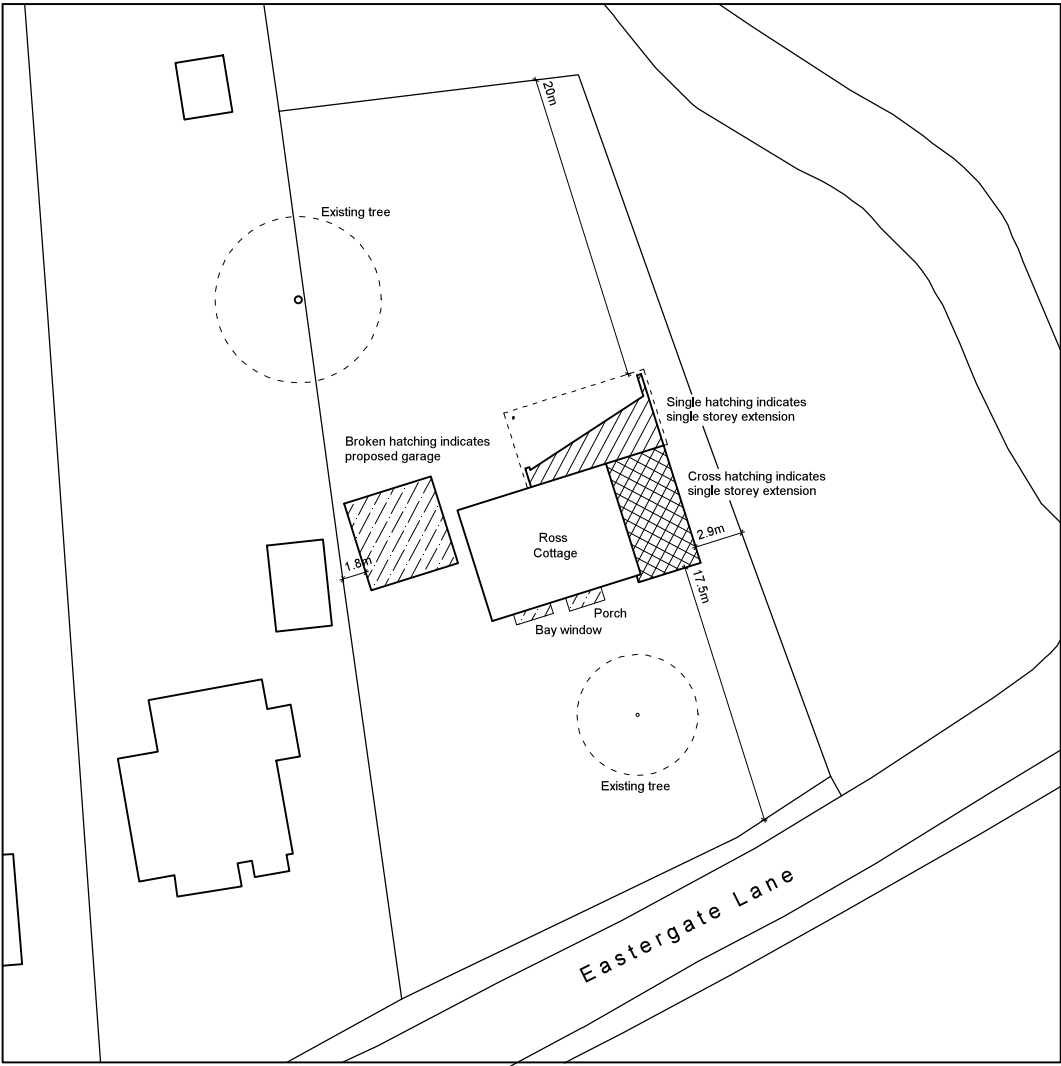

Block Plan
Scale 1:500

0 5 10 metres



0 1 2 3 4 metres

Architectura
Architectural Design & Drawing Service

Proposed Extension and Alterations
at Ross Cottage, Eastergate Lane, Eastergate
for Mr K Lynes

Drawing P02 October 2020 Scale 1:100 @ A3
Planning Drawing -First Floor Plan, Elevation & Block Plan