



This drawing and its contents are the strict copyright of Architectura Design. No reproduction without permission. Do not scale. Written dimensions to be used where given. All dimensions and details to be checked on site. FOR PLANNING PURPOSES ONLY

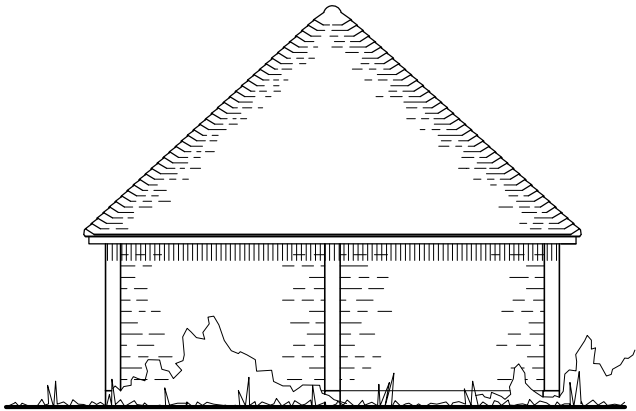

South Elevation



East / West Elevation
Garage

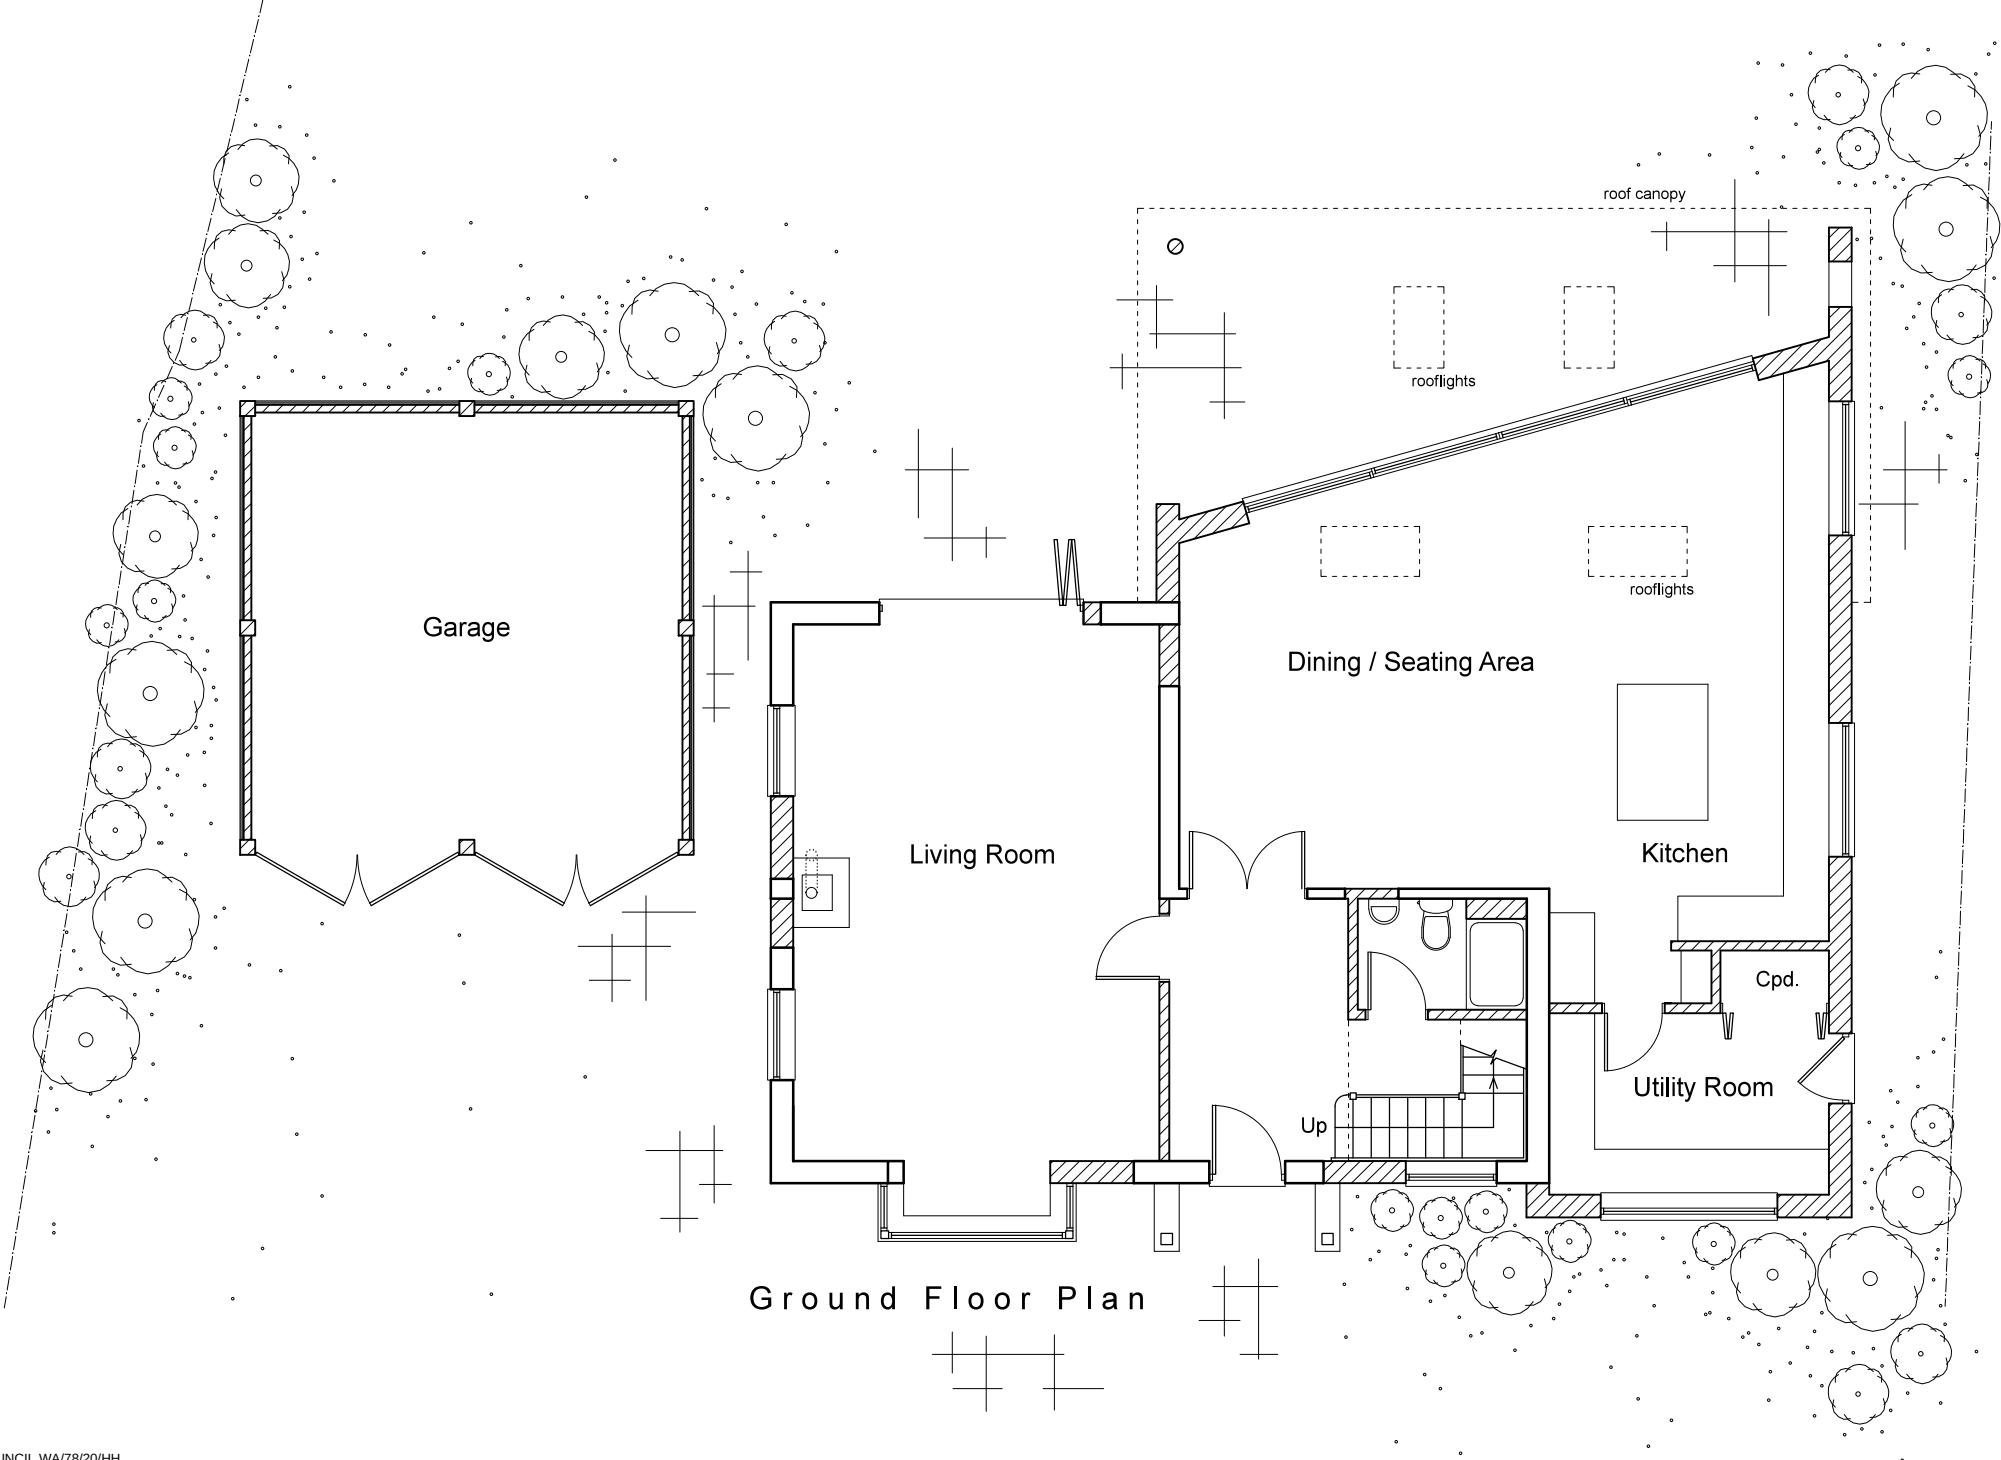

Ground Floor Plan



Architectura
Architectural Design & Drawing Service

Proposed Extension and Alterations
at Ross Cottage, Eastergate Lane, Eastergate
for Mr K Lynes

Drawing P01 October 2020 Scale 1:100 @ A3
Planning Drawing - Ground Floor Plan & Elevations