



This drawing and its contents are the strict copyright of Architectura Design. No reproduction without permission. Do not scale. Written dimensions to be used where given. All dimensions and details to be checked on site. FOR PLANNING PURPOSES ONLY

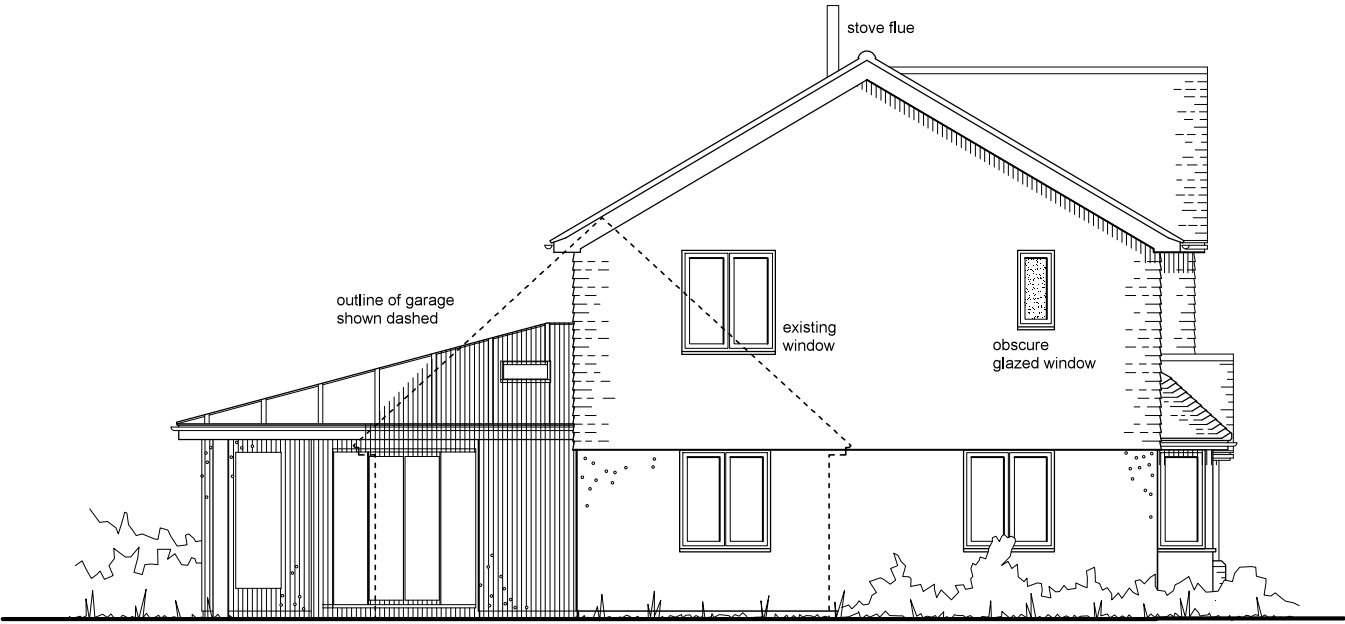


West Elevation
House



East Elevation

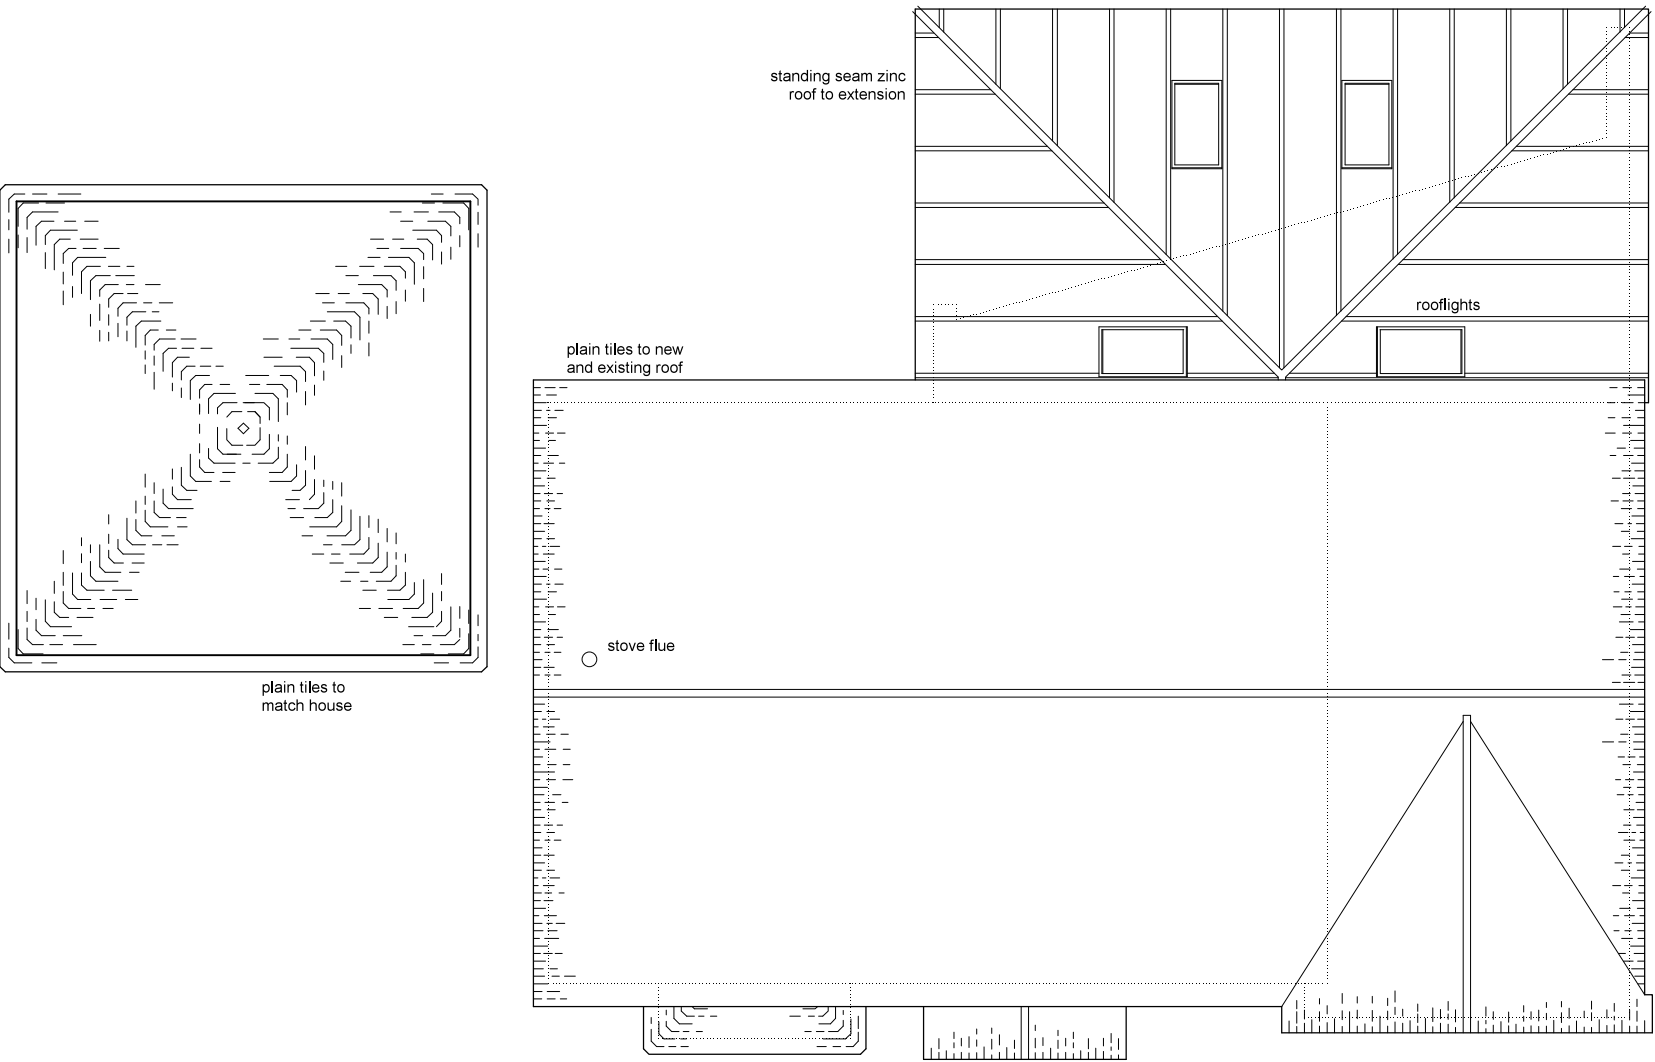

Roof Plan

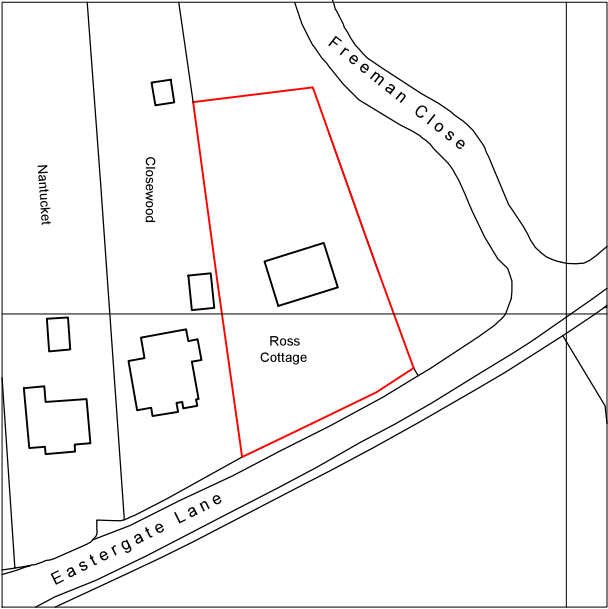

Location Plan
Scale 1 : 12 50

0 5 10 20 metres

Serial Number 196481
©Crown Copyright and database right 2020
Ordnance Survey License: 100048957
Reproduction in whole or part is prohibited
without the prior permission of Ordnance Survey

0 1 2 3 4 metres

Architectura
Architectural Design & Drawing Service

Proposed Extension and Alterations
at Ross Cottage, Eastergate Lane, Eastergate
for Mr K Lynes

Drawing P03 October 2020 Scale 1:100 / 1:1250 @ A3
Planning Drawing - Roof Plan, Elevations & Location Plan