




SCALE BAR 1:1250




SCALE BAR 1:500

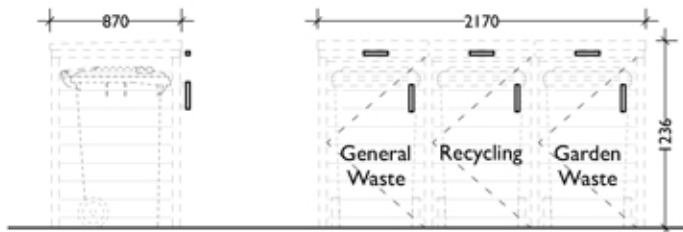

Proposed Refuse



Site Plan 1:500 @ A3

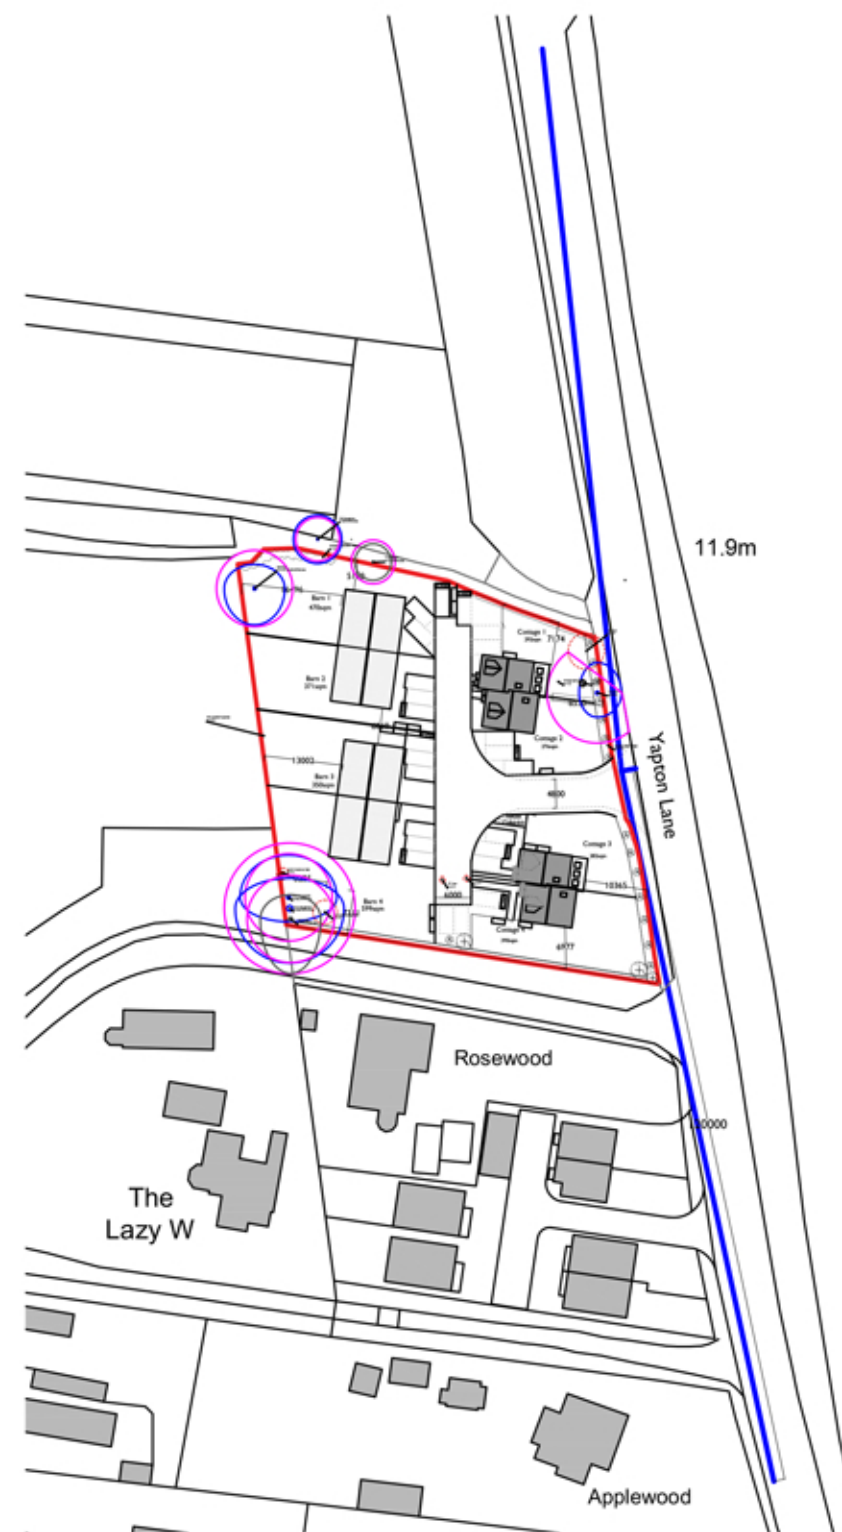

Block Location Plan 1:1250 @ A3

Address.
Spindlewood
Yapton Lane
Walberton
BN18 0AS

Drawing.
Proposed Site Plan

Scale.
As Shown

Date.
April 2020

Drawing No.
DPA 02

Revision.
--