
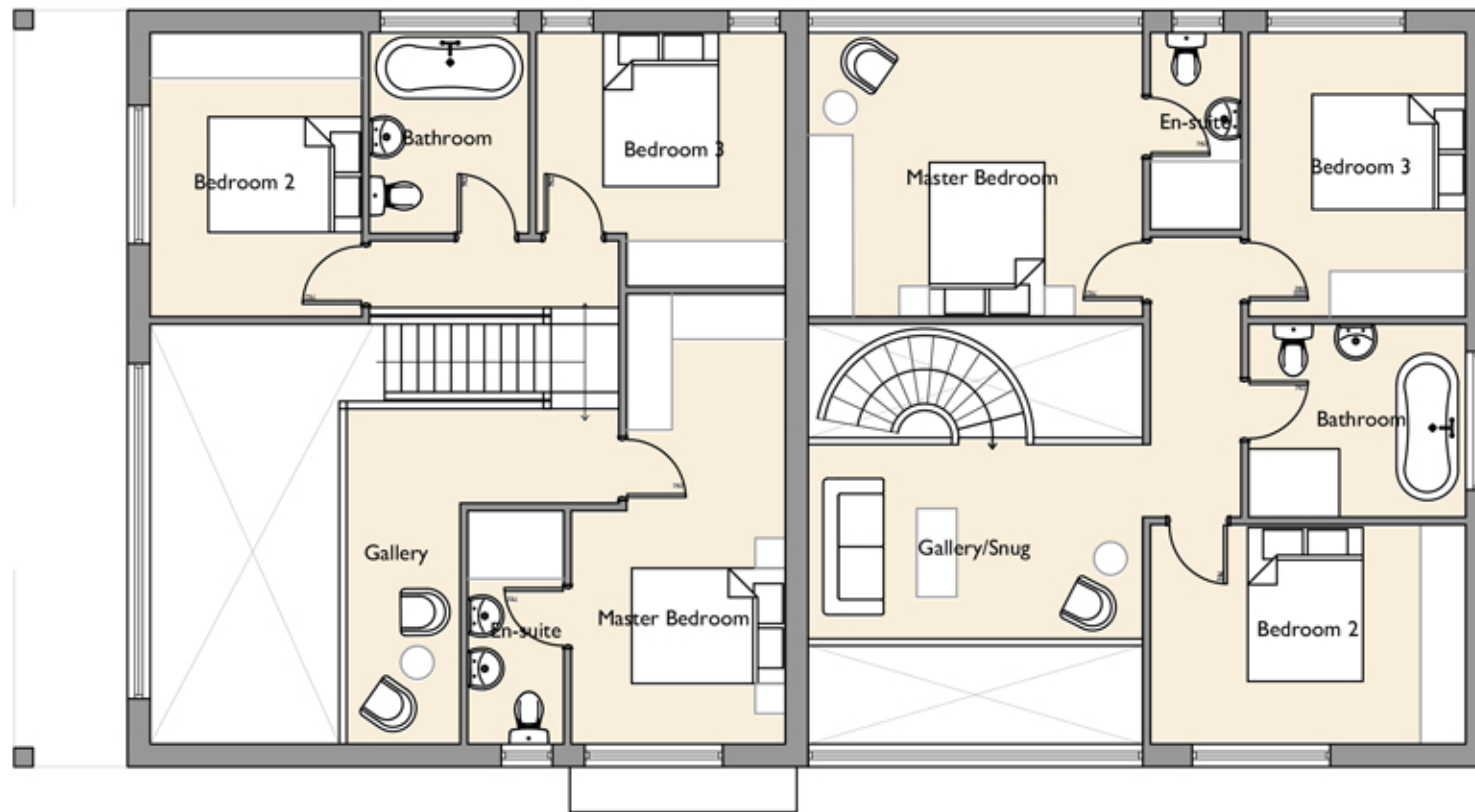


First Floor Plan 1:100 @ A3

A updated following tree report 24.07.20

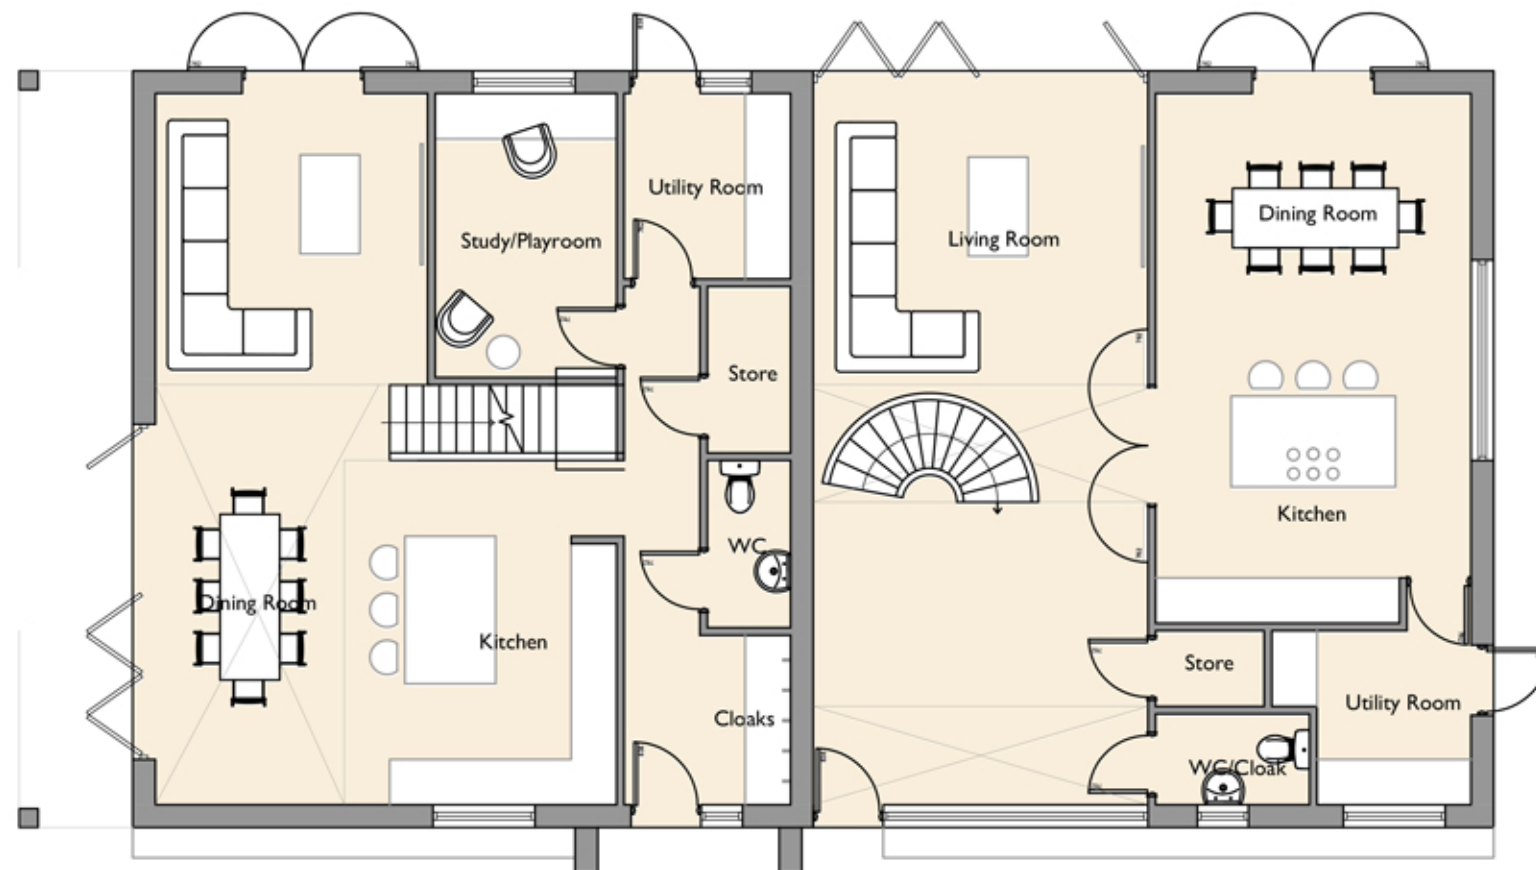

Ground Floor Plan 1:100 @ A3

Address.
Spindlewood
Yapton Lane
Walberton
BN18 0AS

Drawing.
Proposed Barn
3 and 4 Plan

Scale.
As Shown

Date.
April 2020

Drawing No.
DPA 09

Revision.
A