
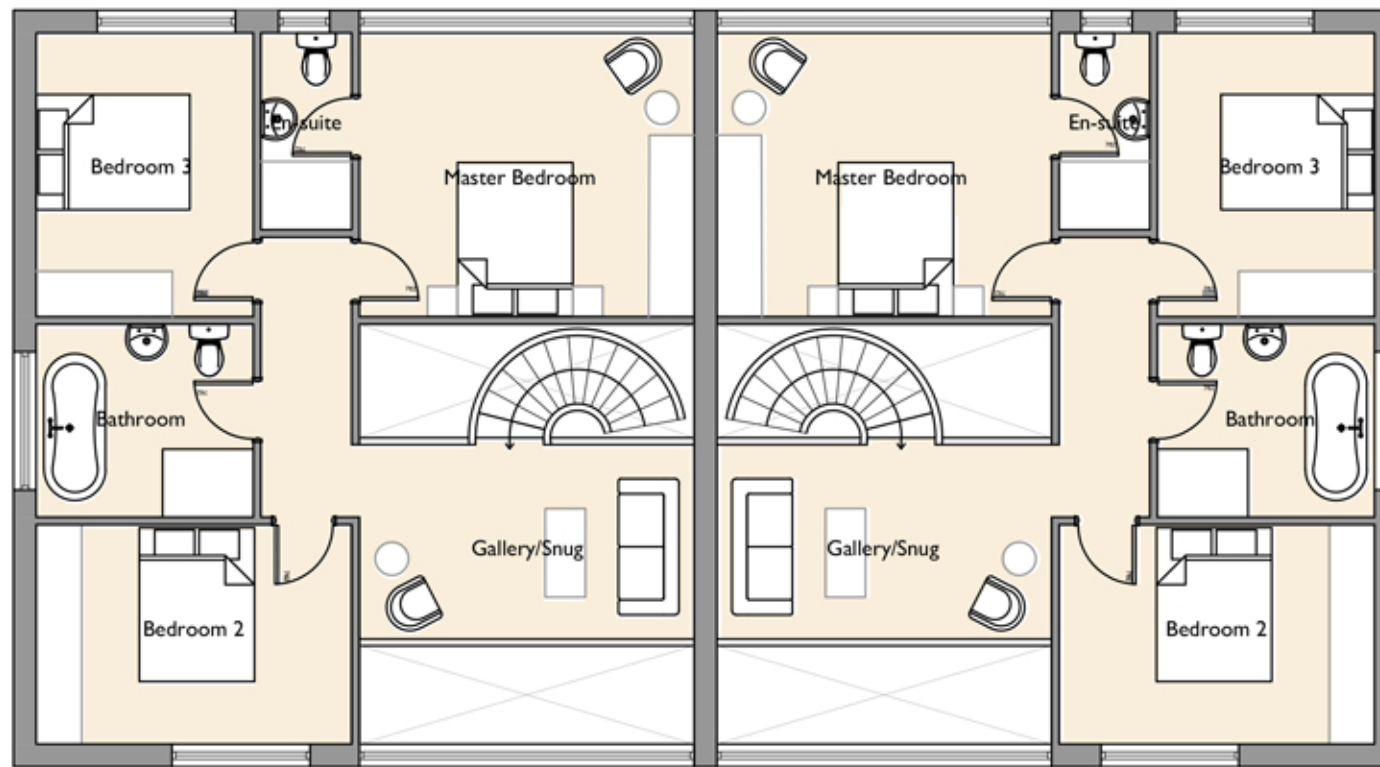


First Floor Plan 1:100 @ A3

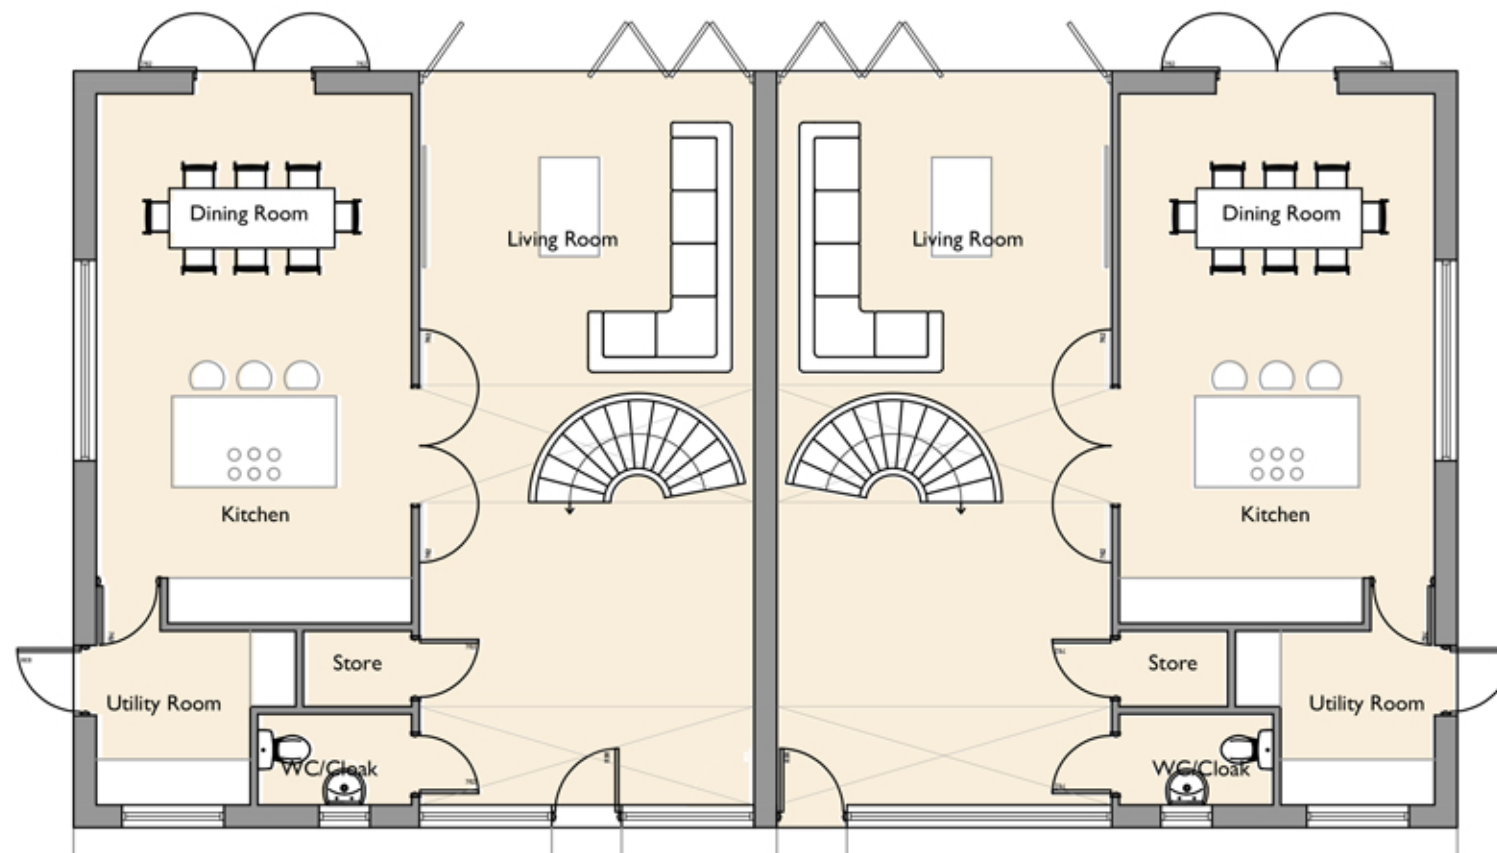

Ground Floor Plan 1:100 @ A3

Address.  
Spindlewood  
Yapton Lane  
Walberton  
BN18 0AS

Drawing.  
Proposed Barn  
1 and 2 Plan

Scale.  
As Shown

Date.  
April 2020

Drawing No.  
DPA 11

Revision.  
--