


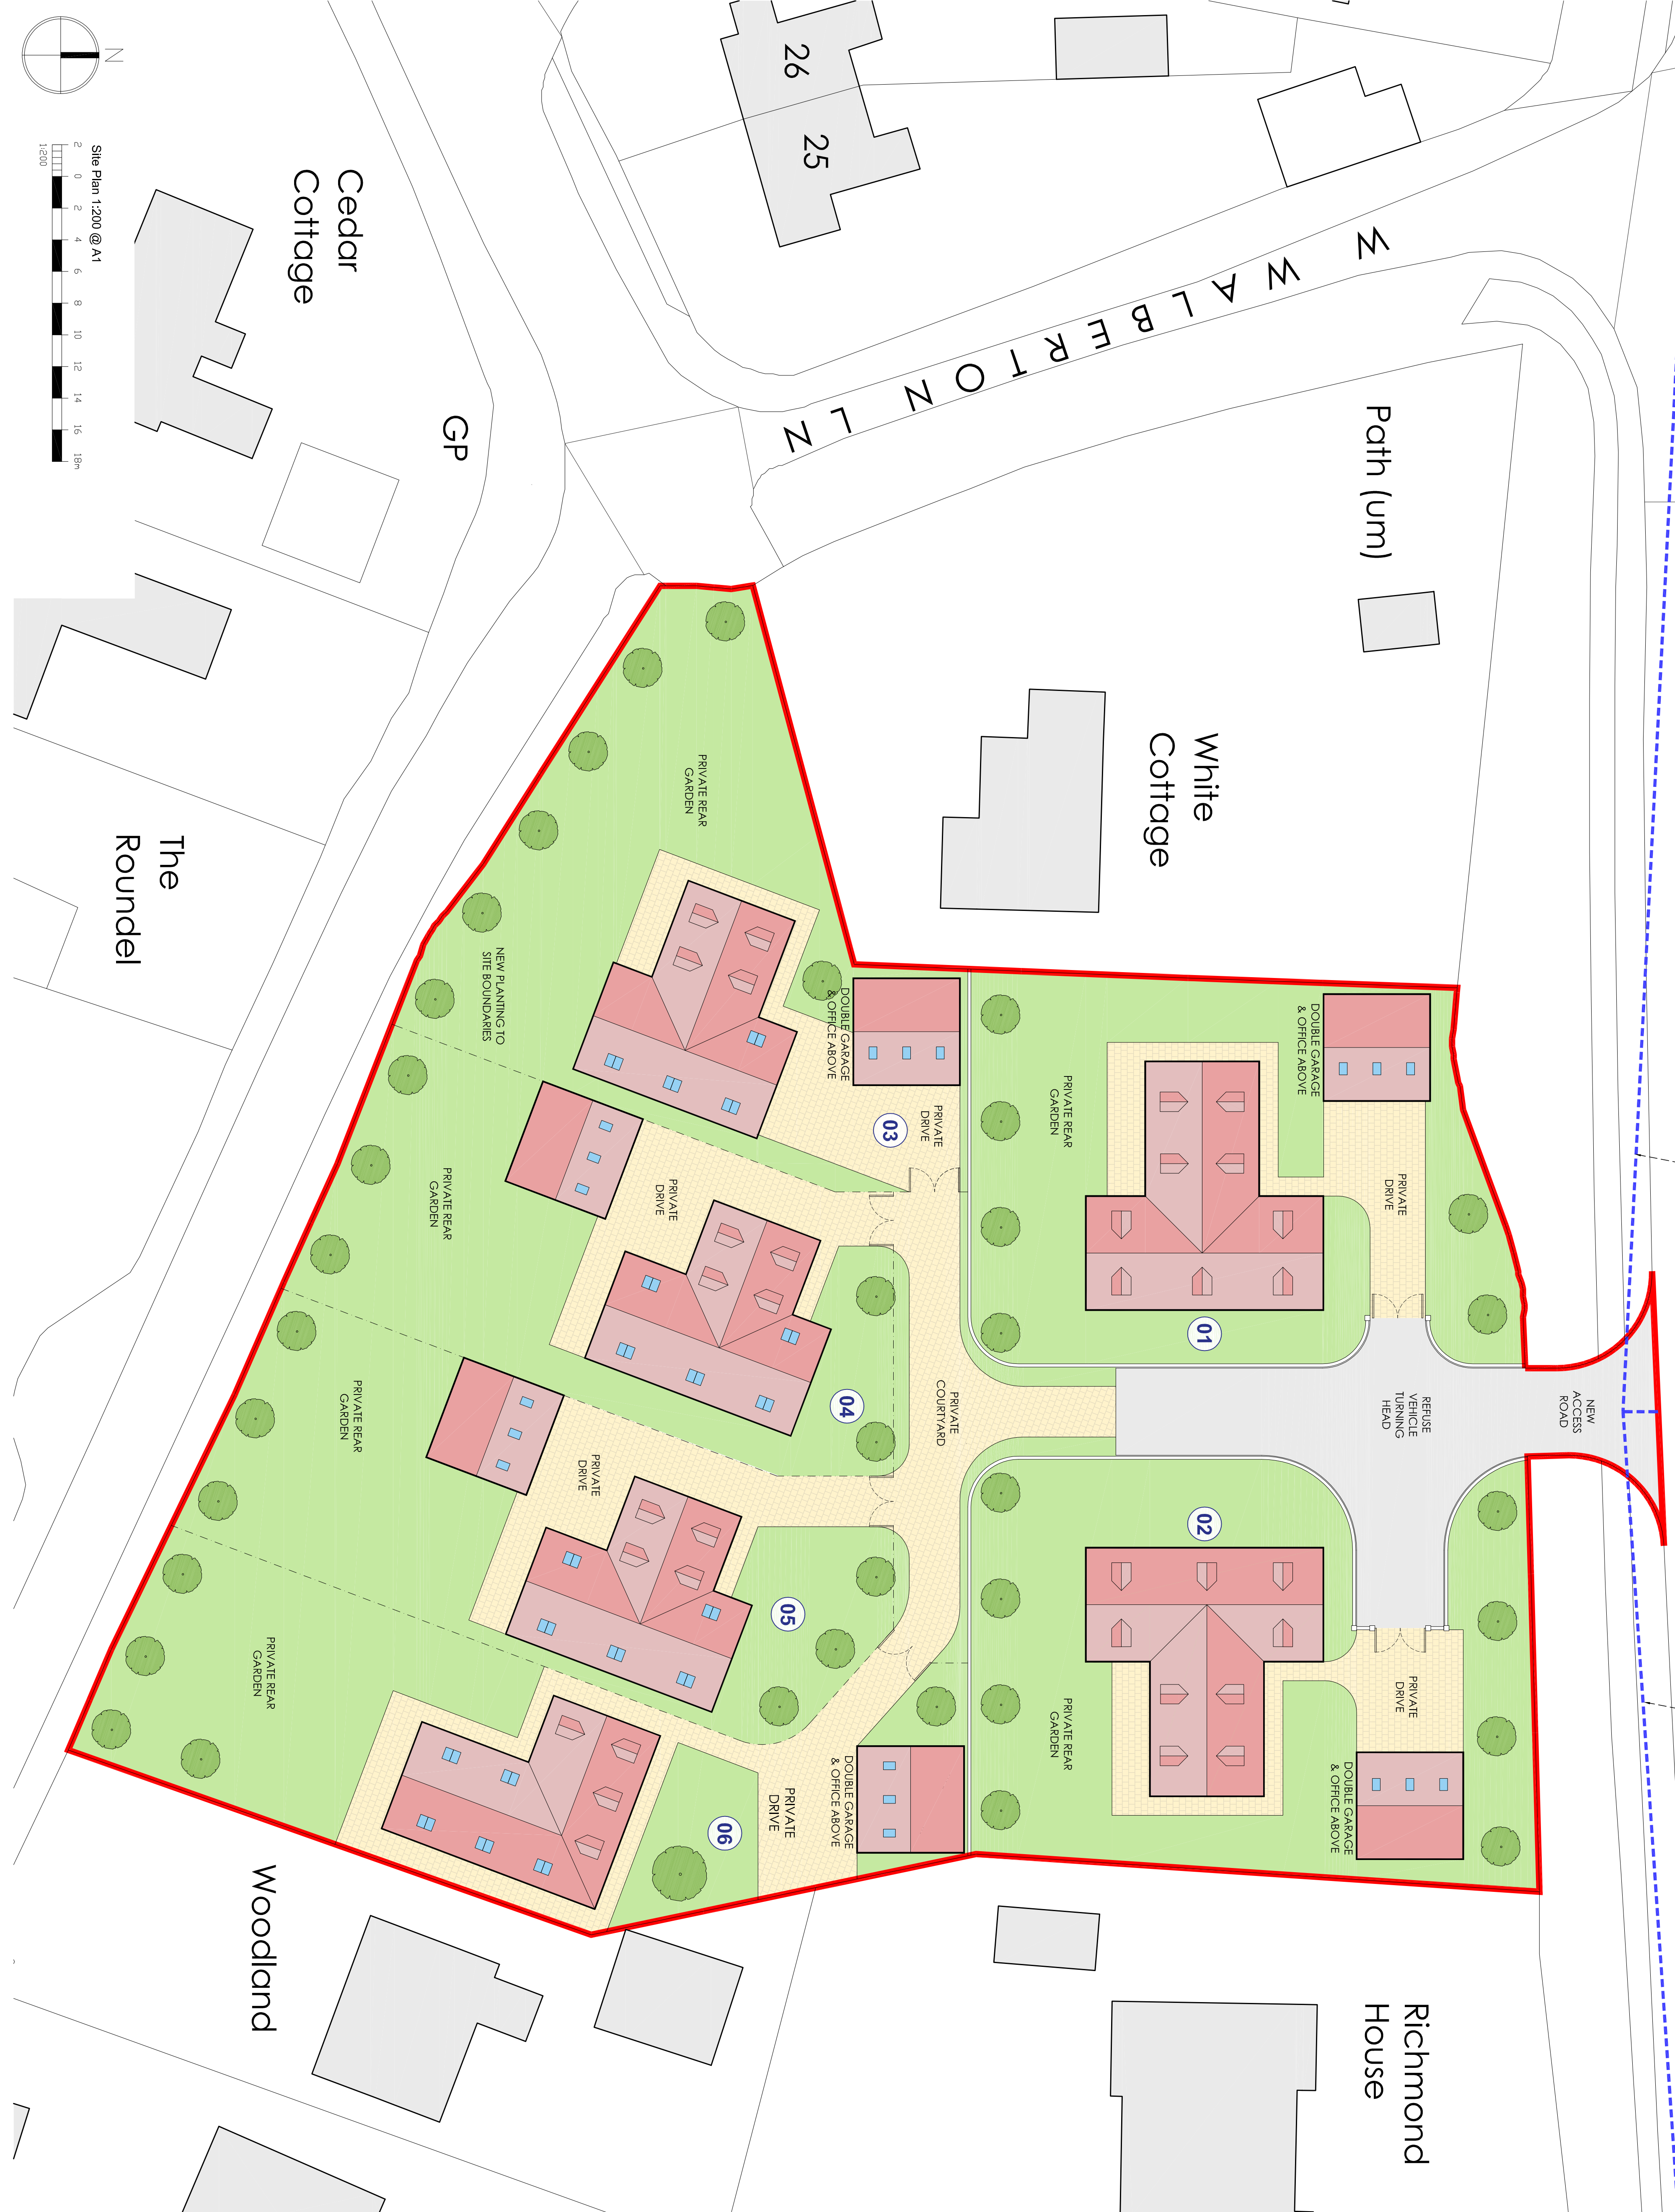

PJ DEVELOPMENTS LTD 2 Square Chambers 23 High Street Emsworth PO10 7AQ Tel: 0843 289 3430 Email: enquiries@pjdevelopmentsltd.com	
PROJECT: FORMER LANES END	
SITE PLAN OUTLINE PLANNING APPLICATION	
DATE: JANUARY 2019	DWG. NO 19-001 PL02
SCALE @ A1: 1:200	
REV: C	

UN DISTRICT COUNCIL, WA703RES